




Reproduced from an Ordnance Survey map with the permission of the
Controller of Her Majesty's Stationary Office.
©Crown Copyright. All rights reserved.



EXISTING SITE PLAN
Scale 1:250



Reproduced from an Ordnance Survey map with the permission of the
Controller of Her Majesty's Stationary Office.
©Crown Copyright. All rights reserved.

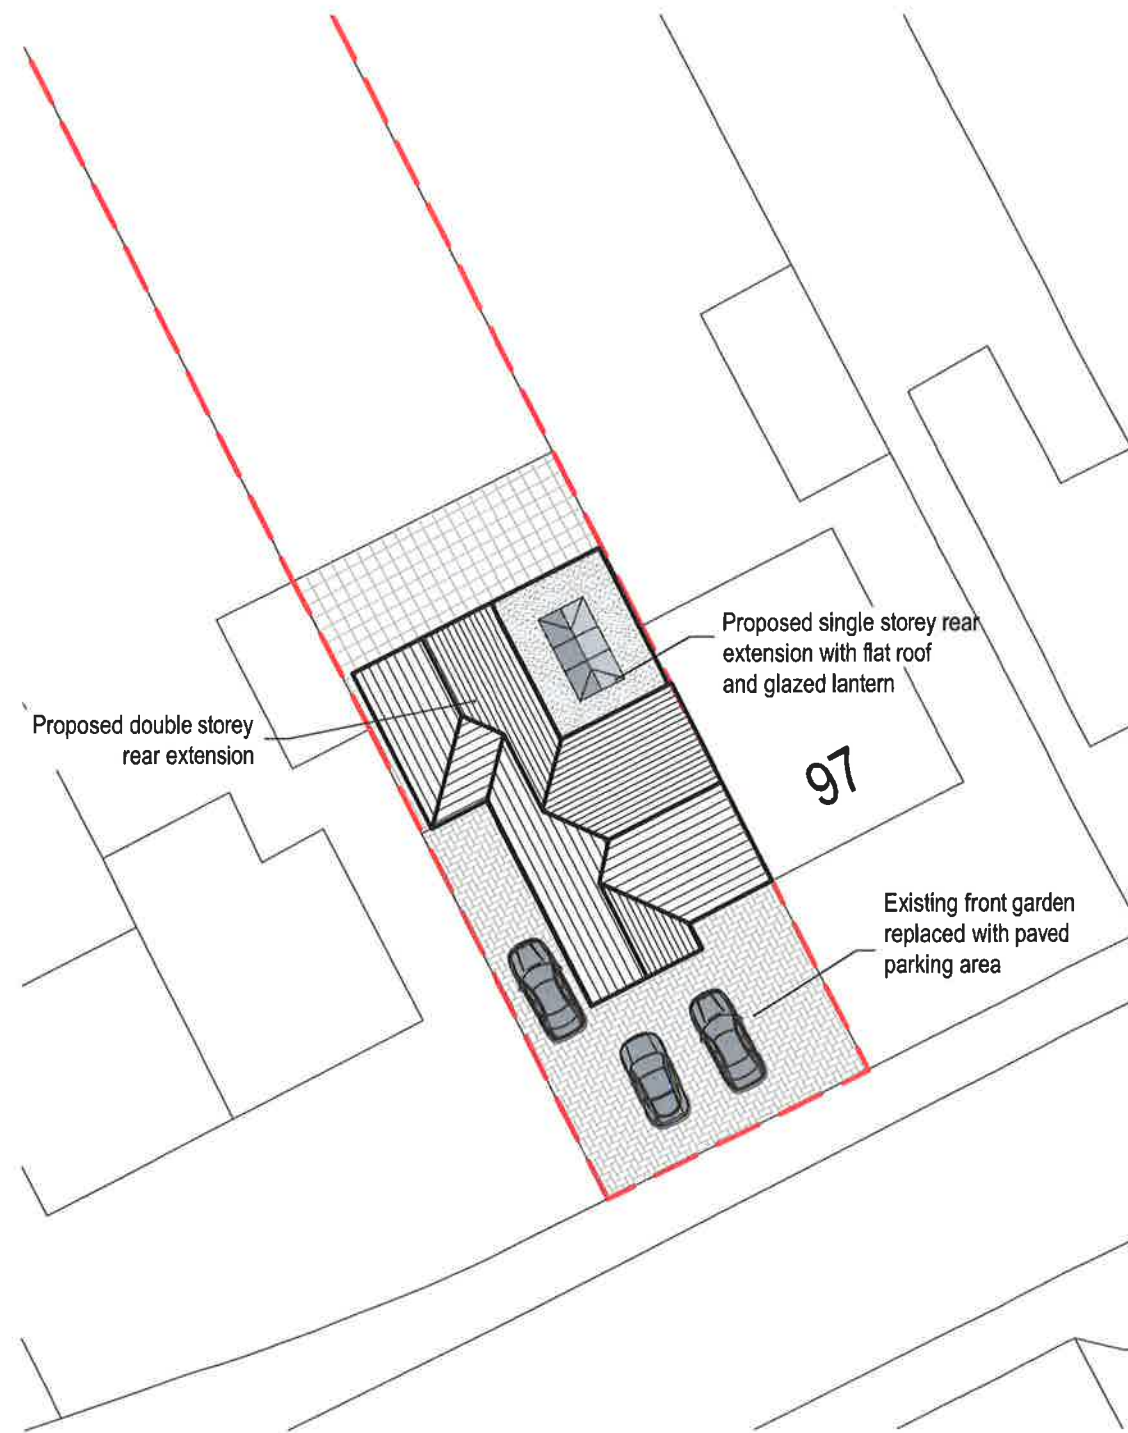

PROPOSED SITE PLAN
Scale 1:200

Client:

Mr. & Mrs. J. Jones

Project Title:

**PROPOSED PART DOUBLE / PART
SINGLE REAR EXTENSION
(inc. internal reconfiguration
and alterations to roof)**

96 Crymlyn Road
Skewen
Neath

General Notes:

1. Do not scale from this drawing, take figured dimensions only.
2. Dimensions are in millimetres unless otherwise stated.

Drawing Issue:

PLANNING

Drawing Title:

EXISTING & PROPOSED SITE PLANS

Drawing No: 002

Revision:

Date: 19-02-2020

Revised:

Scale(s): 1:250

Paper Size: A3



Cwm Planning & Design Ltd.
(architectural and Draughting Services)