



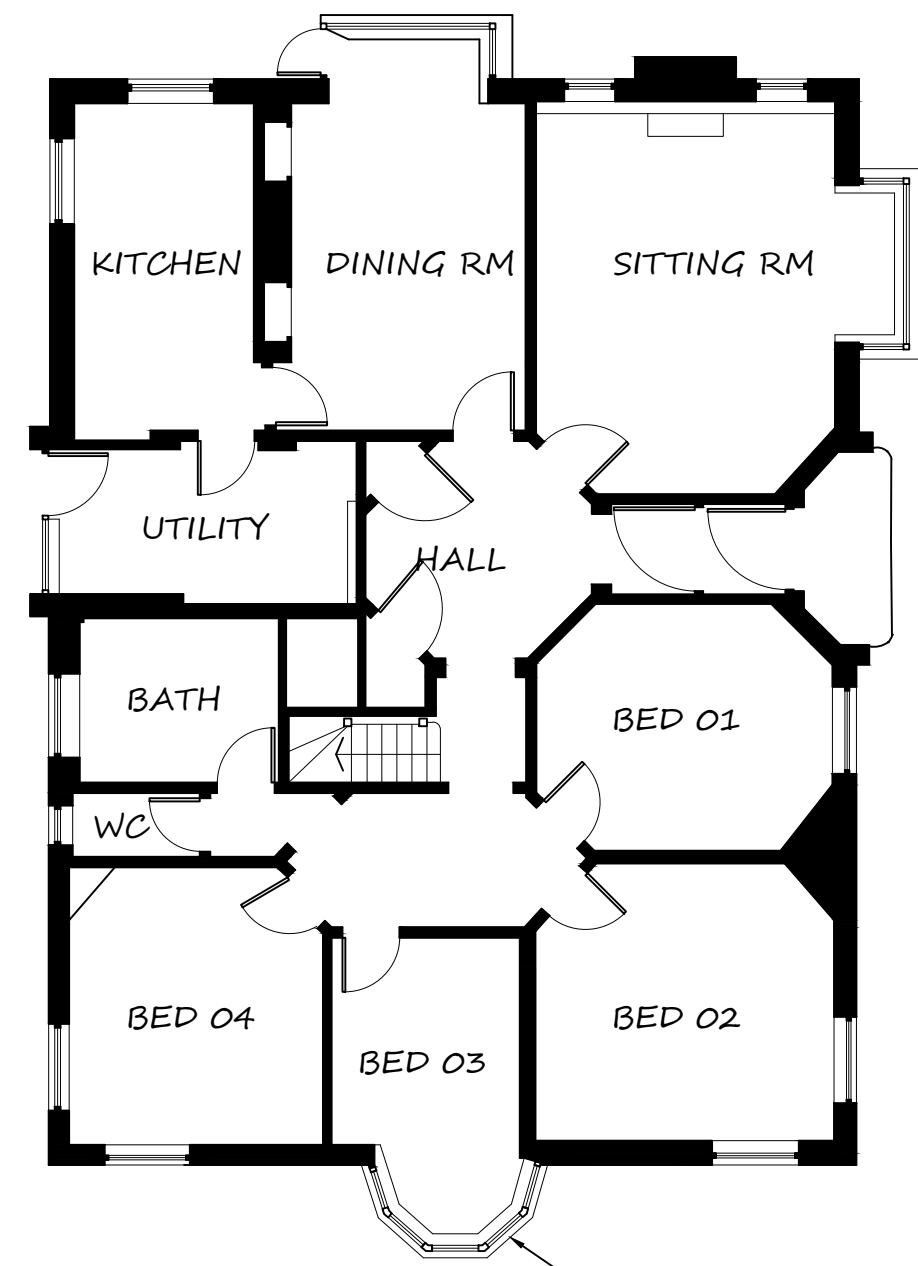


GROUND FLOOR PLAN
AS EXISTING

SCALE 1:100 @ A1

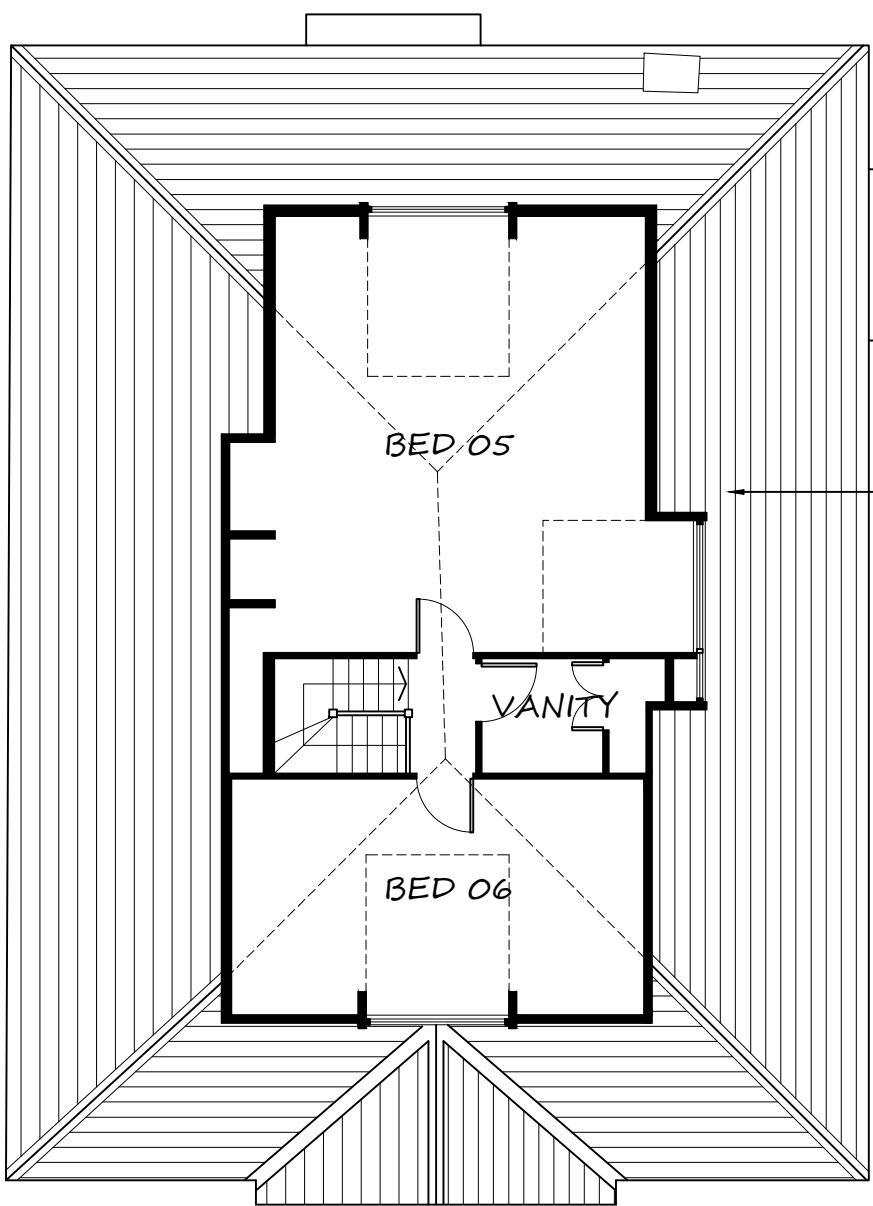


FIRST FLOOR PLAN
AS EXISTING

SCALE 1:100 @ A1

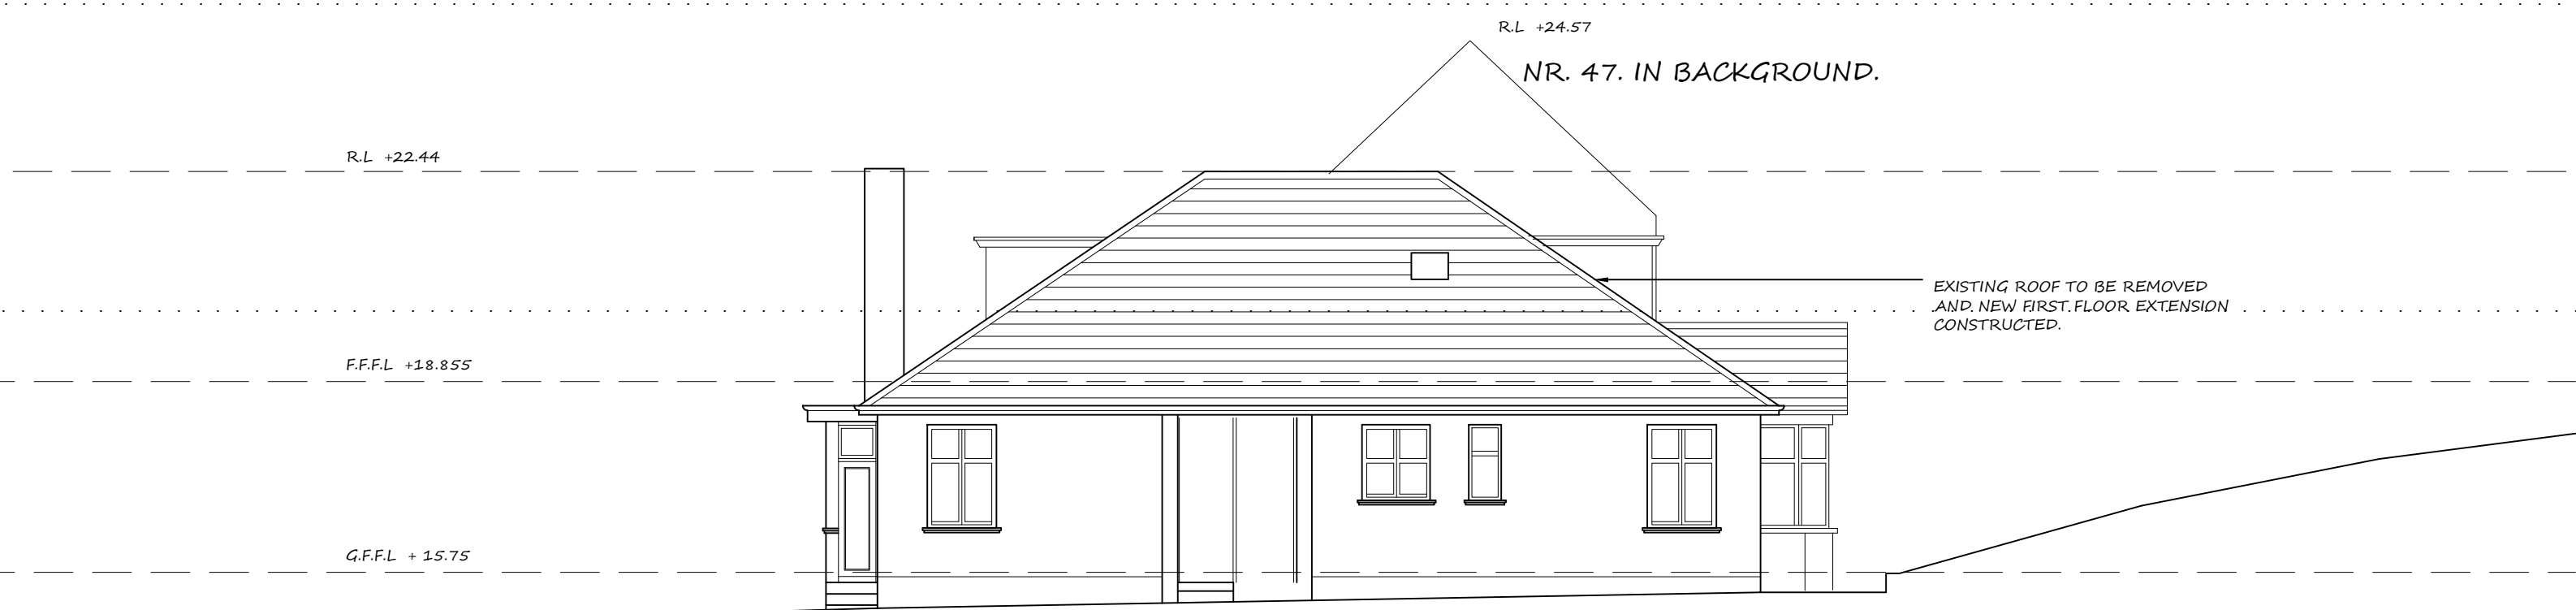


SOUTH EAST ELEVATION
AS EXISTING

SCALE 1:100 @ A1

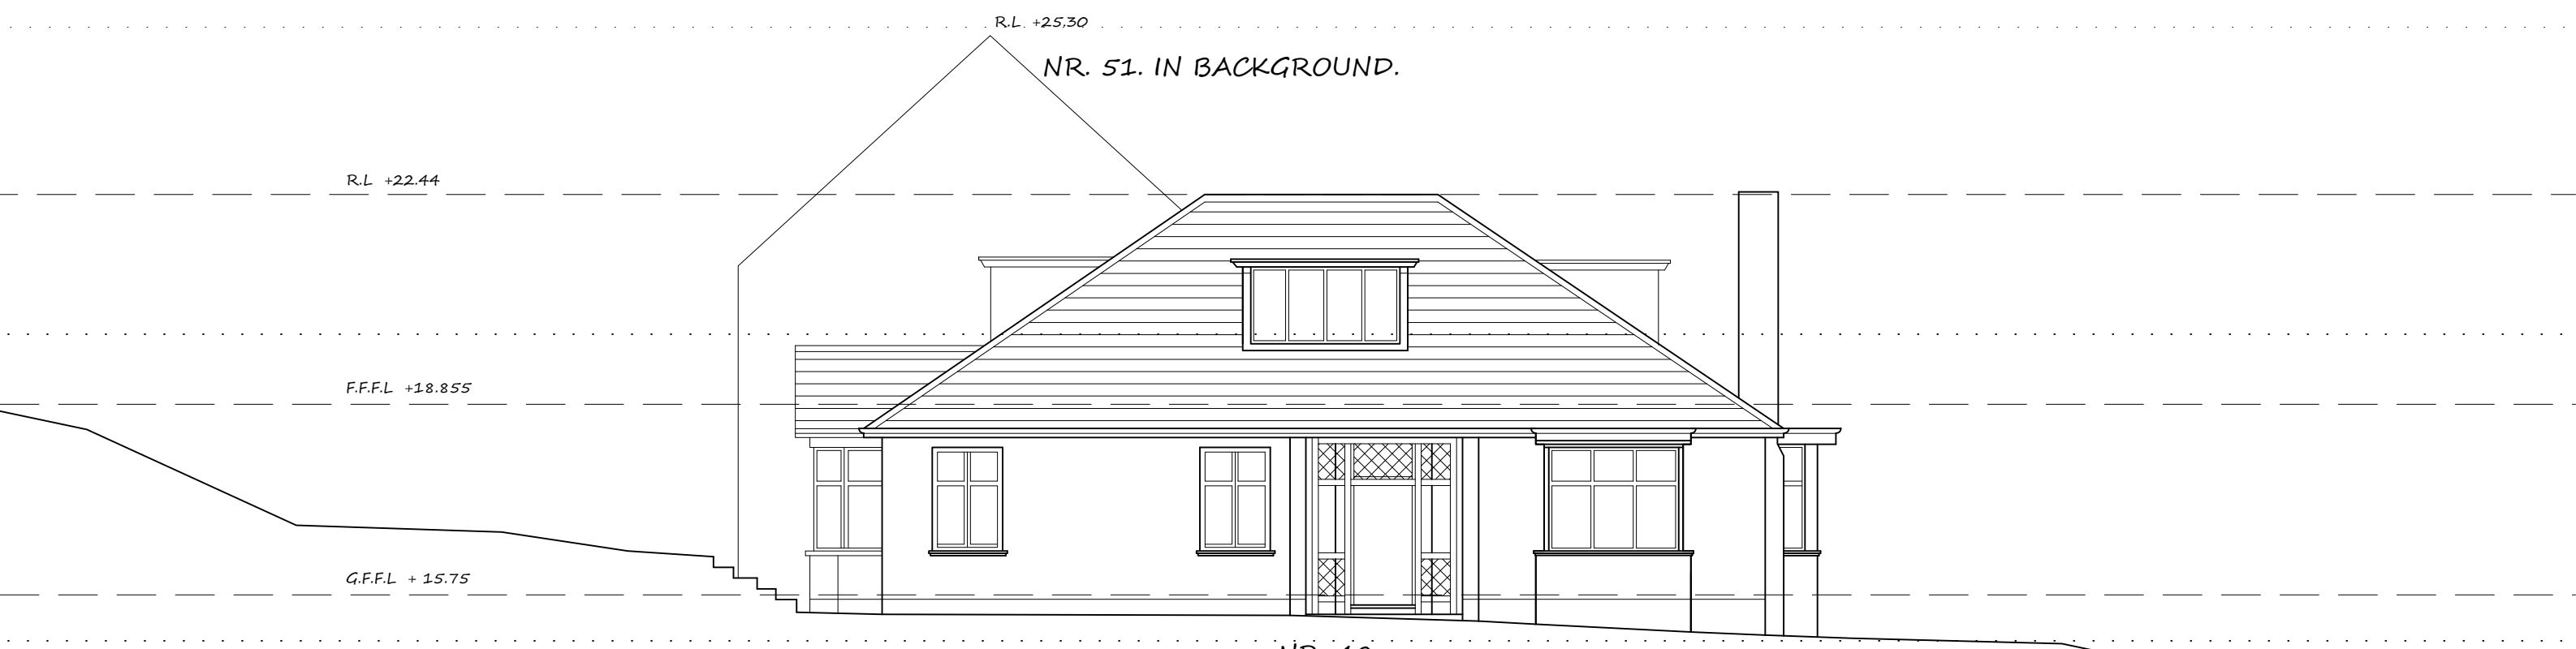


NORTH WEST ELEVATION
AS EXISTING

SCALE 1:100 @ A1

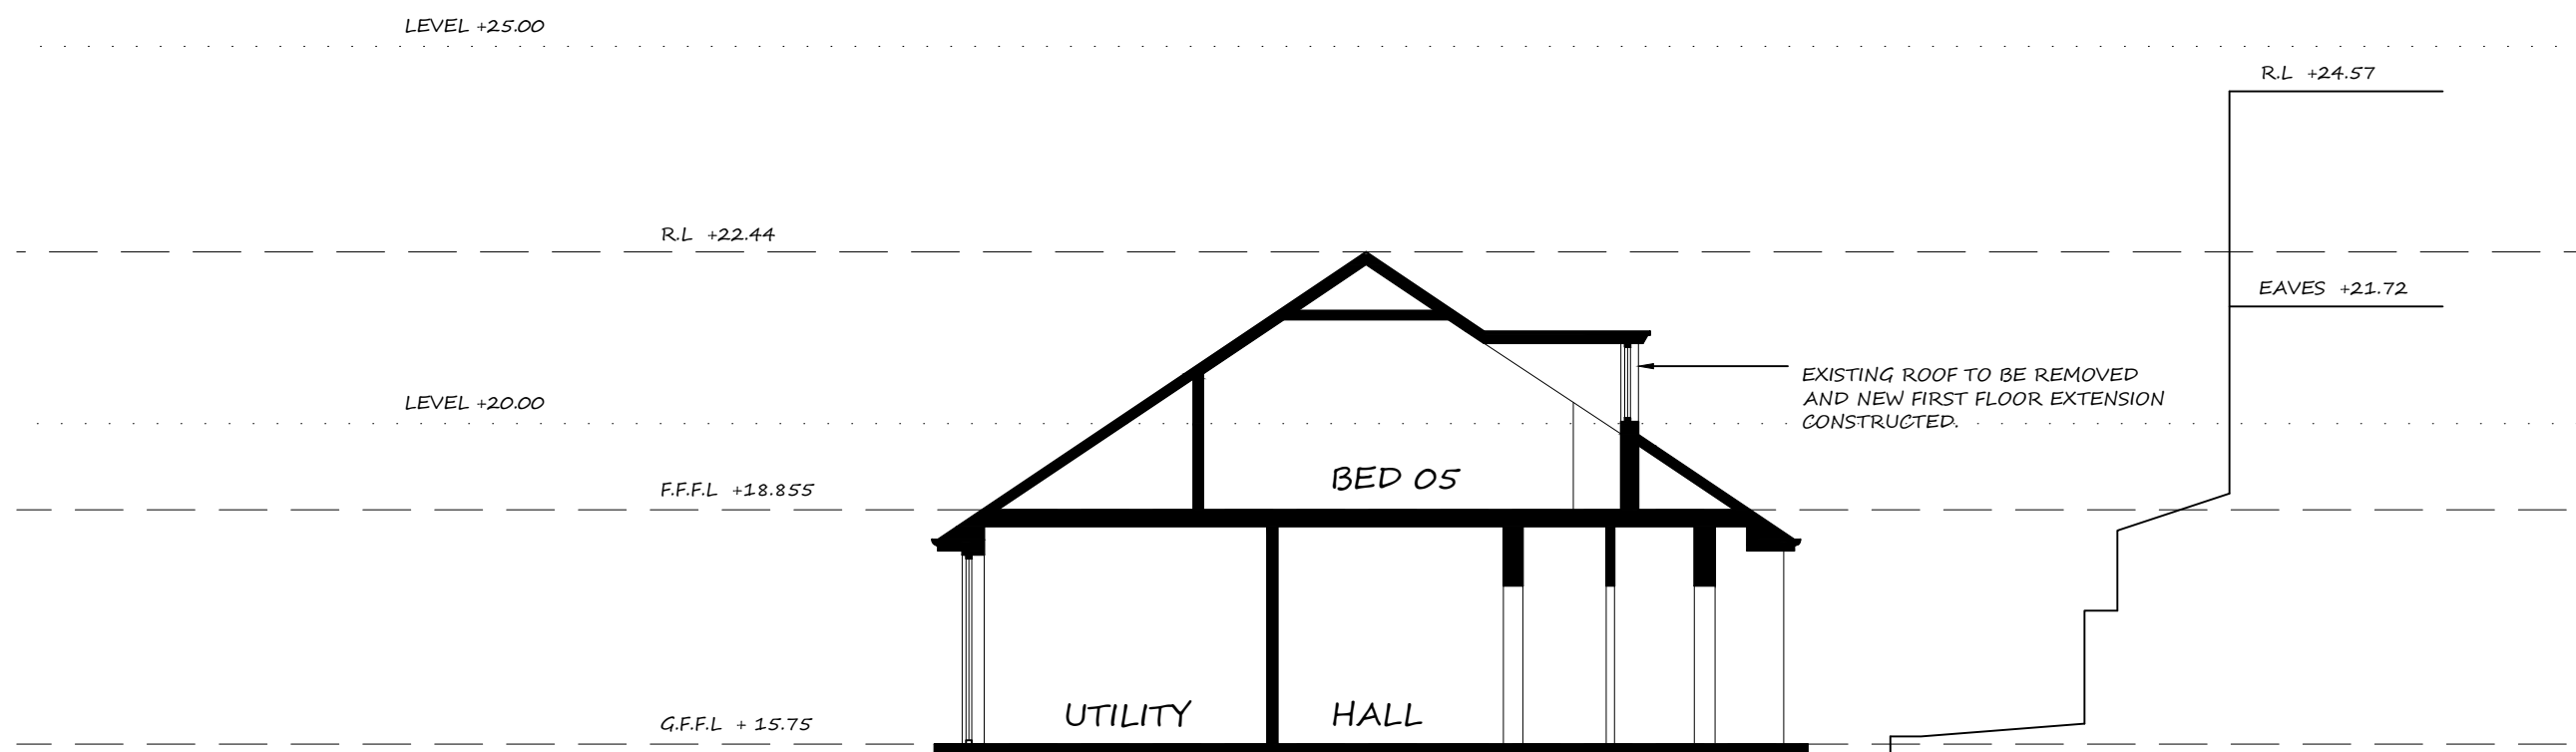

TYPICAL SECTION
AS EXISTING

SCALE 1:100 @ A1

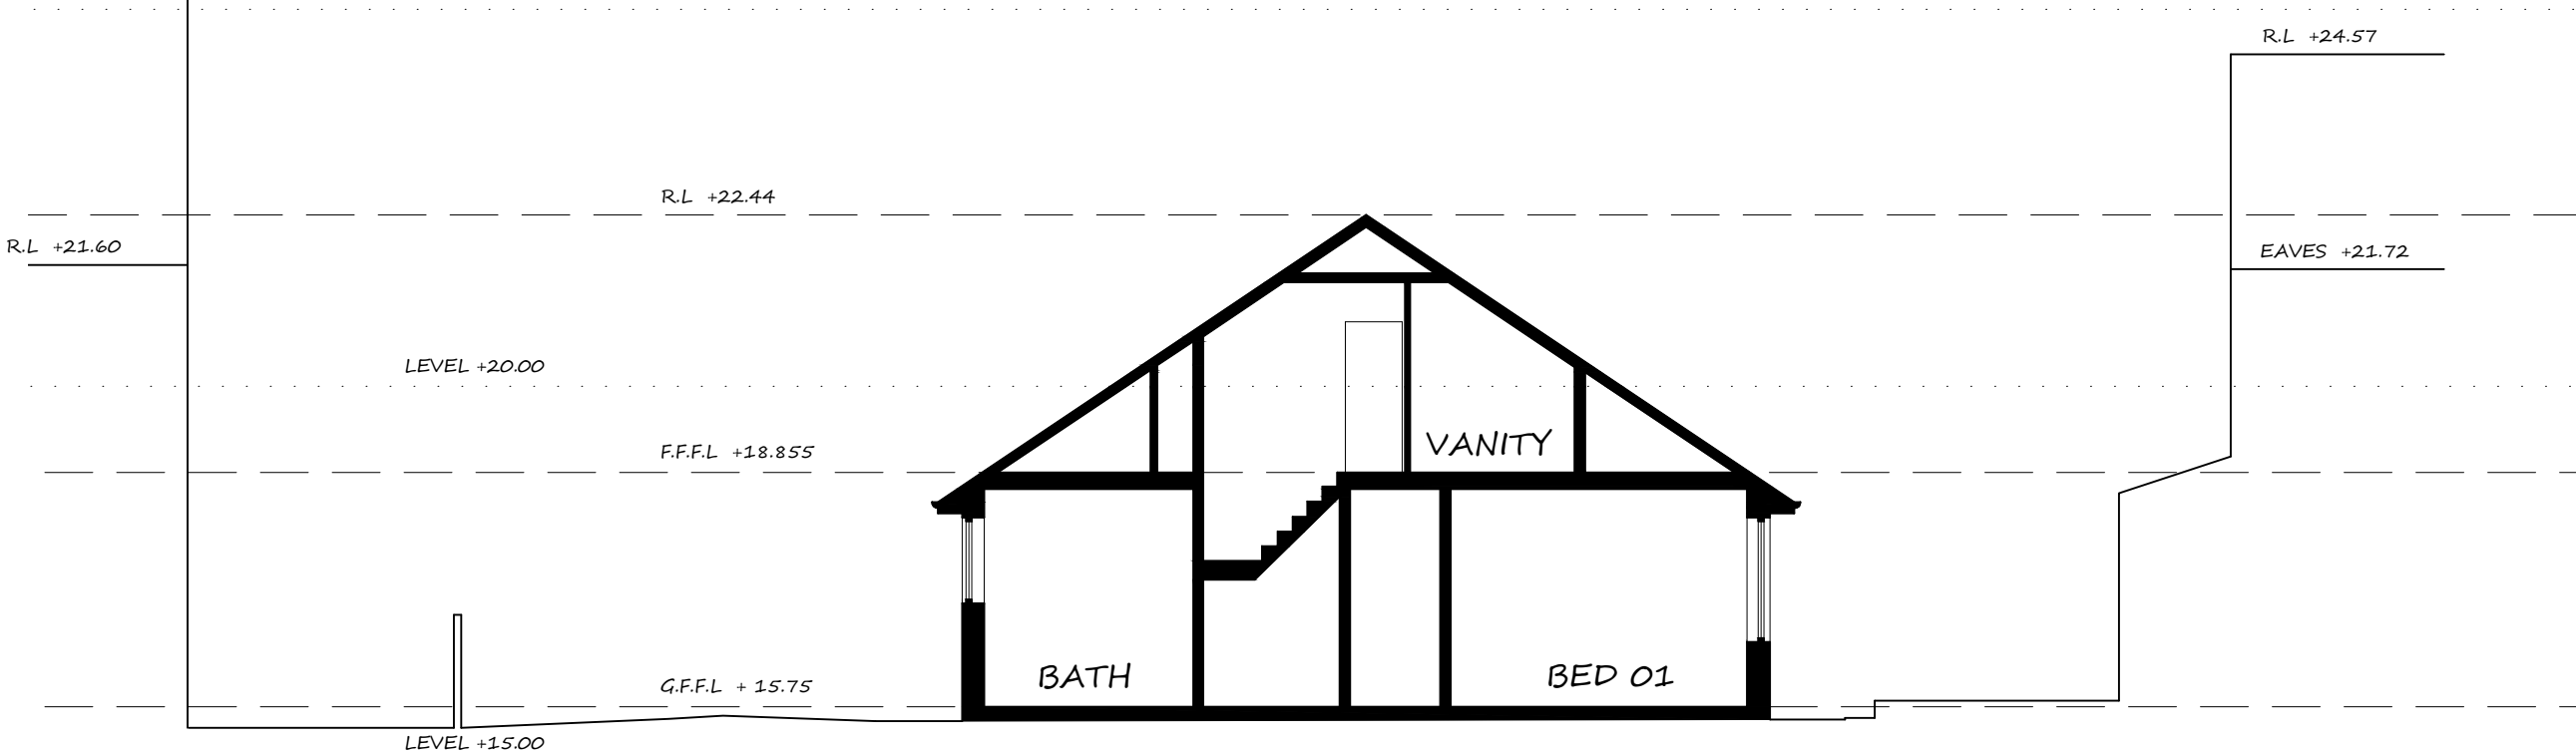

TYPICAL SECTION
AS EXISTING

SCALE 1:100 @ A1



NORTH WEST ELEVATION
AS EXISTING

SCALE 1:100 @ A1



SOUTH WEST ELEVATION
AS EXISTING

SCALE 1:100 @ A1

CONVERSION OF EXISTING
BUNGALOW & PROPOSED NEW
GARAGE , 49 DINAS BAGLAN
ROAD PORT TALBOT,
SA12 8DT
EXISTING PLAN SECTIONS AND
ELEVATIONS