



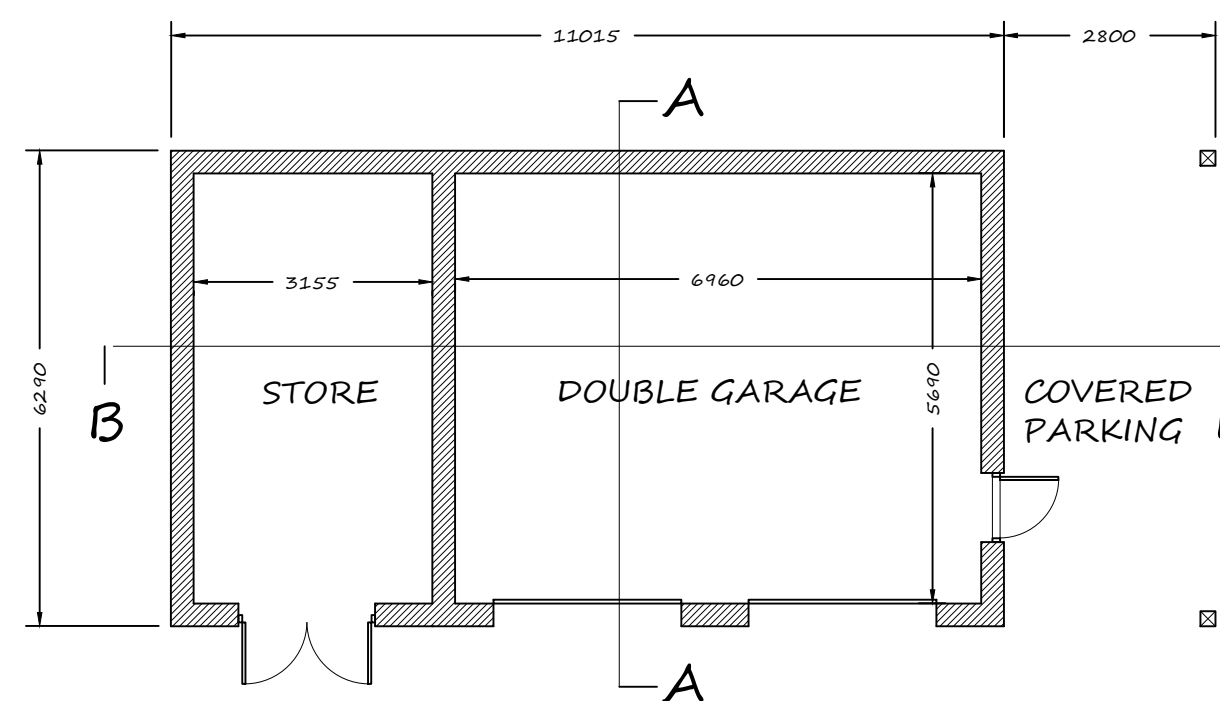


**GARAGE PLAN
AS PROPOSED**

SCALE 1:100 @ A1

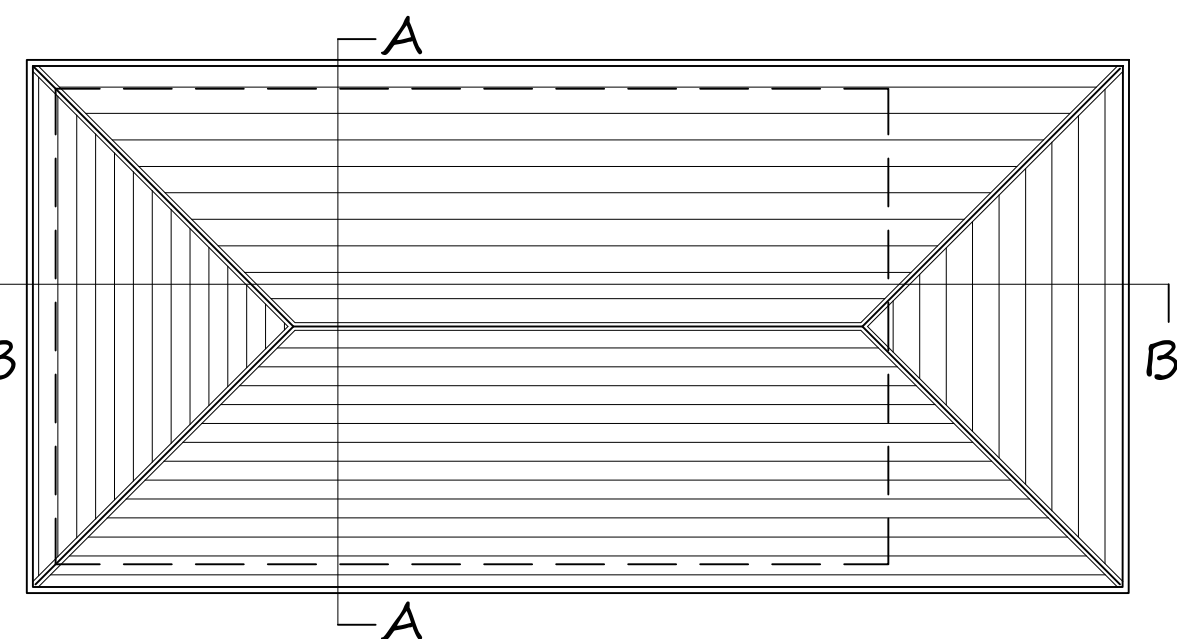


**ROOF PLAN
AS PROPOSED**

SCALE 1:100 @ A1

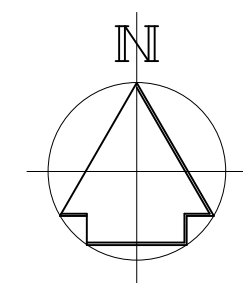


LINE OF EXISTING GARAGE TO BE DEMOLISHED.

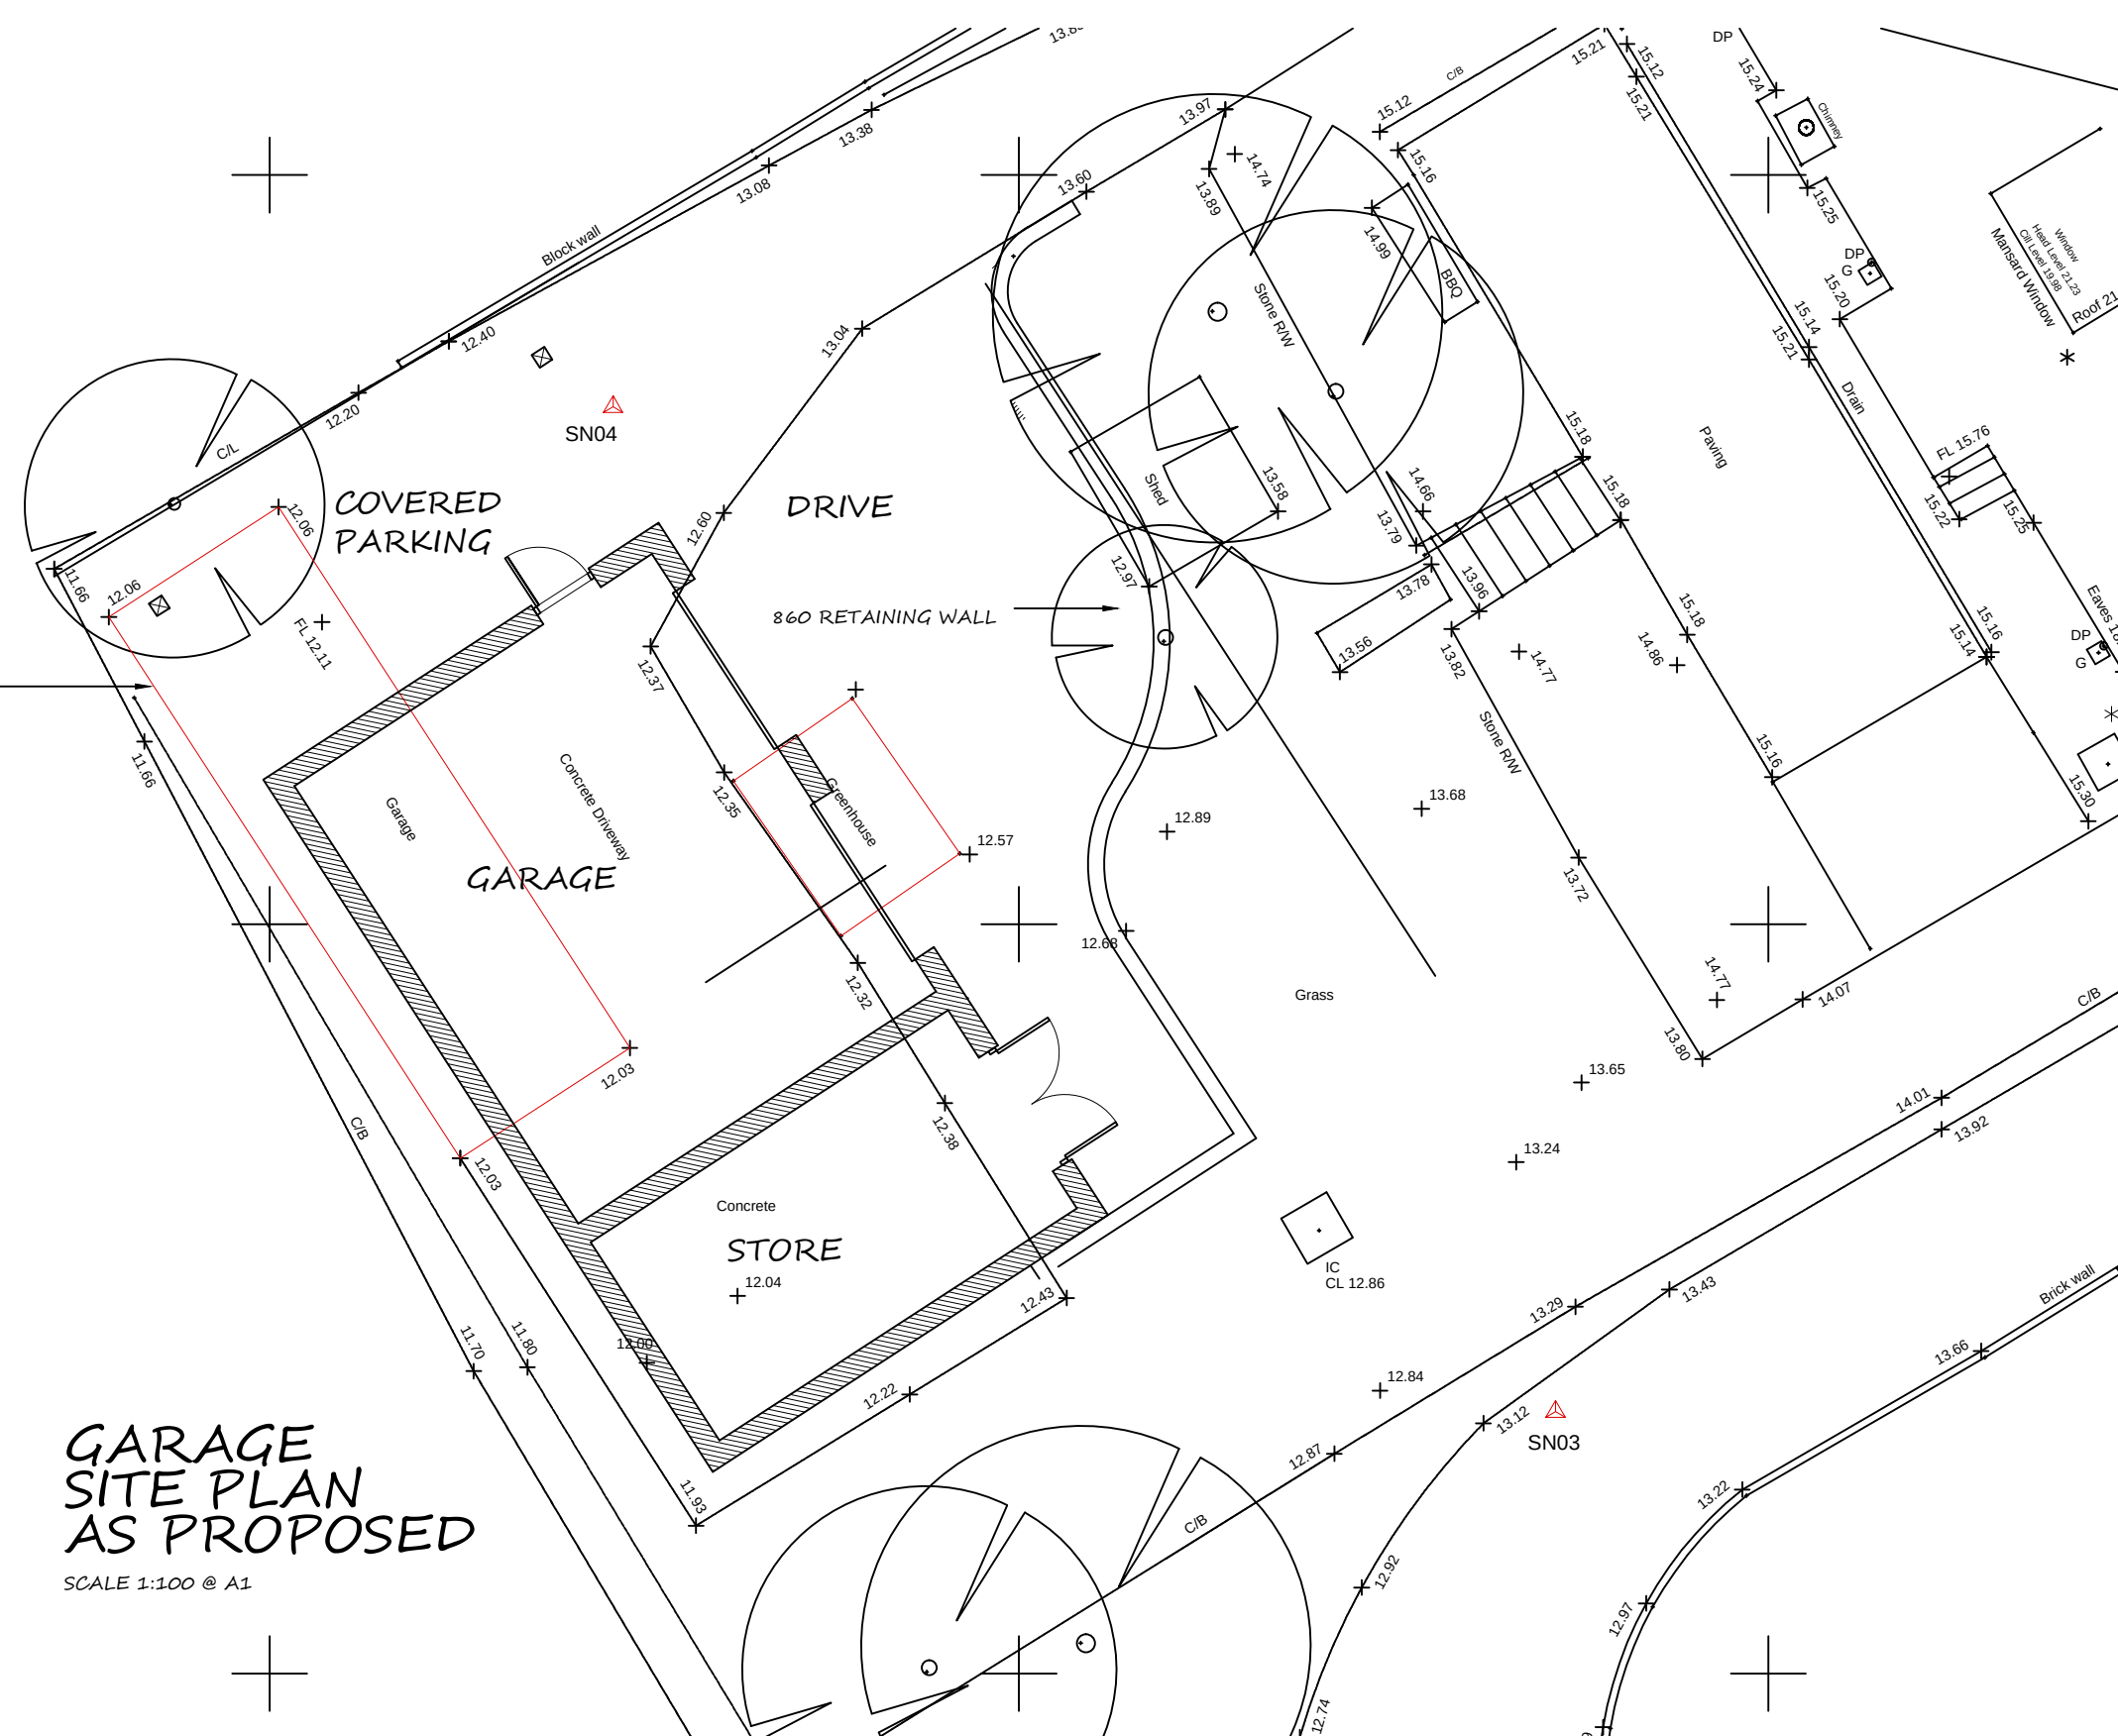

**GARAGE
SITE PLAN
AS PROPOSED**

SCALE 1:100 @ A1

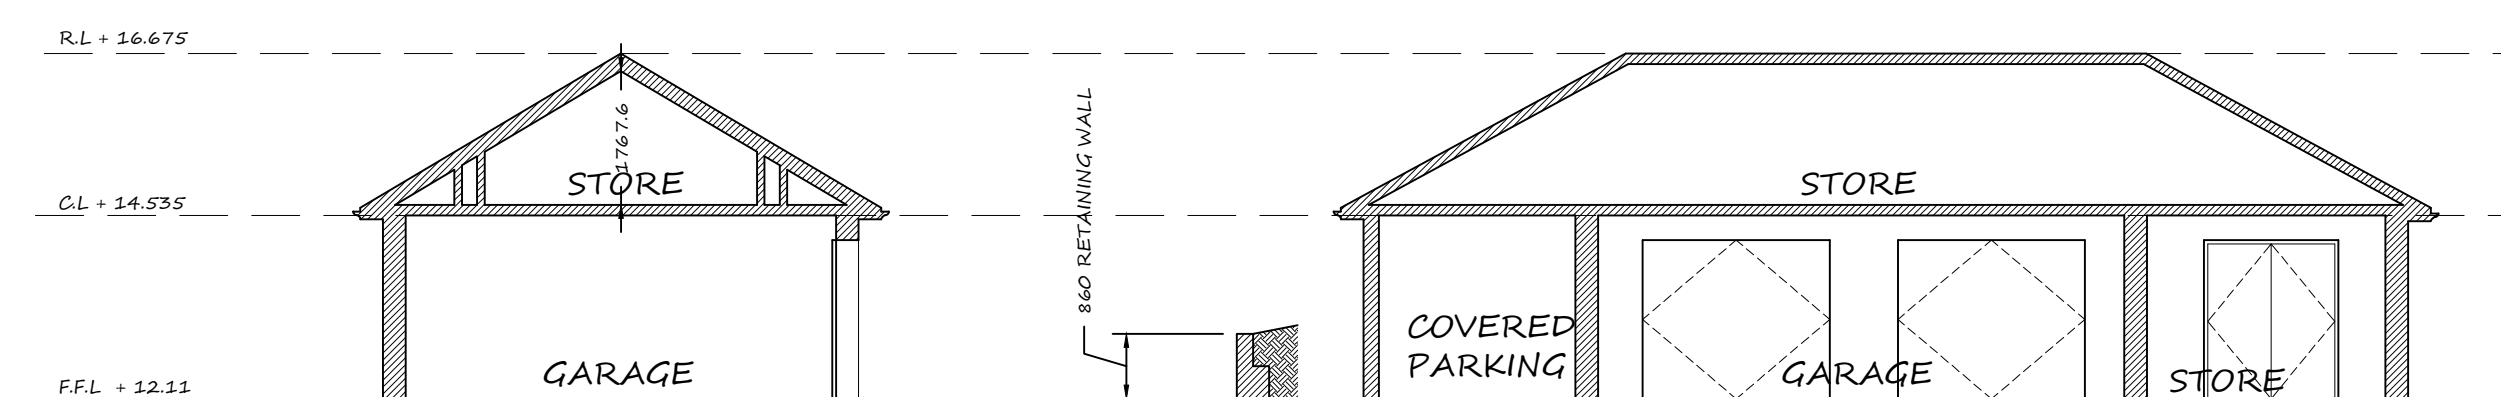


SECTION A-A

SCALE 1:100 @ A1

SECTION B-B

SCALE 1:100 @ A1

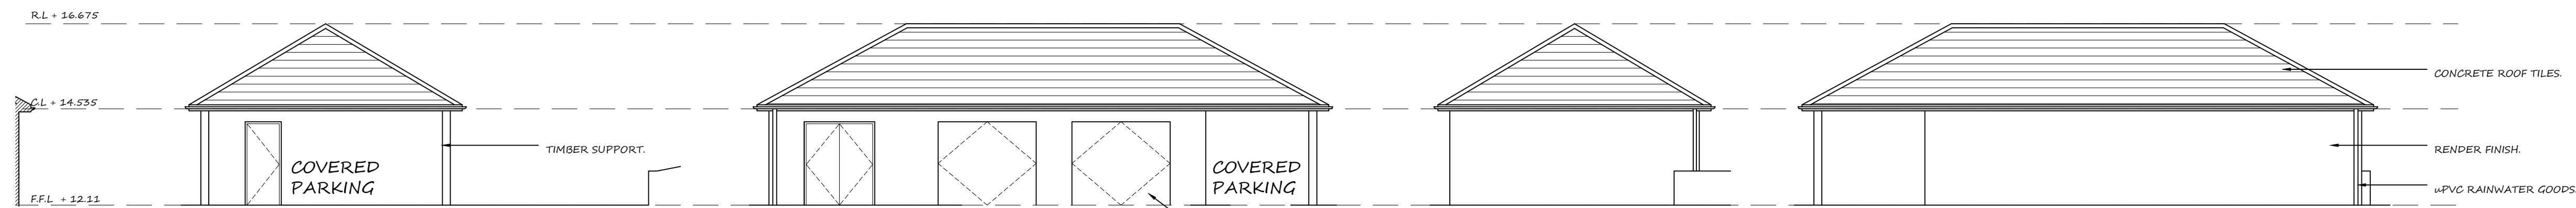

NORTH WEST ELEVATION

SCALE 1:100 @ A1

NORTH EAST ELEVATION

SCALE 1:100 @ A1

SOUTH EAST ELEVATION

SCALE 1:100 @ A1

SOUTH WEST ELEVATION

SCALE 1:100 @ A1

CONVERSION OF EXISTING
BUNGALOW & PROPOSED NEW
GARAGE , 49 DINAS BAGLAN
ROAD PORT TALBOT,
SA12 8DT
PROPOSED PLANS SECTIONS
AND ELEVATIONS - GARAGE

APPLICANT: MR S PEARCE DWG: A05 B A1 SHEET