




site plan
scale | 1:1250

site area | 3570m²

block plan
scale | 1:500

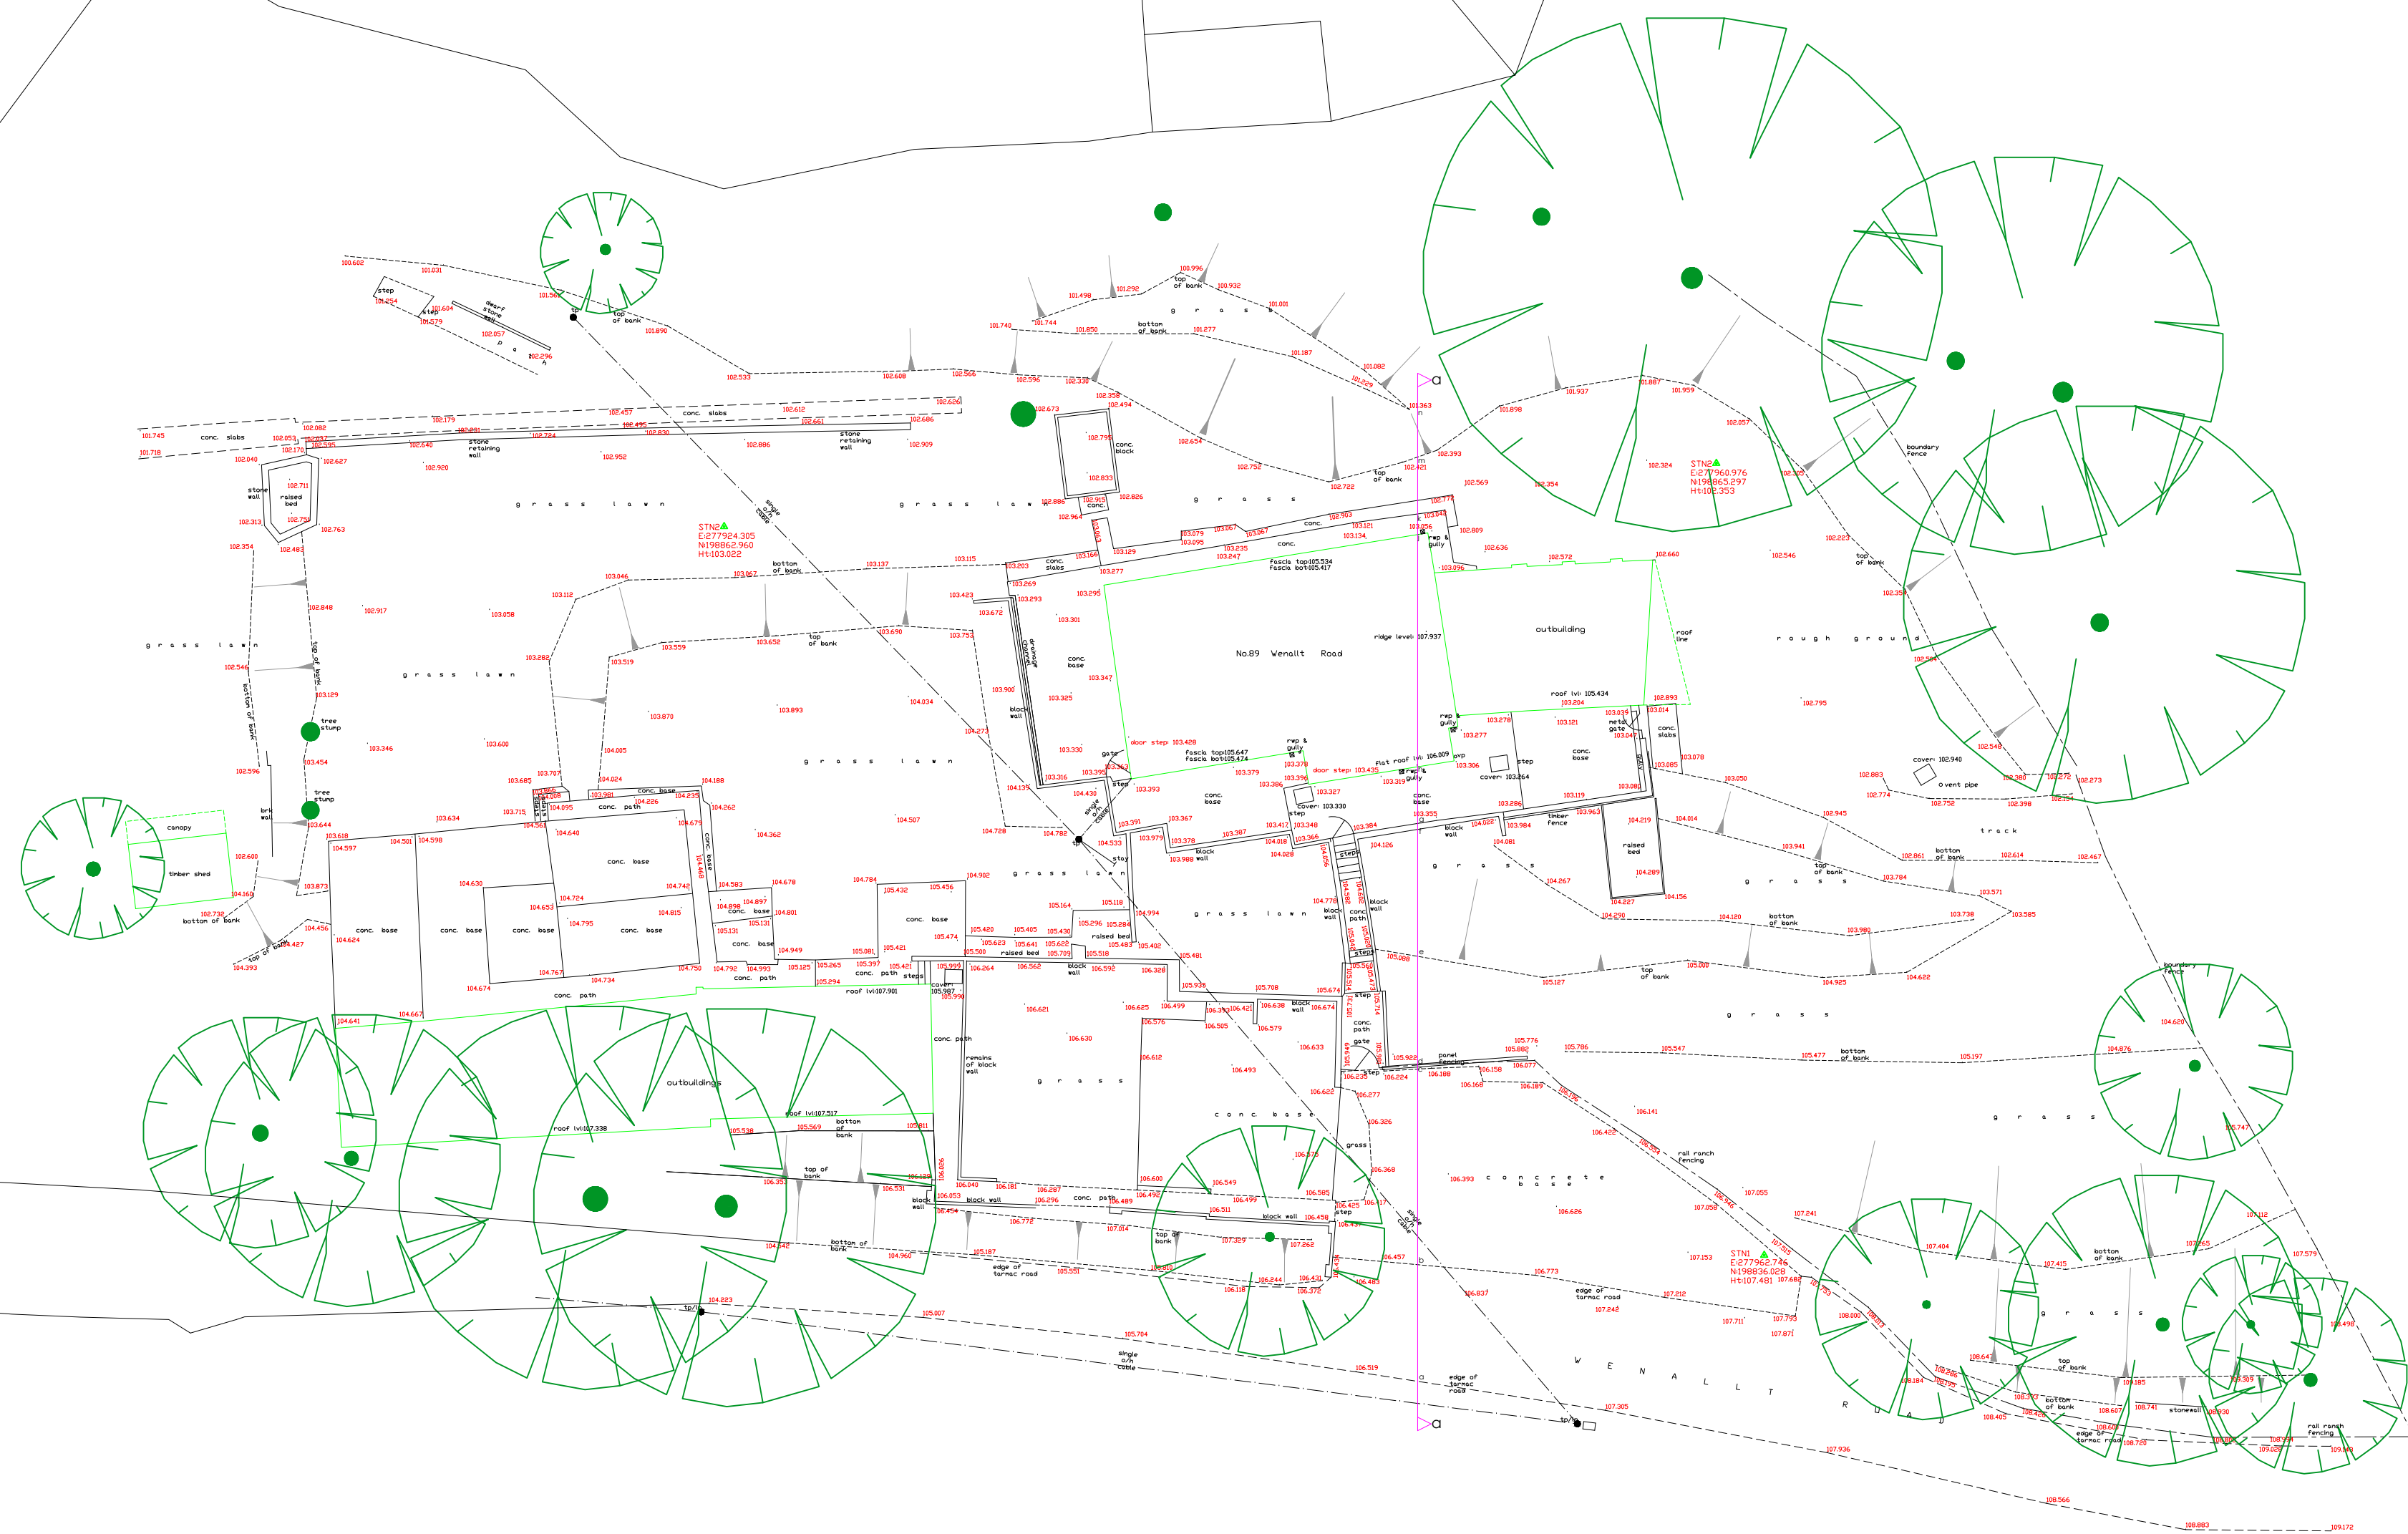

SCALE | 1:200

project	drawing	date
REPLACEMENT DWELLING @89 WENALLT ROAD, TONNA, NEATH	TOPOGRAPHICAL SURVEY	JAN 2020
client	drawing no.	scale
MATTHEW & HANNAH REES	19.202.01	@ A1
www.iplanarchitecture.co.uk	hello@iplanarchitecture.co.uk	07765 660189