



- 1 THIS IS A C.A.D. PRODUCED DRAWING AND SHOULD NOT BE AMENDED BY HAND
- 2 All dimensions in millimetres unless otherwise stated
- 3 Any errors or omissions to be reported to the Designer

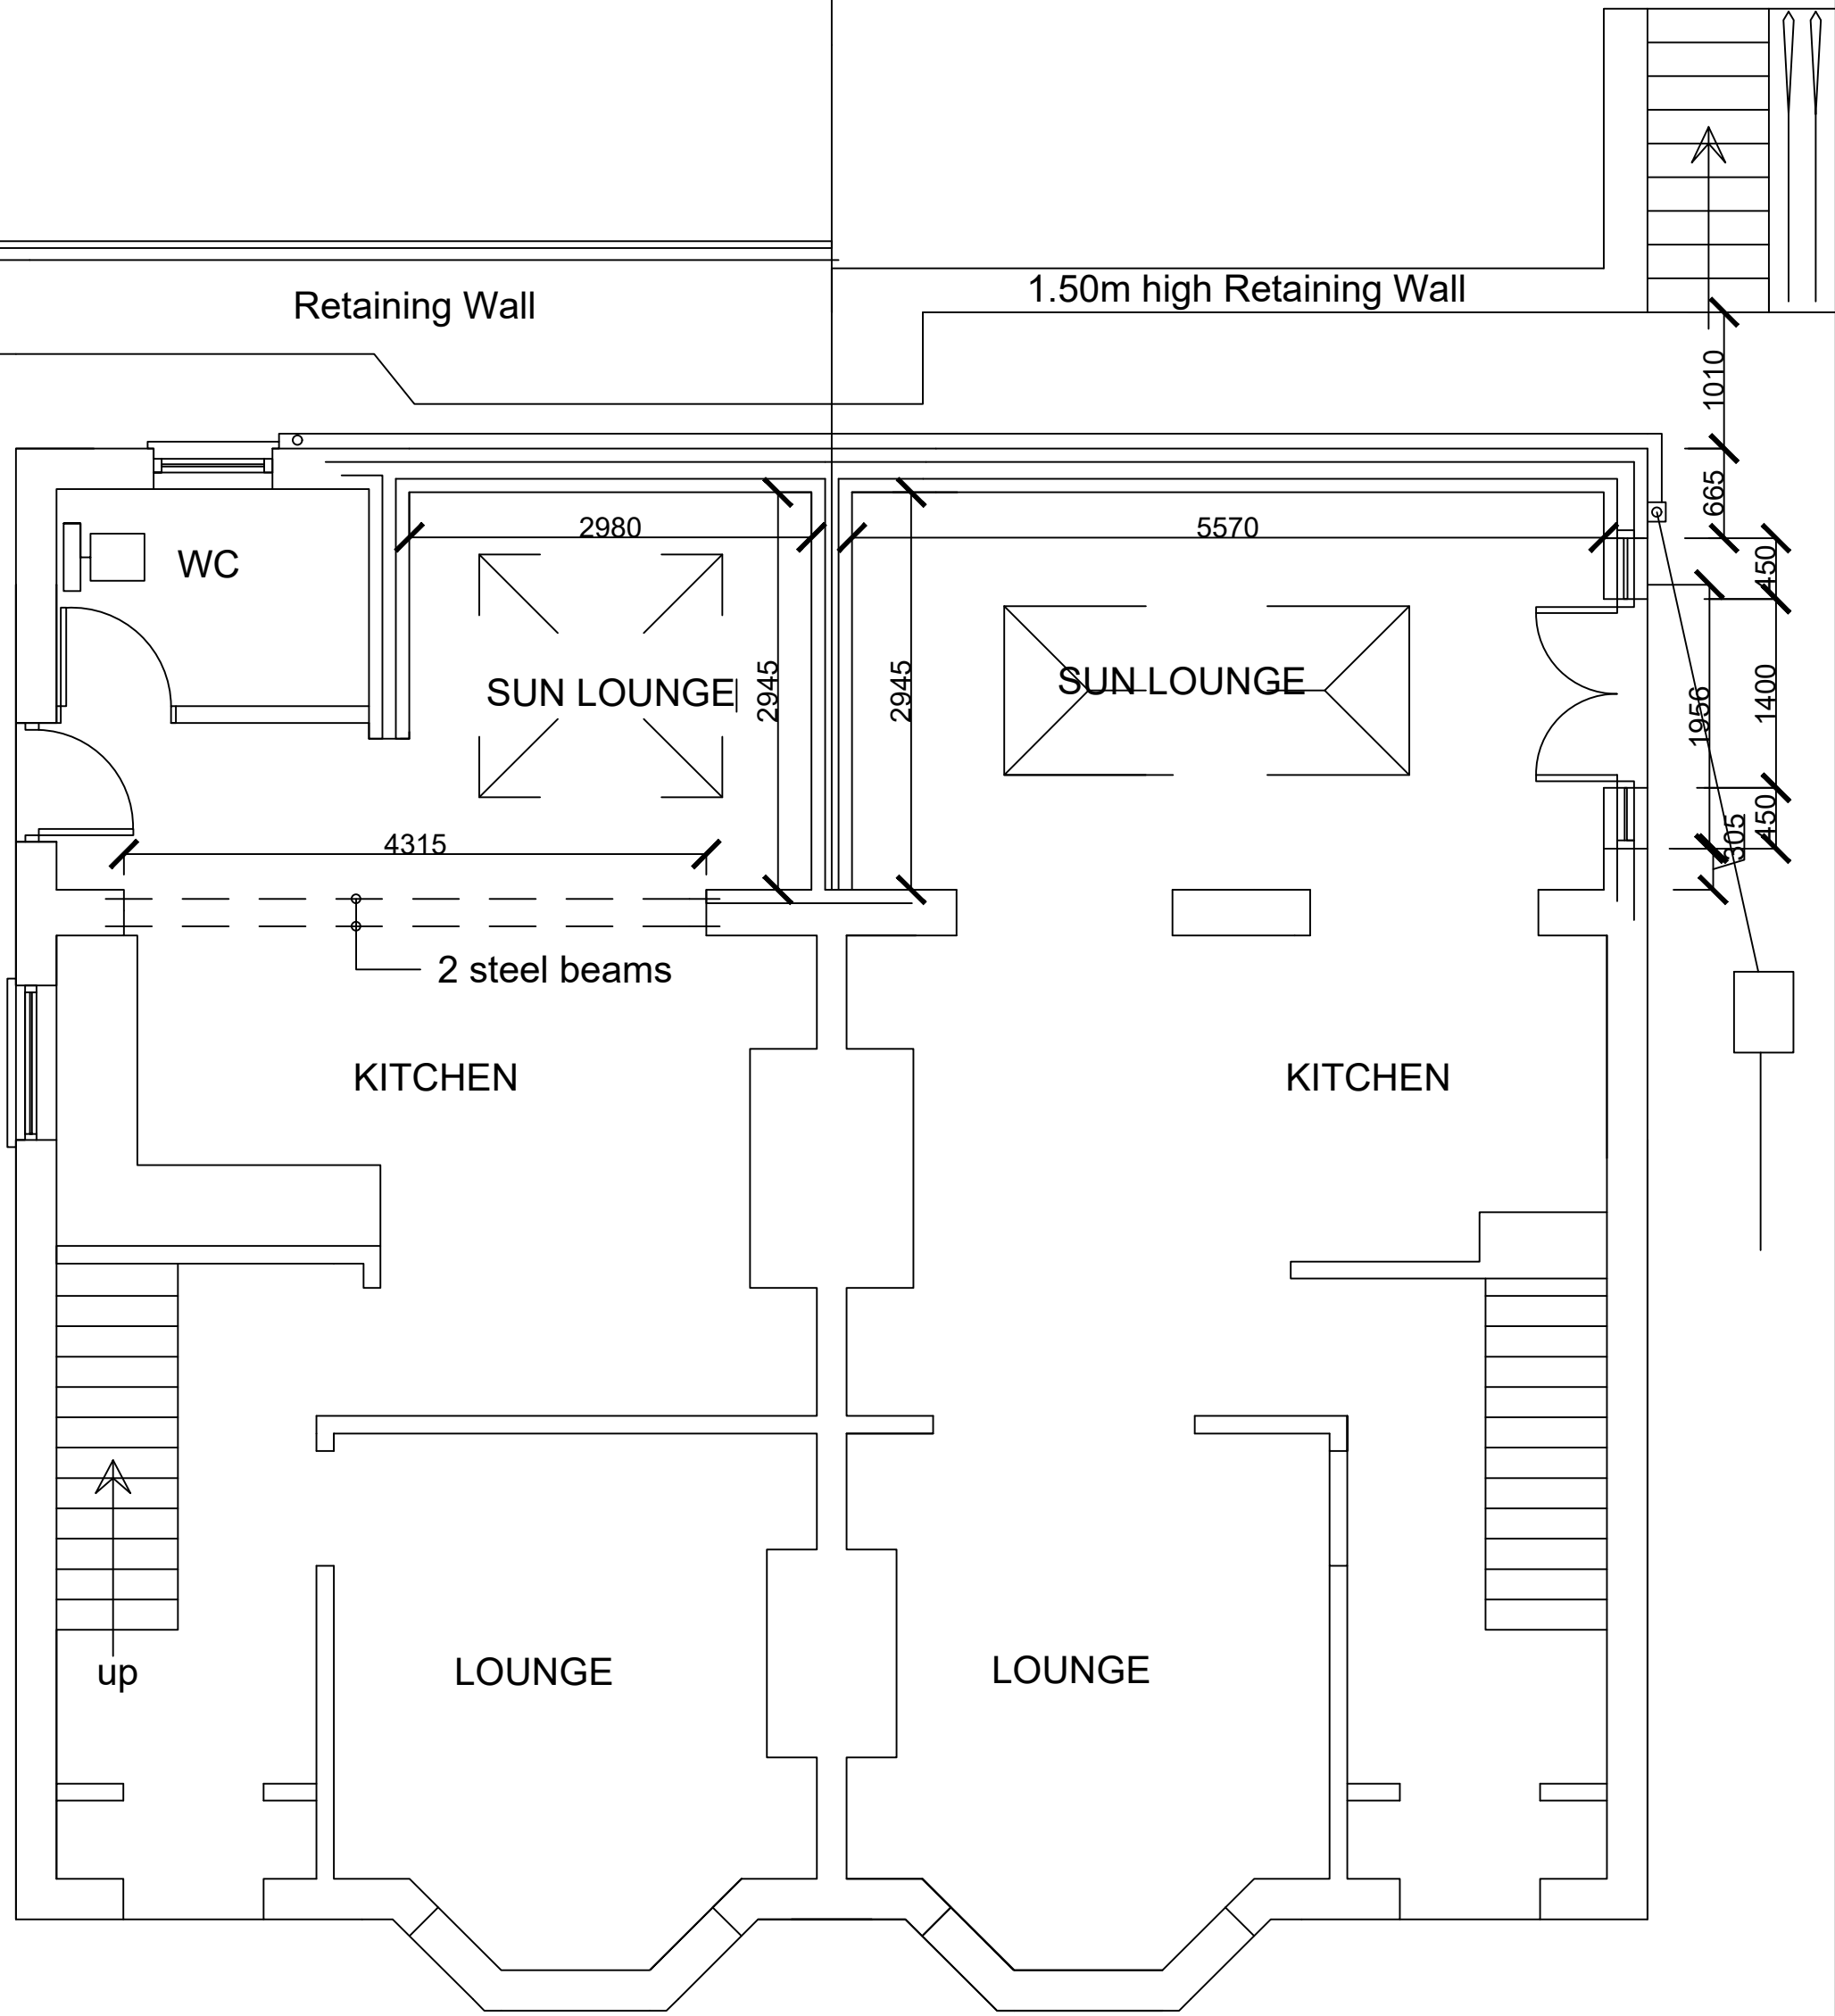


PROPOSED GF PLAN



PROPOSED SIDE ELEVATION 11 THE UPLANDS

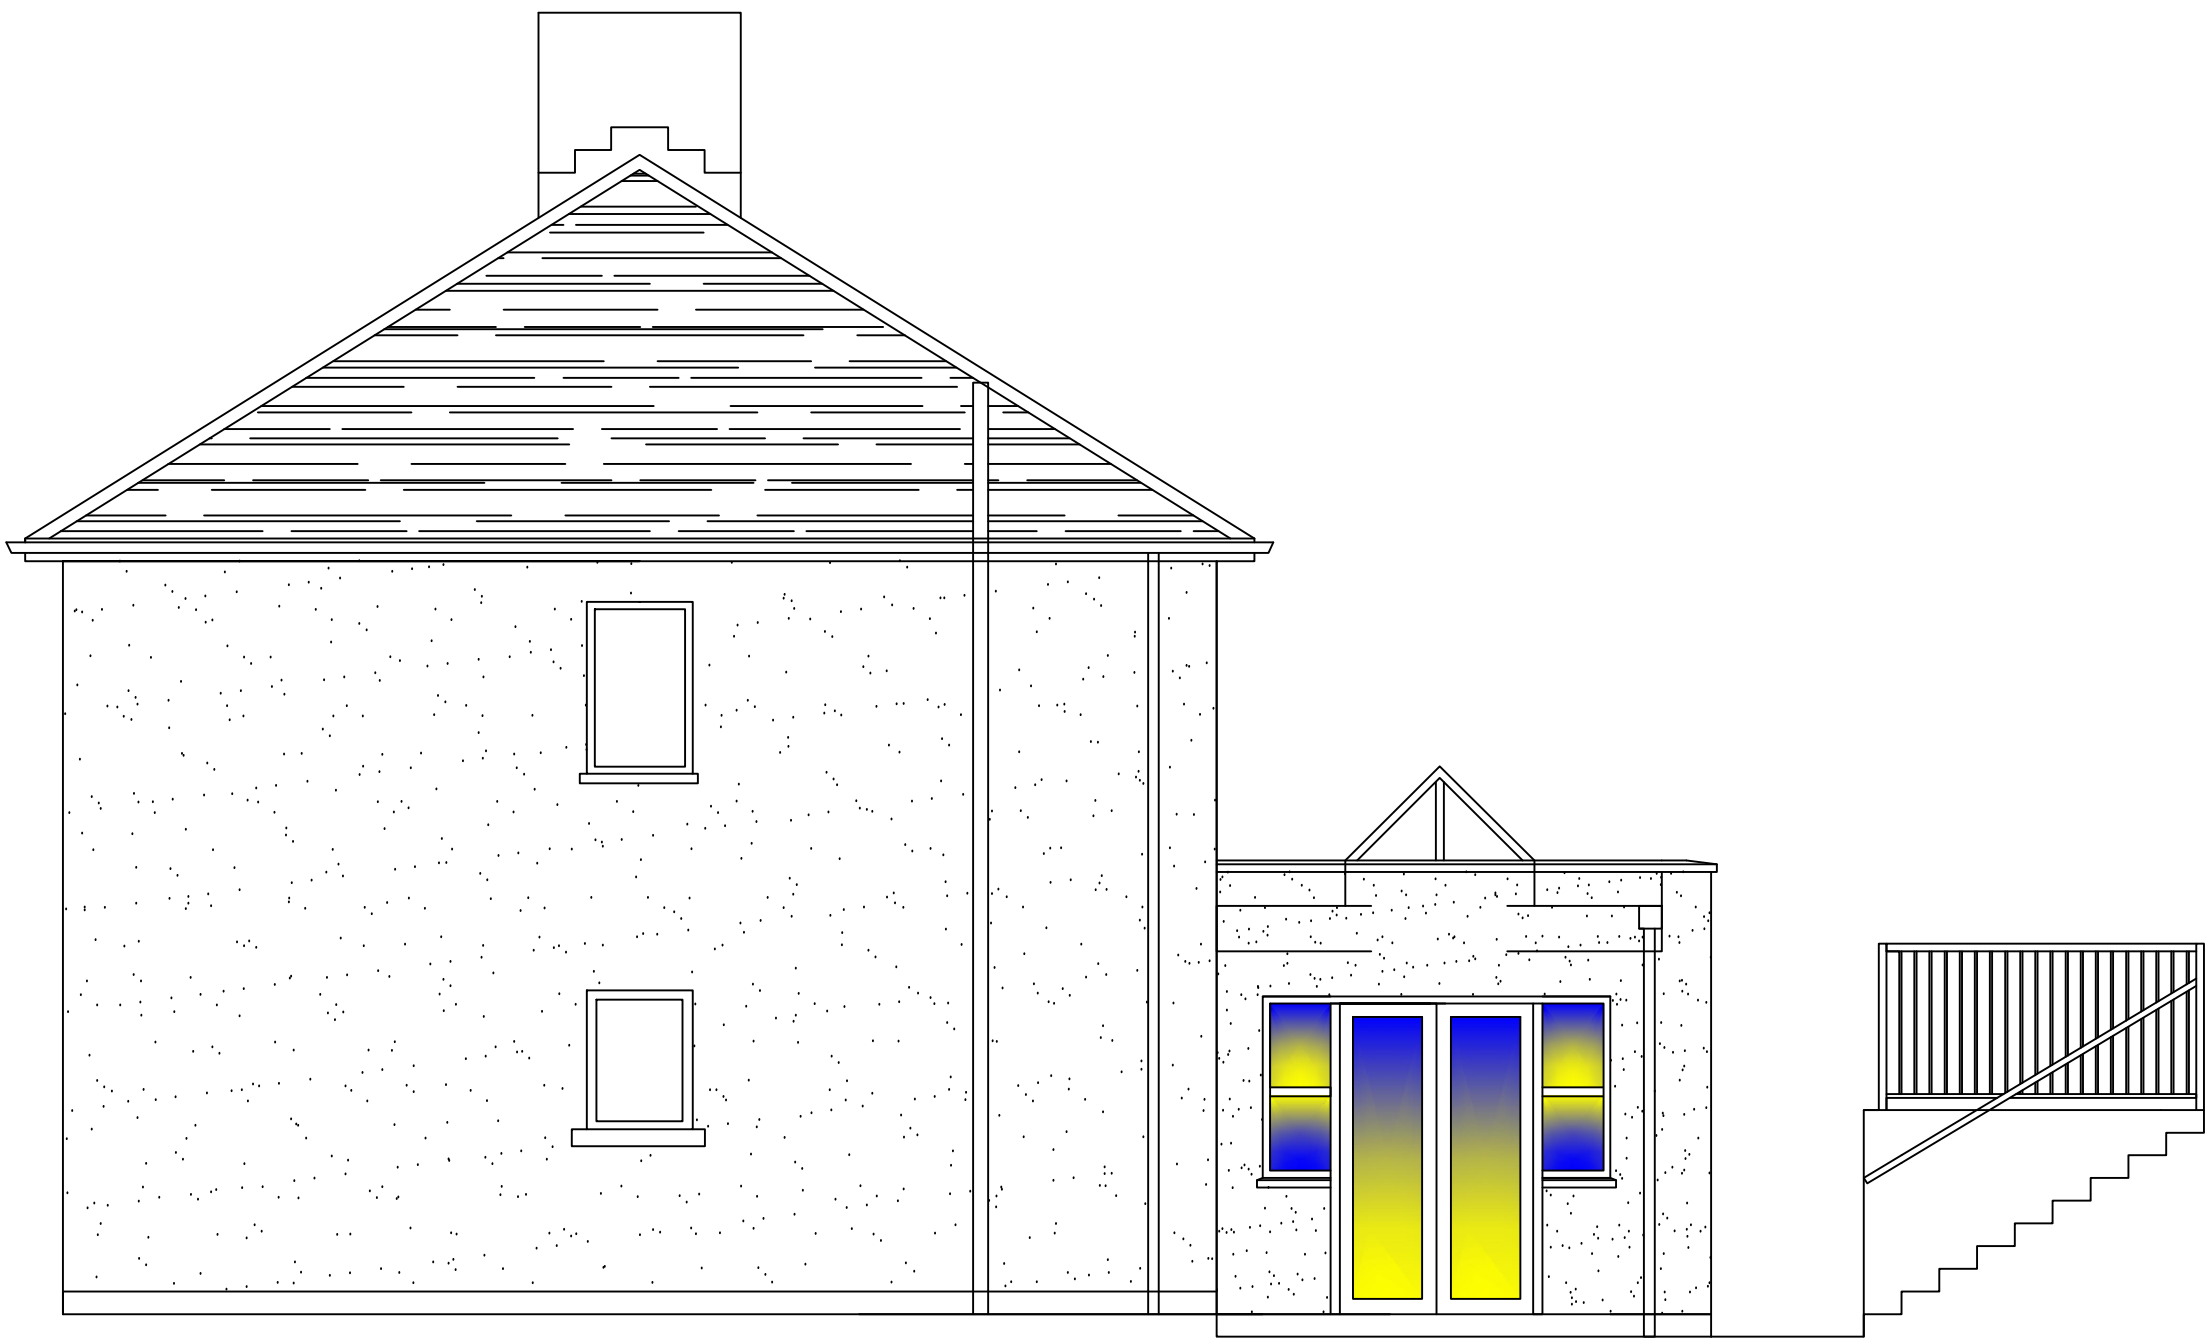

PROPOSED SIDE ELEVATION 12 THE UPLANDS

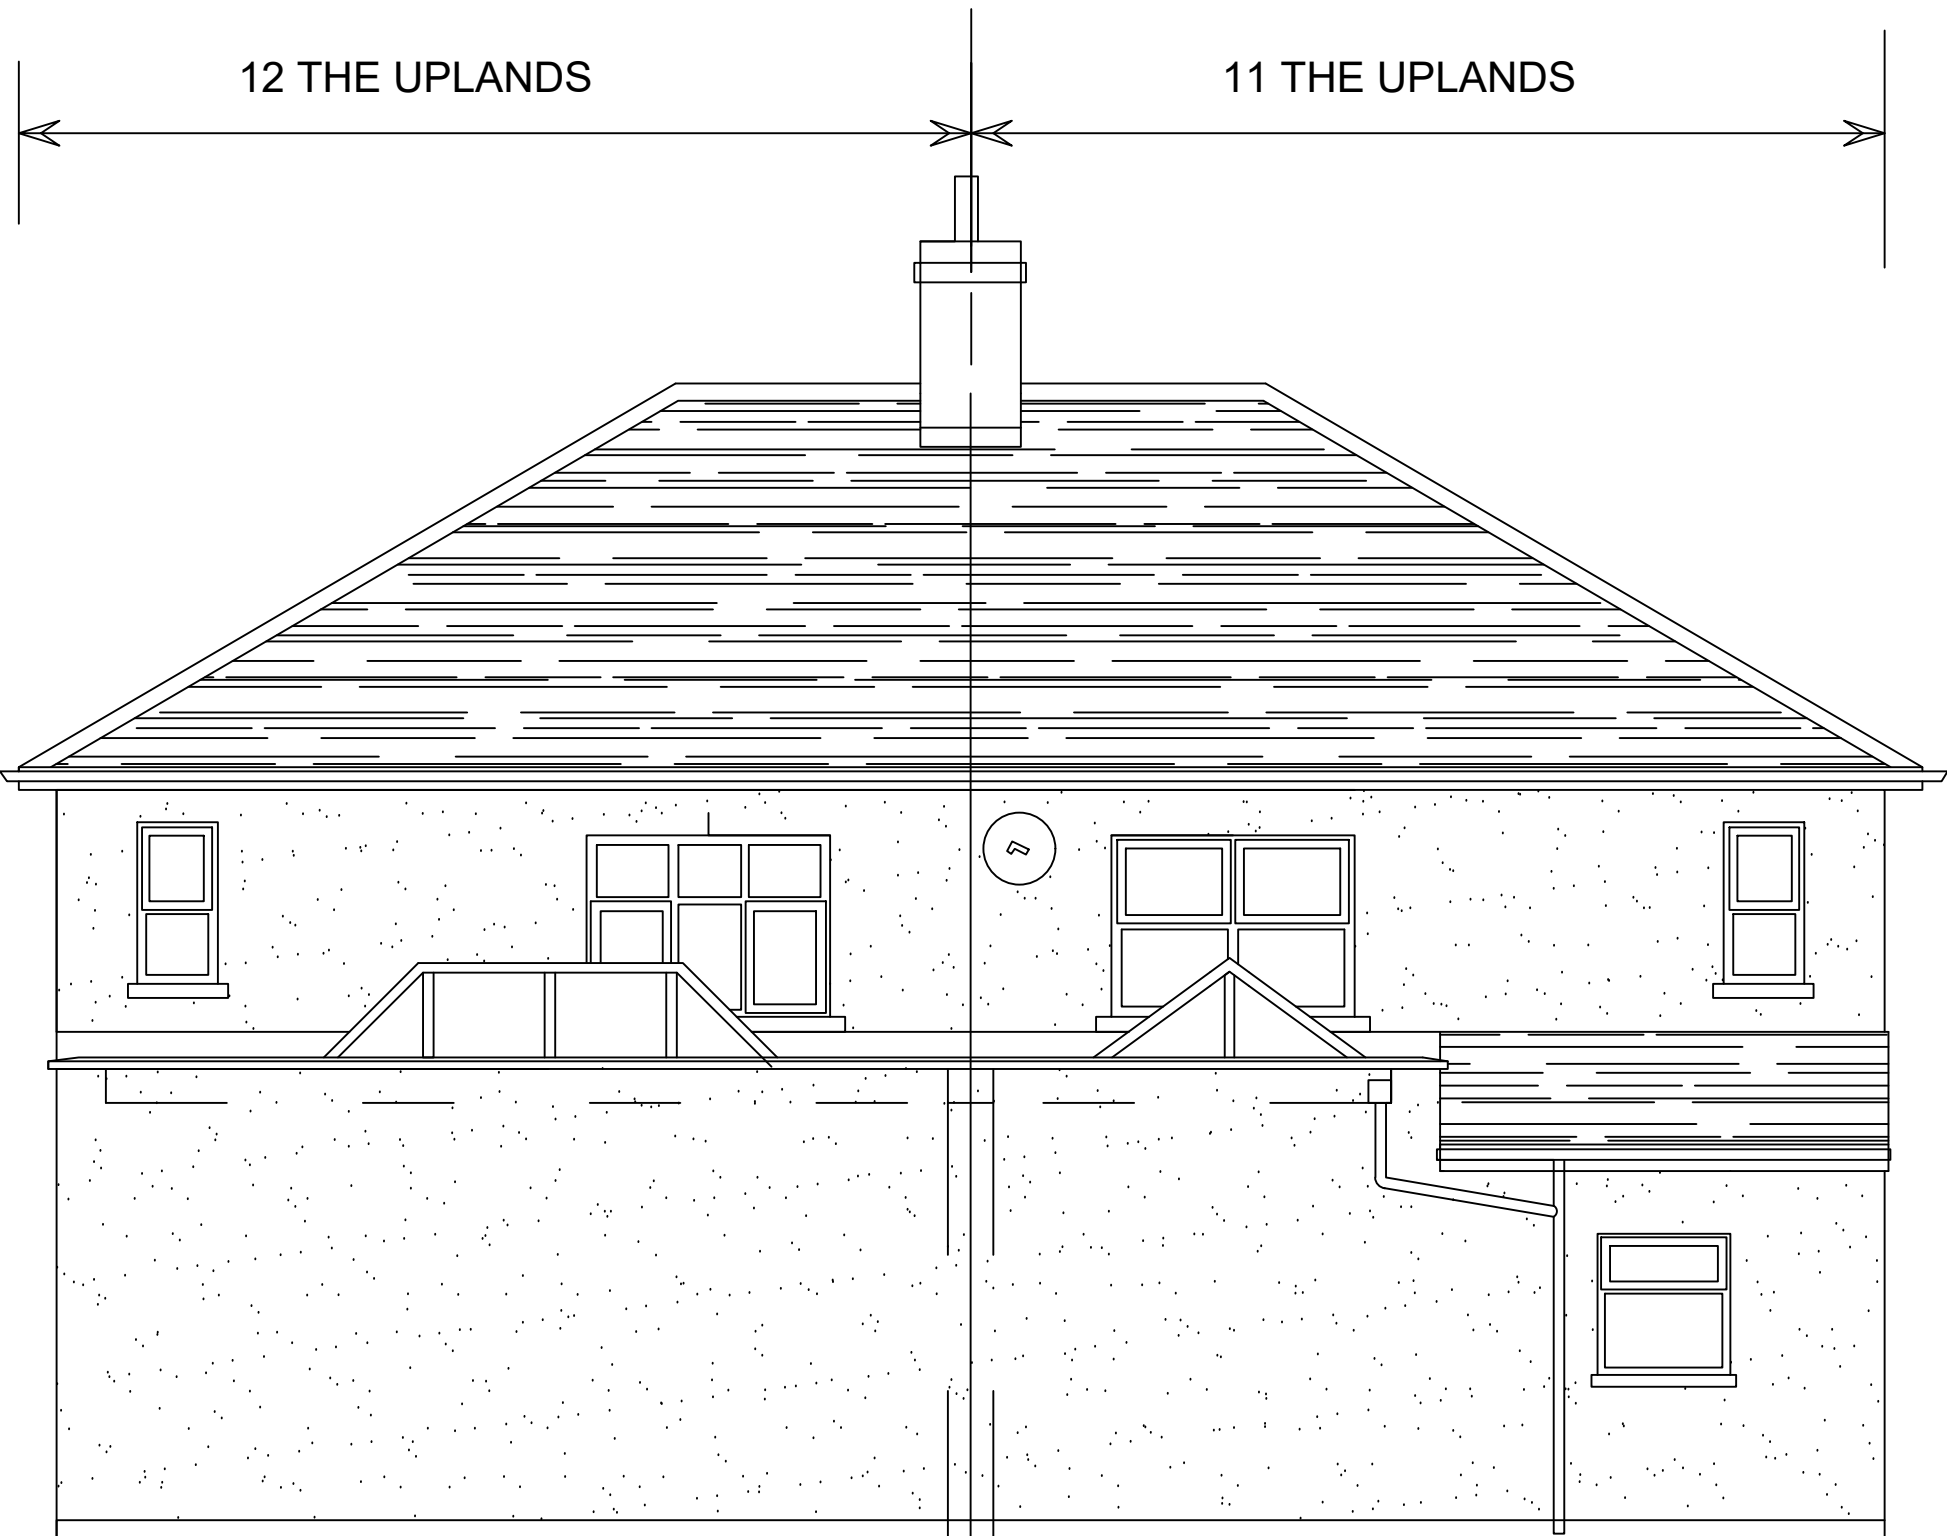

PROPOSED REAR ELEVATION

11 THE UPLANDS
EXISTING GF PLAN
& ELEVATIONS
PENYCAE
SCALE 1:50 DRG. No. B-04