


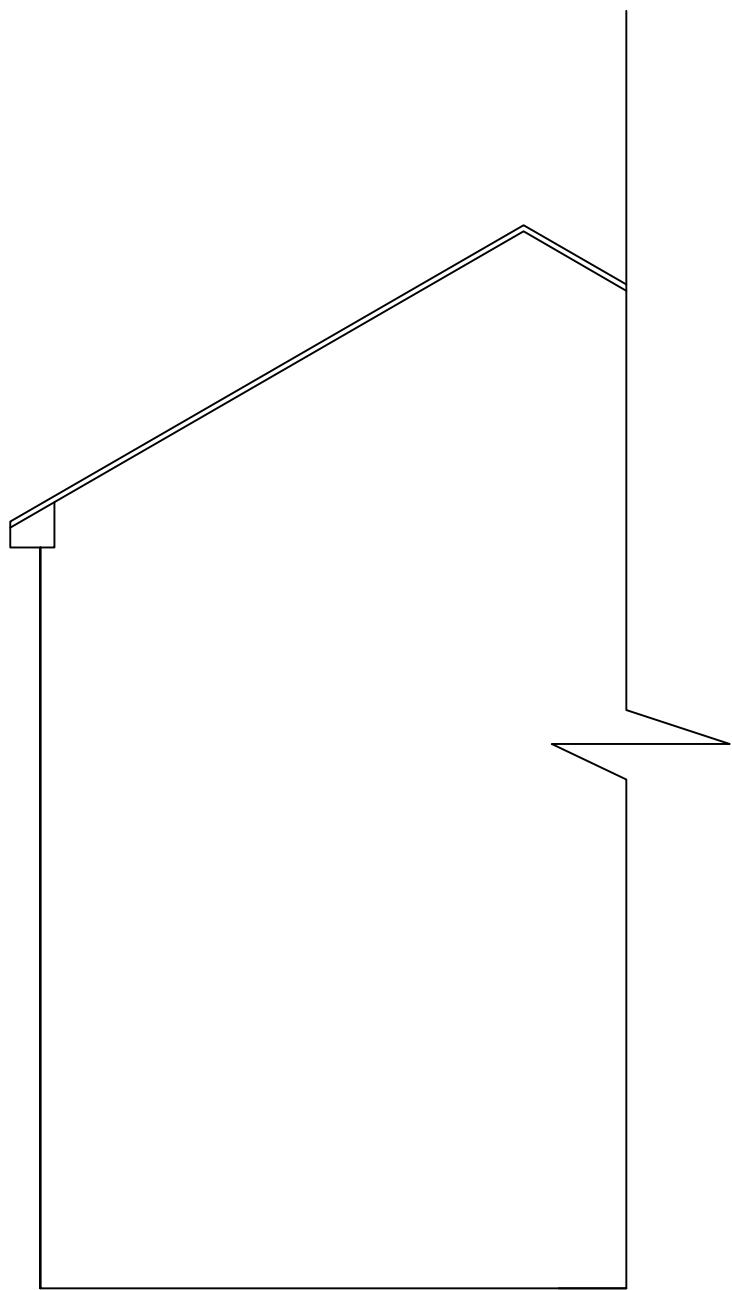


EXISTING END ELEVATION




EXISTING REAR ELEVATION




PROPOSED REAR ELEVATION

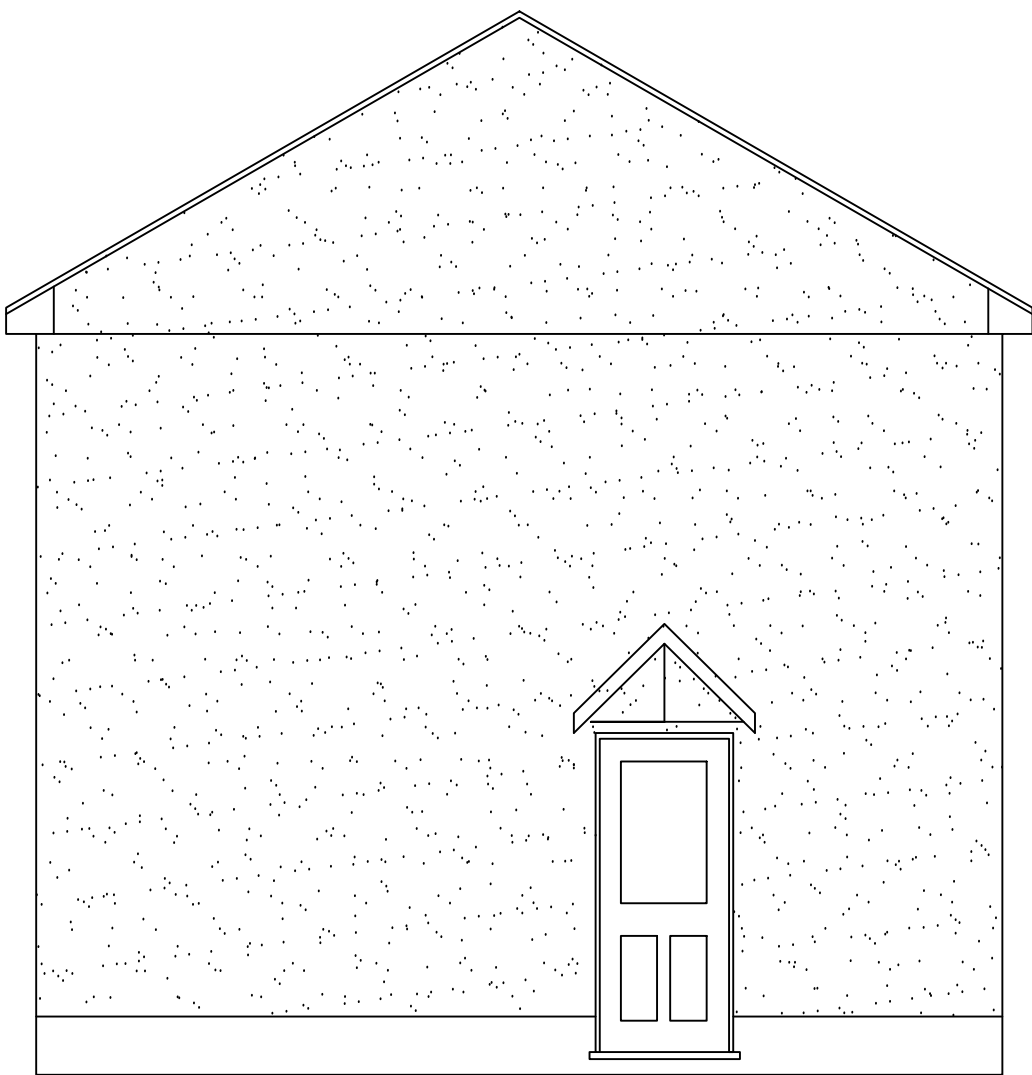

EXISTING SIDE ELEVATION

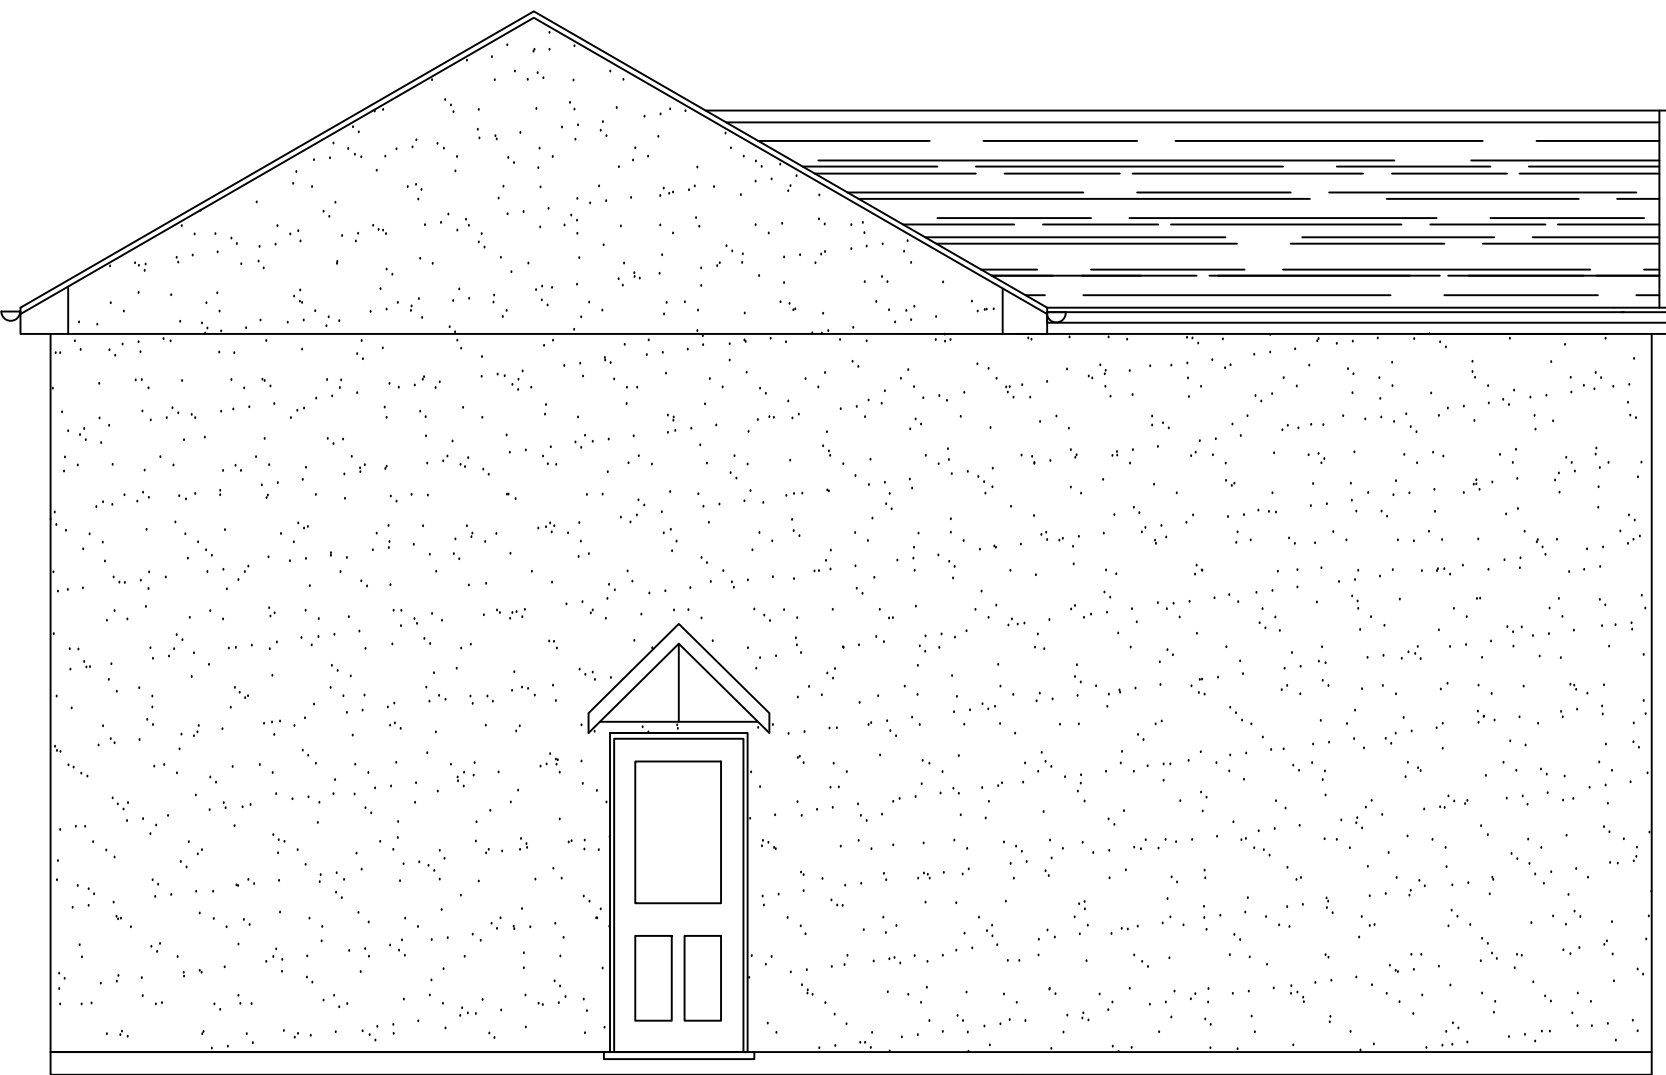

PROPOSED SIDE ELEVATION

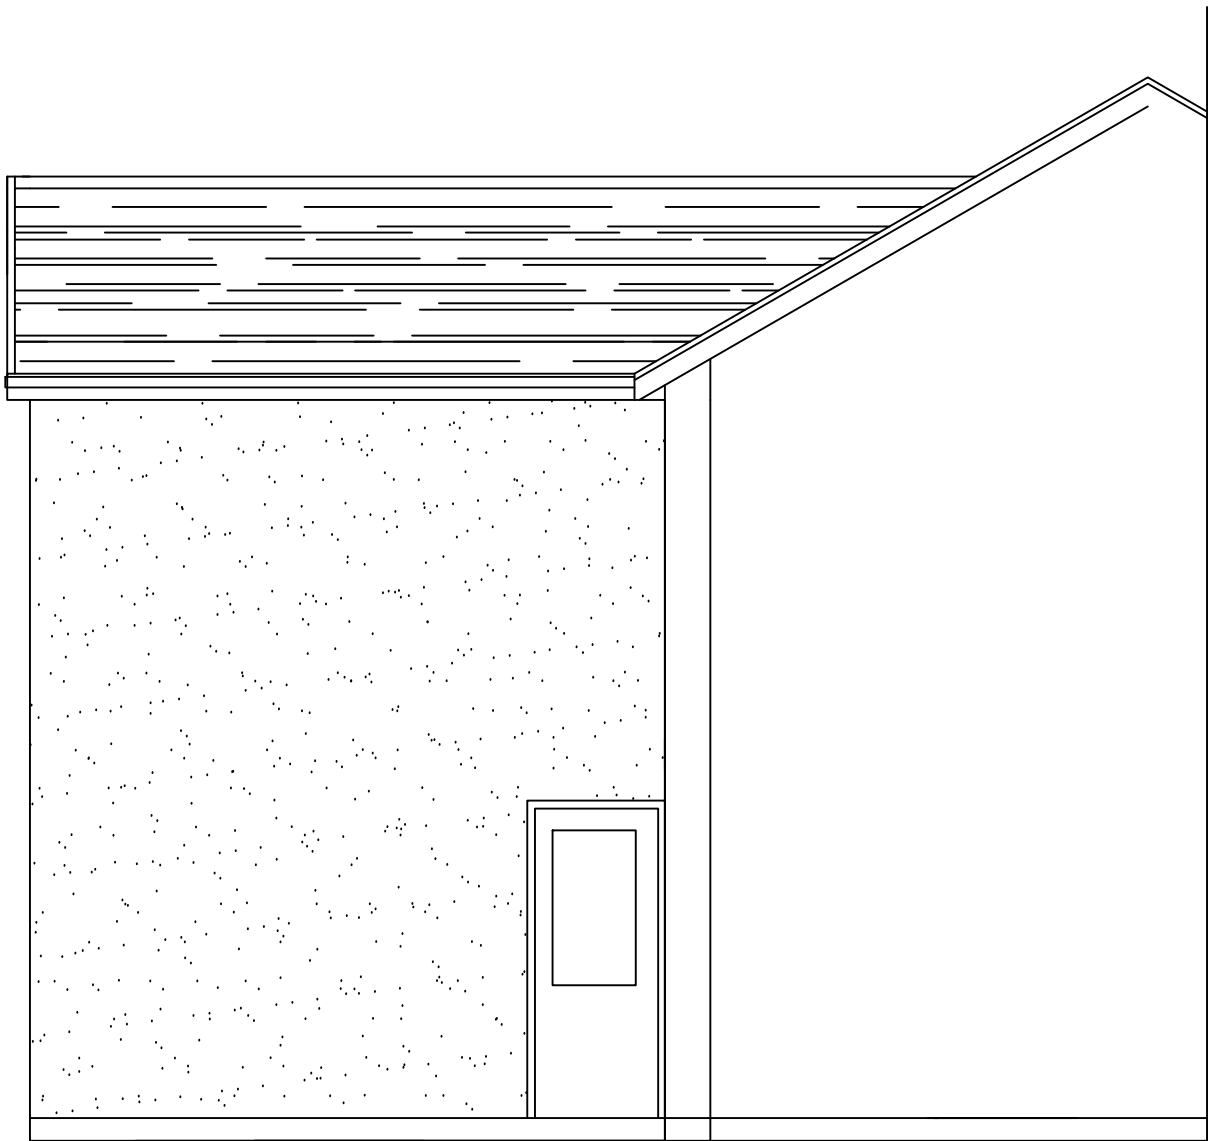

PROPOSED END SECTIONAL ELEVATION

General Notes

No.	Revision/Issue	Date
-----	----------------	------

Firm Name and Address

Project Name and Address
40 HEOL CAMLAS
CWMAVON
EXISTING & PROPOSED
ELEVATIONS

Project	Sheet
Date 18-2-20	B-11
Scale 1:50	