

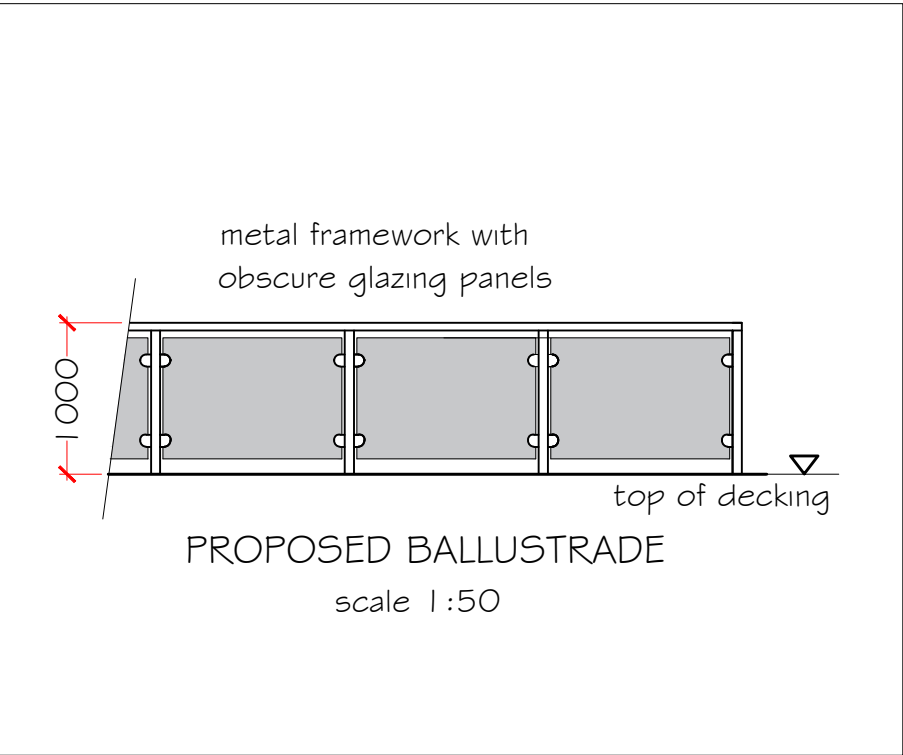


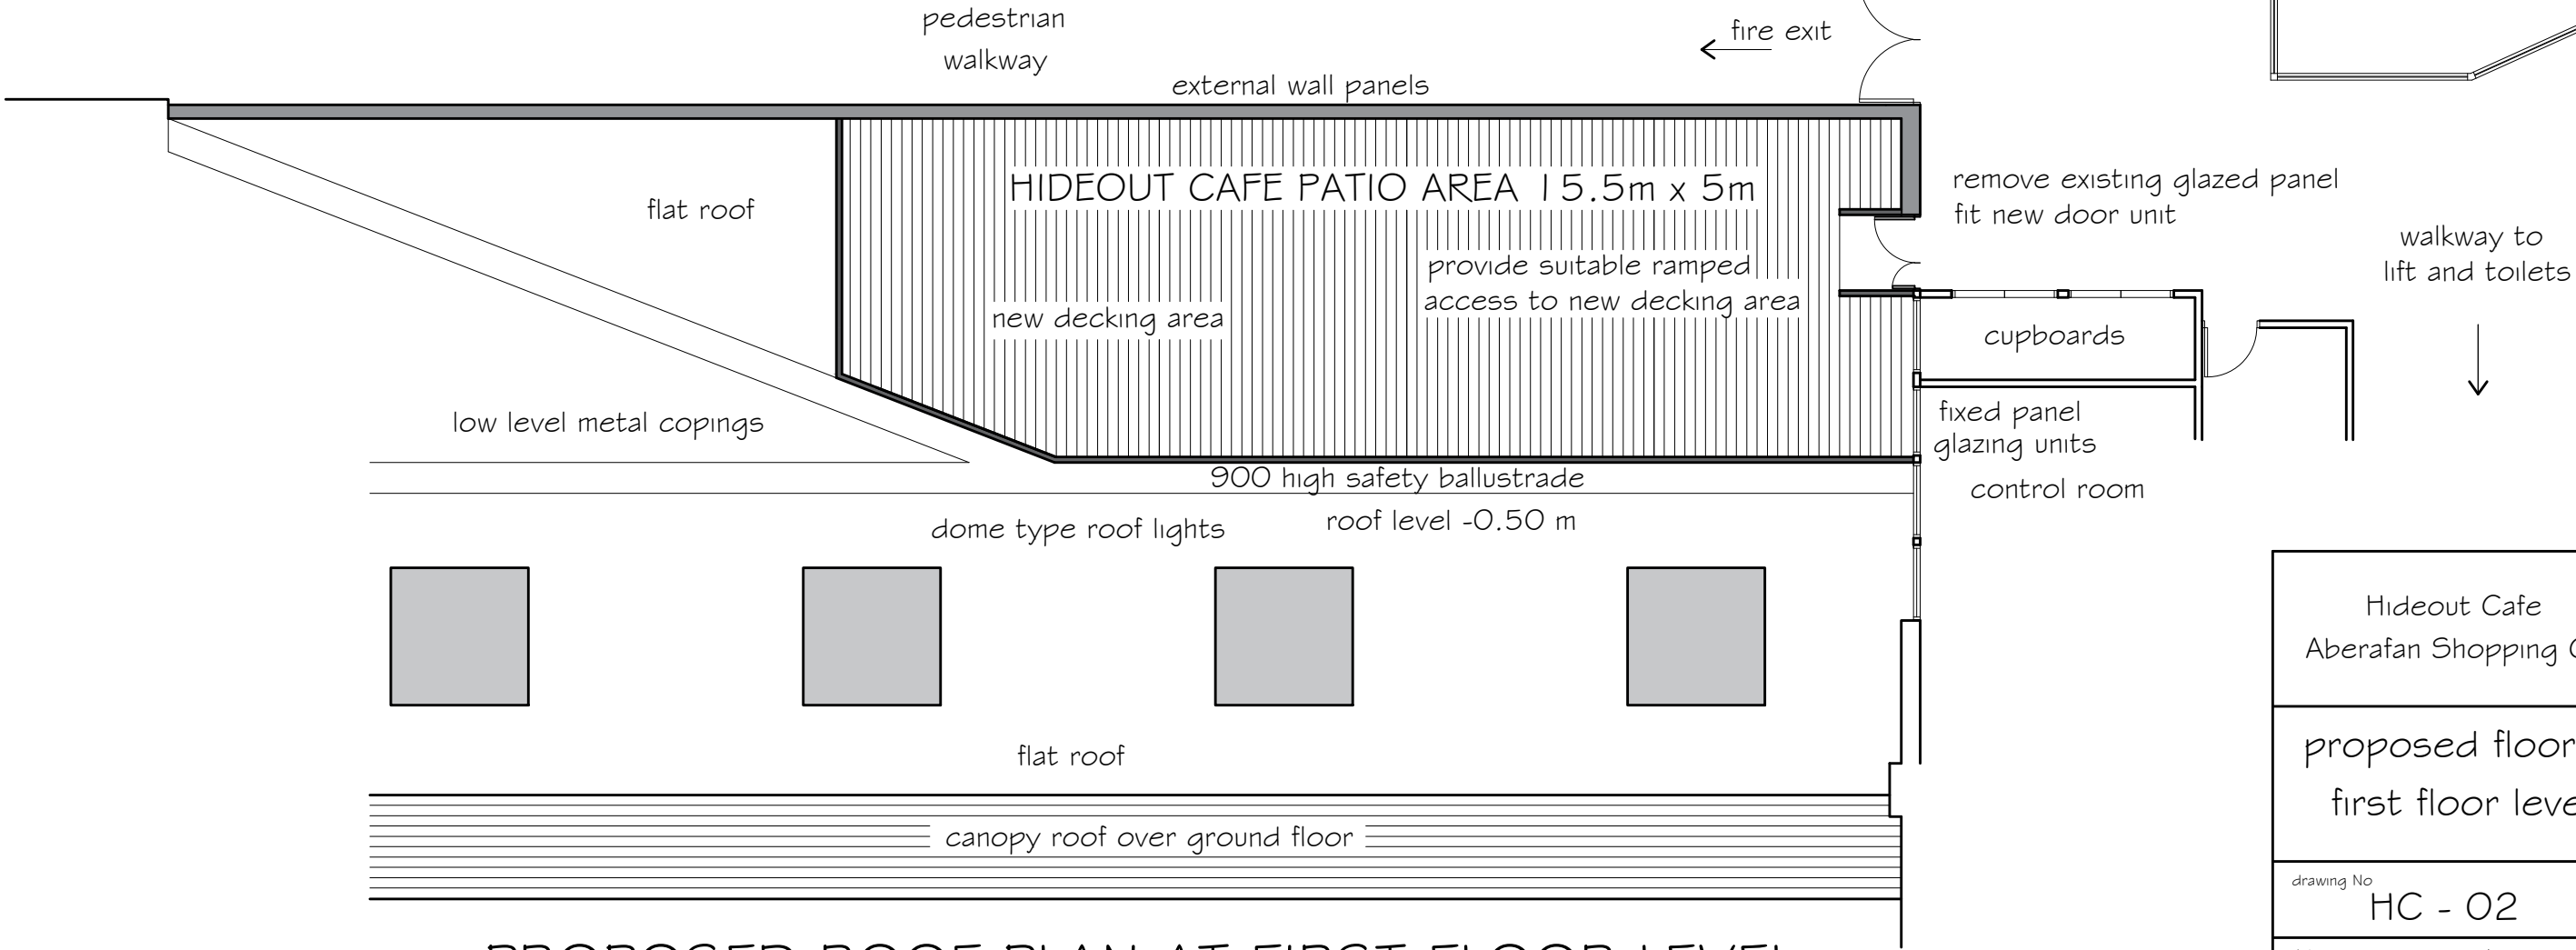

GENERAL NOTES

THE DESIGN AND CONSTRUCTION OF THE BUILDING WORKS
AND ALL SERVICES WILL BE CARRIED OUT TO SATISFY THE
REQUIREMENTS SET OUT IN LATEST STATUTORY BUILDING
REGULATIONS AND TO THE APPROVAL OF THE APPOINTED
BUILDING INSPECTOR

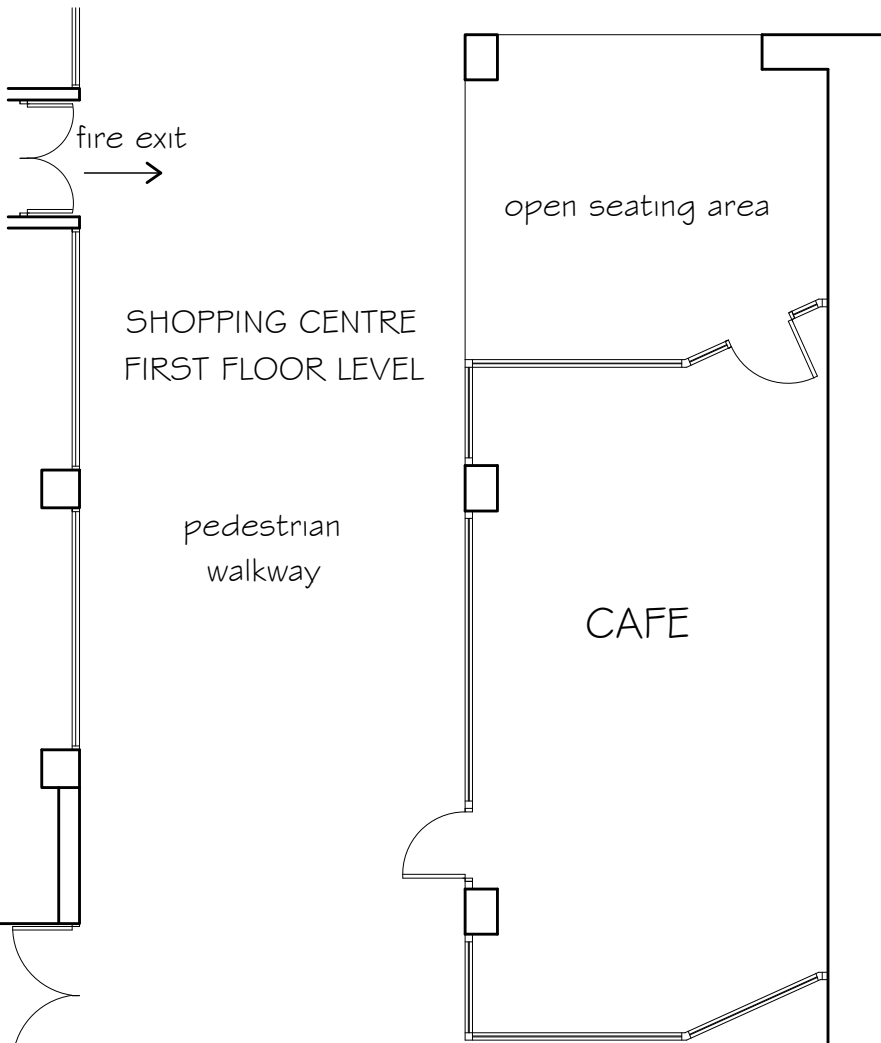

PROPOSED ROOF PLAN AT FIRST FLOOR LEVEL

Hideout Cafe Aberafan Shopping Centre	
proposed floor plan first floor level	
drawing No HC - 02	
date February 2020	scale 1 : 100