


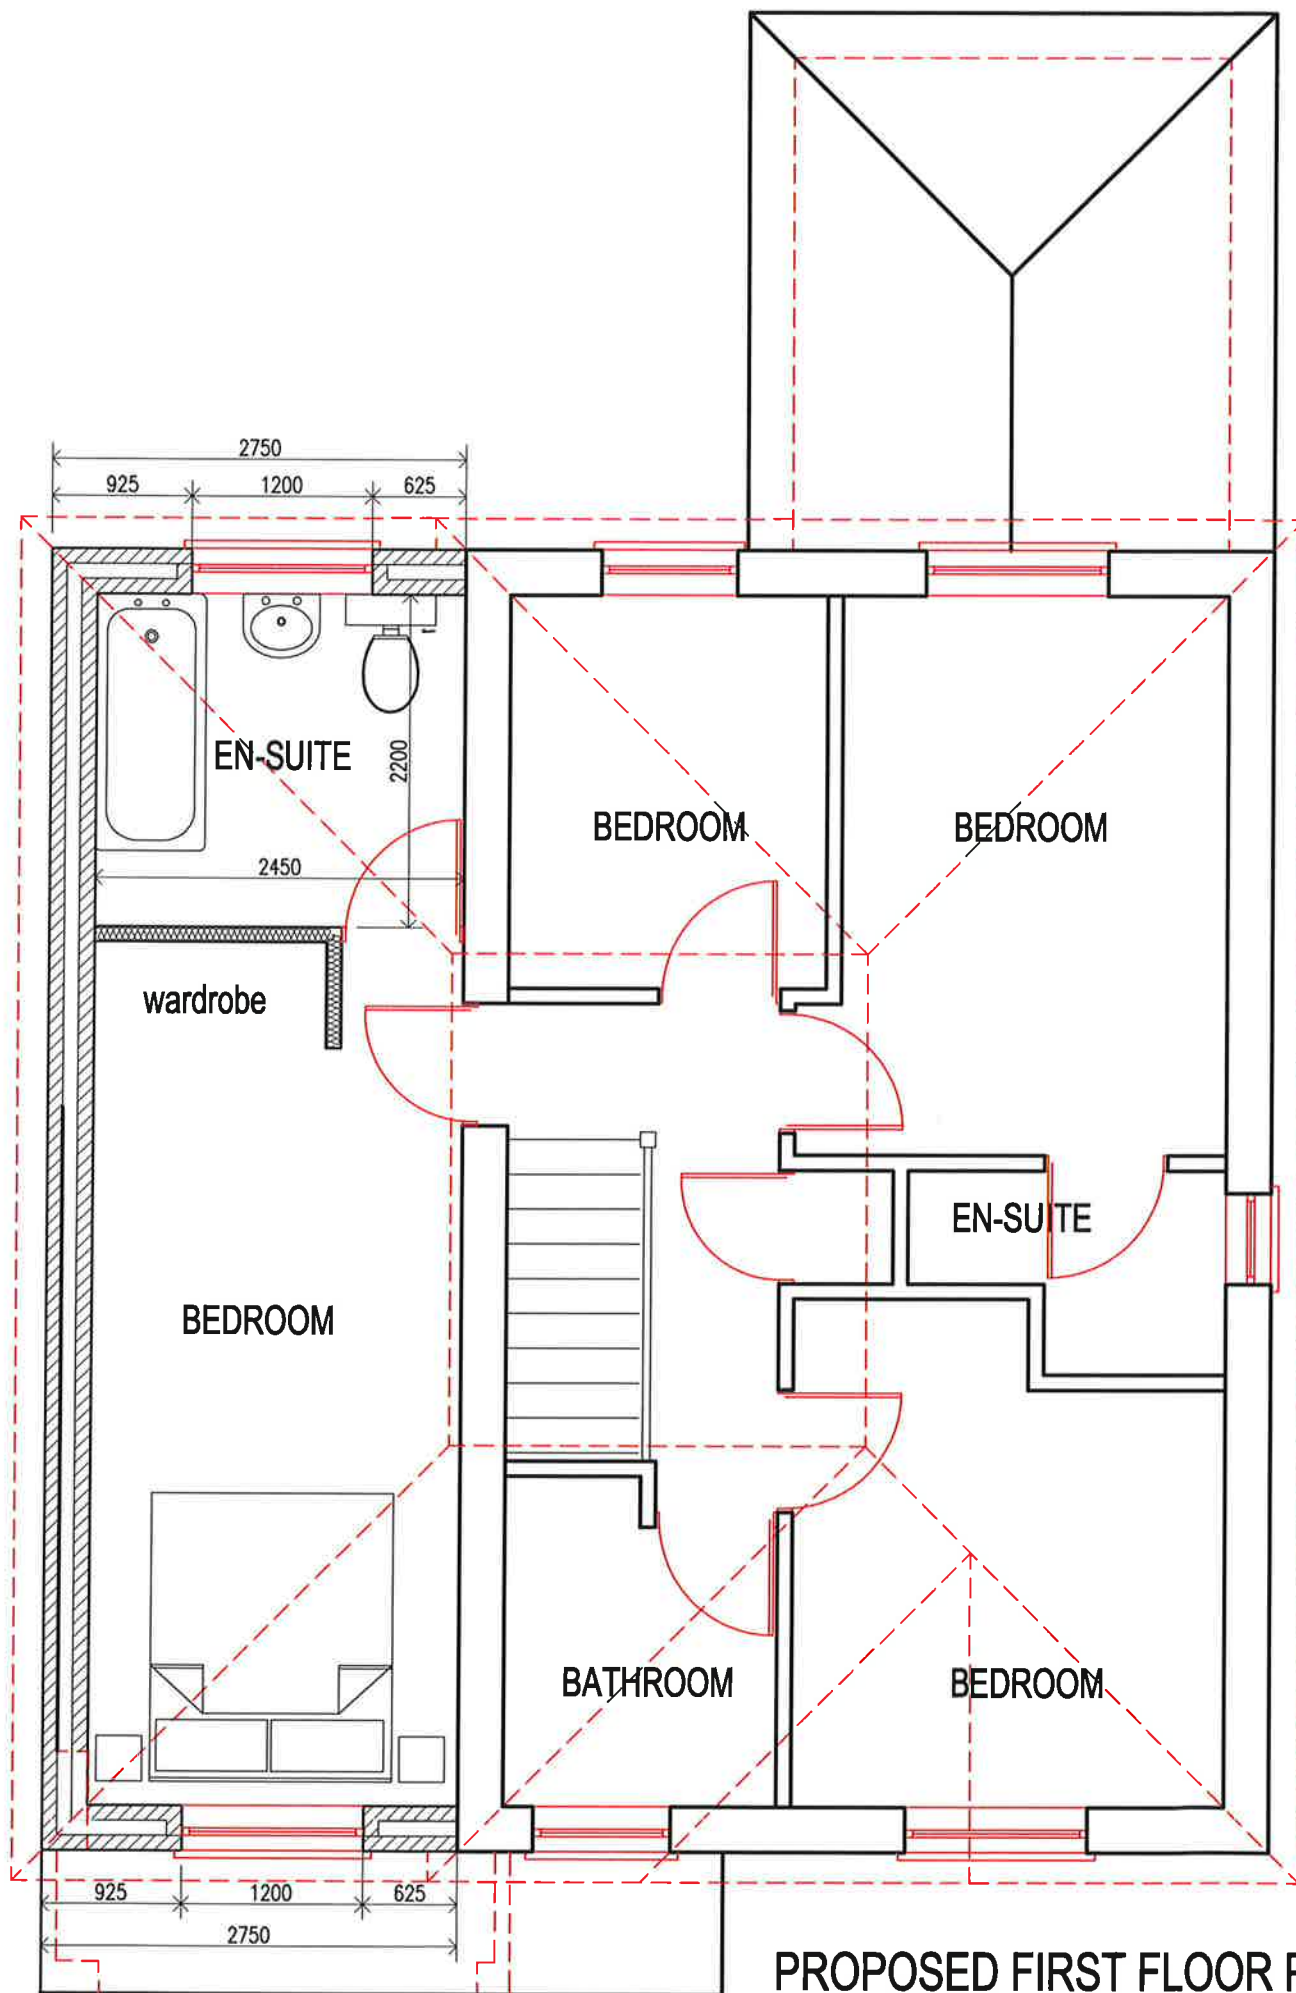

PROPOSED FIRST FLOOR PLAN.
(1:50)

12 FEB 2020

CLIENT		
MR & MRS JASON BOND		
job title PROPOSED FIRST FLOOR SIDE EXTENSION @ 35, FORD DERWEN, MARGAM VILLAGE PORT TALBOT SA13 2TX		
drawing title PROPOSED FIRST FLOOR PLAN.		
job No:	drawing No:	scales:
20.17	04	1:50