

 
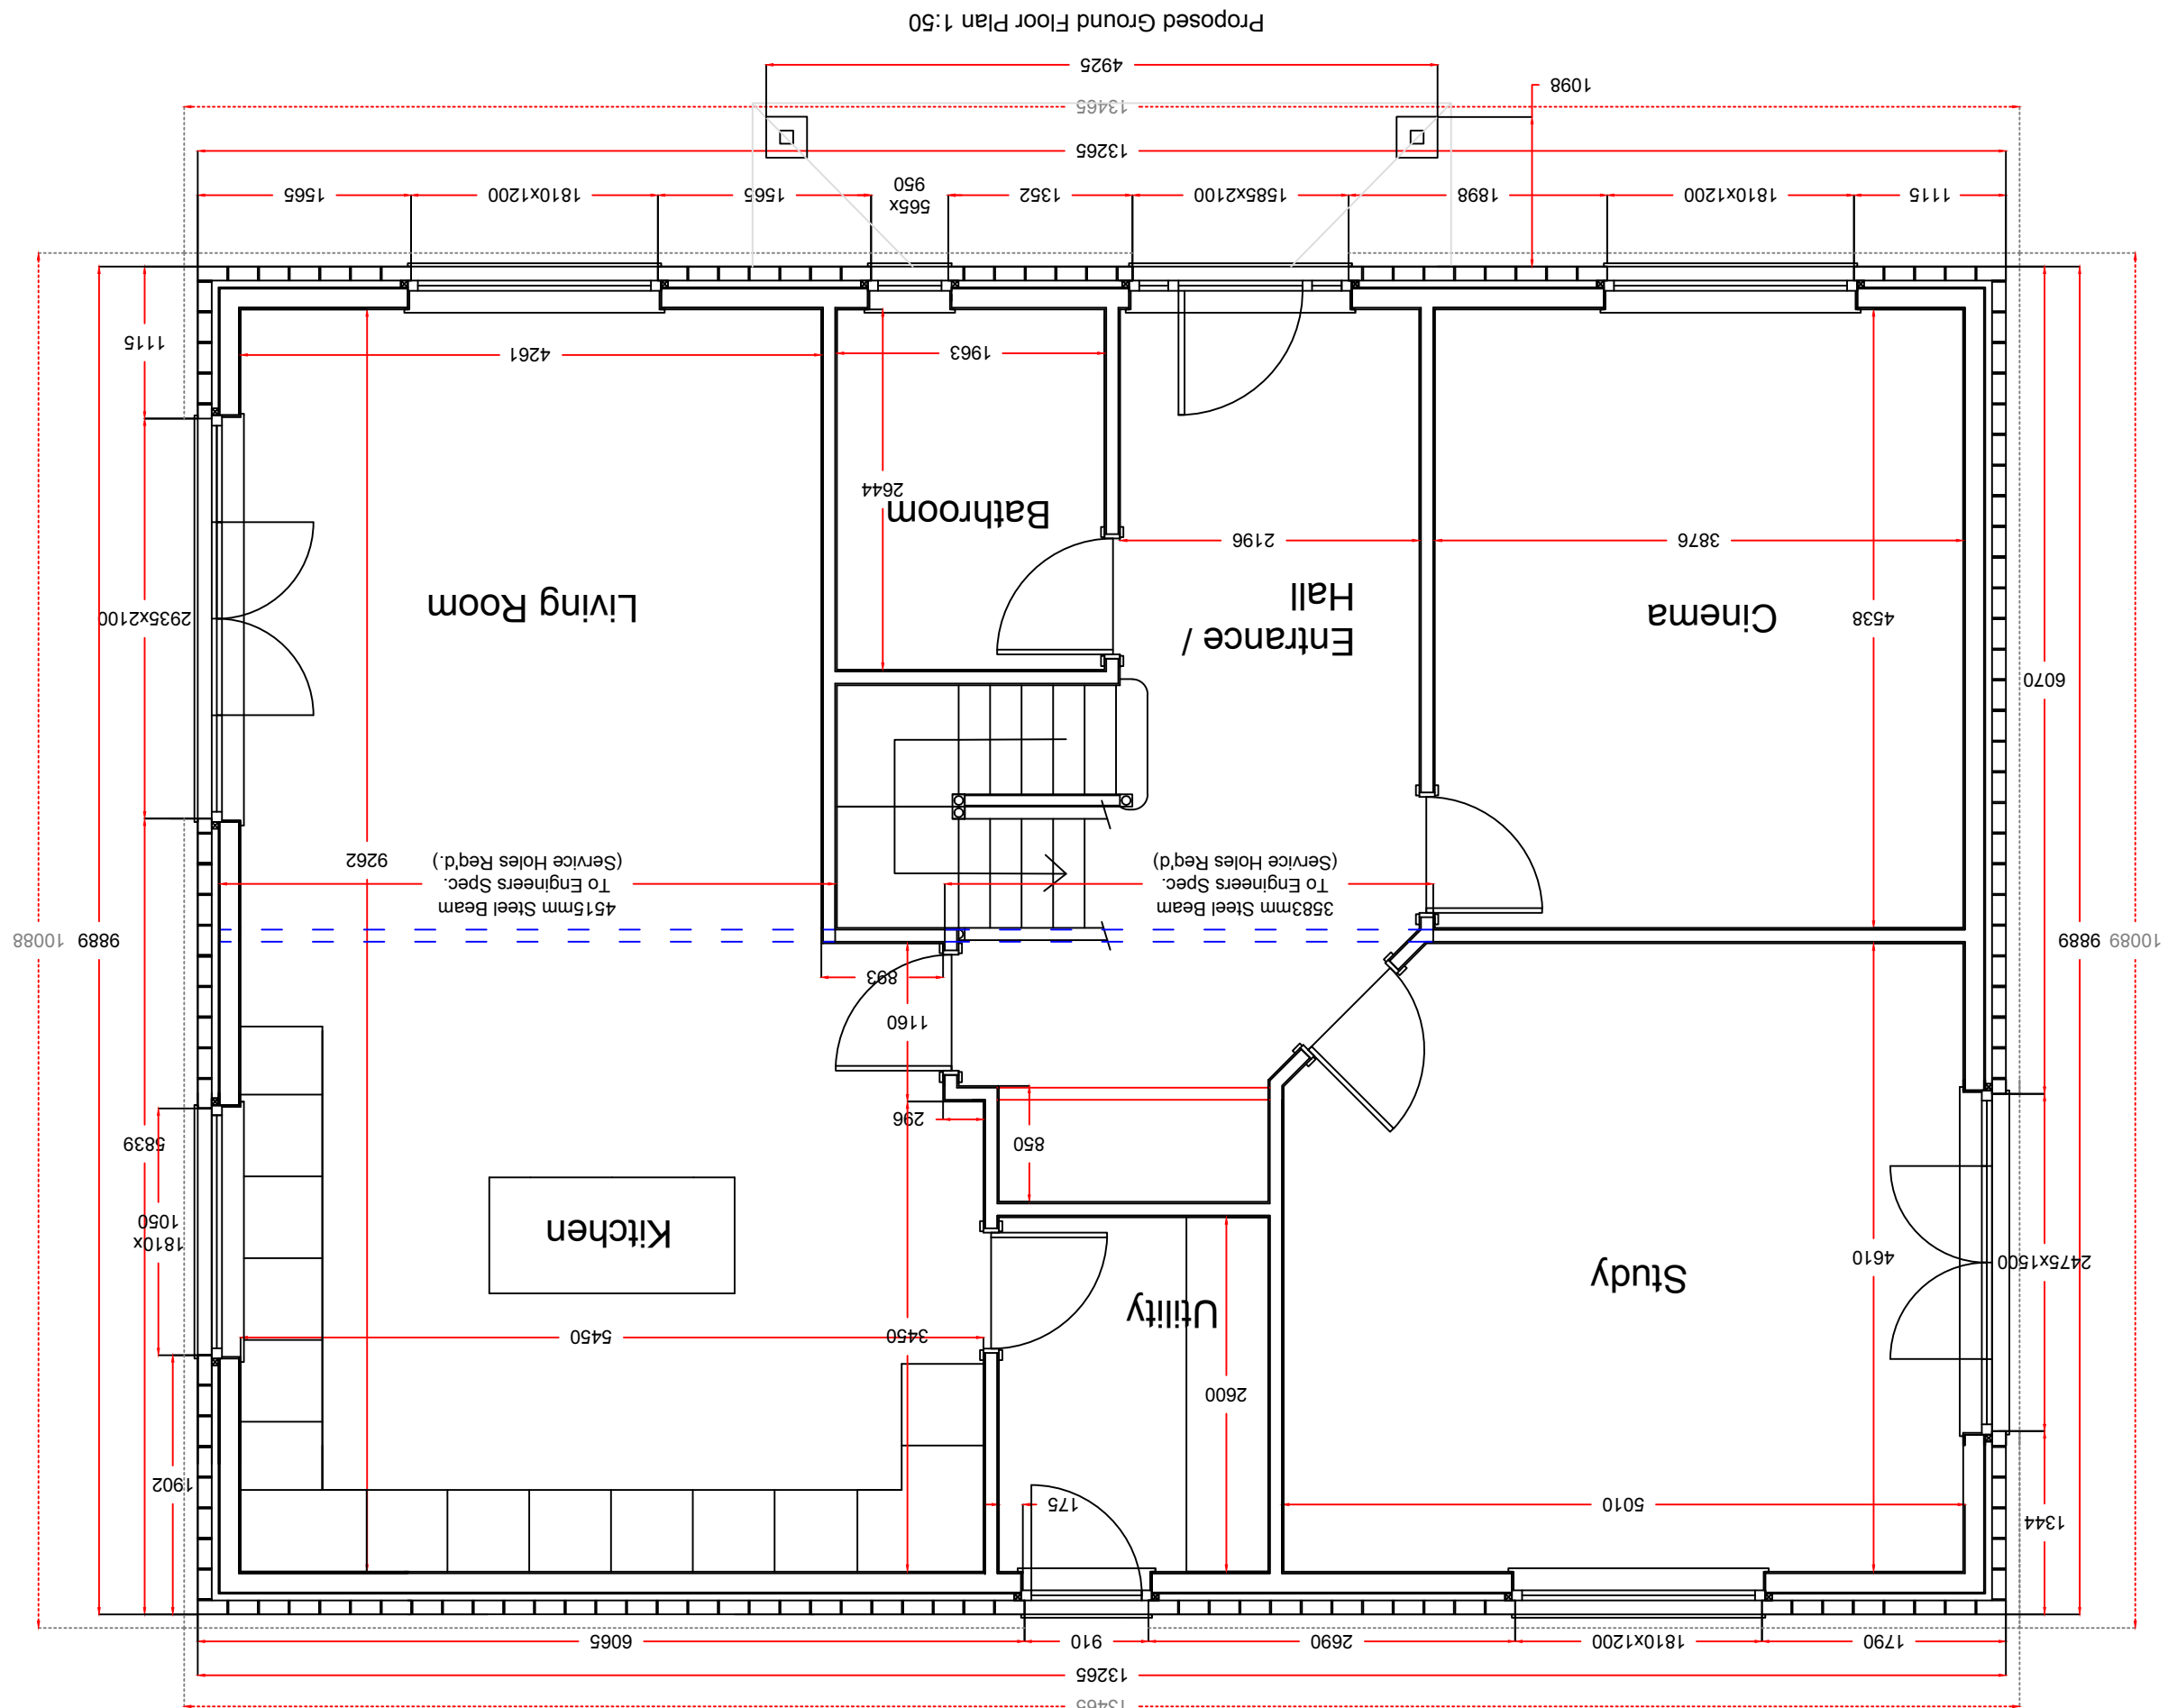


Superseded


Revision notes: Rev: _____ Date: _____ Notes: _____		Drawn by: P L New Client: Mr & Mrs Rees 78, Pine Grove, Cimla, Neath SA11 3RG	
Project: Proposed Detached Property Plot 1, The Oaks, Cimla, Neath		Drawing Title: Proposed Plans & Elevations	
Date: 15/02/2020 Scale @ A1: 1:50 & 1:100 Revision: 0007			

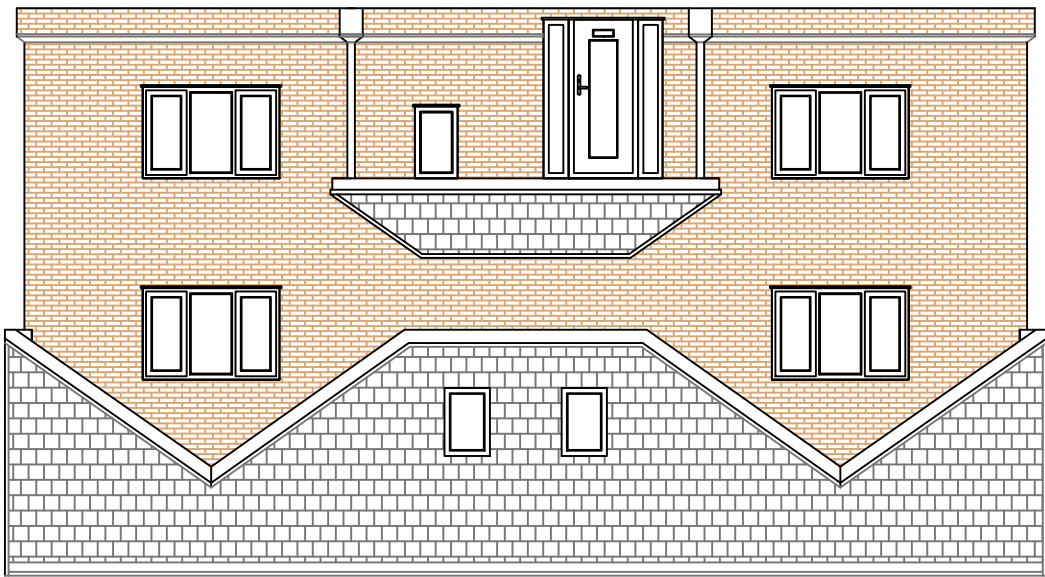


Proposed Left Elevation 1:100

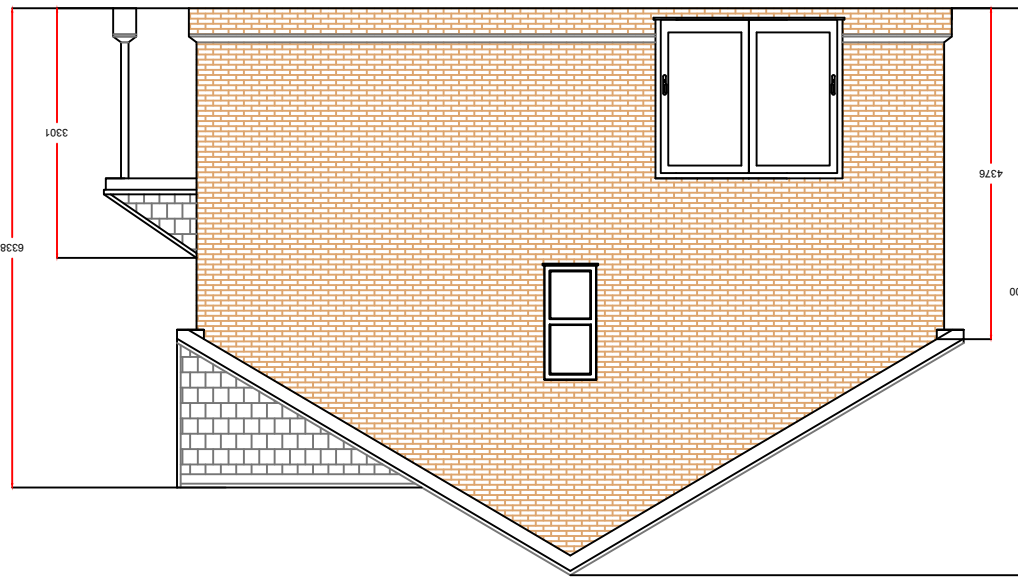


Proposed Front Elevation 1:100

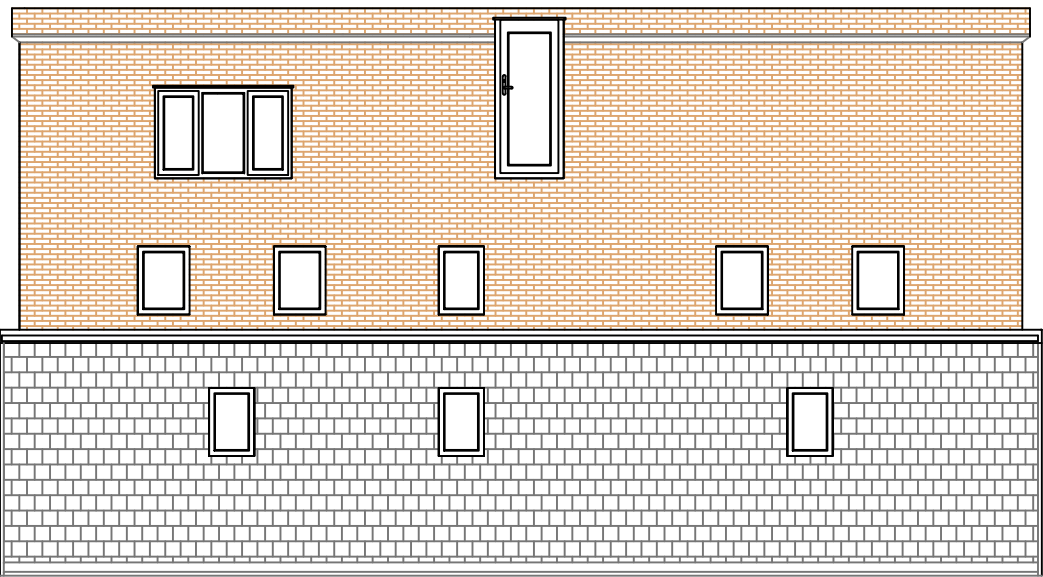

Proposed Rear Elevation 1:100

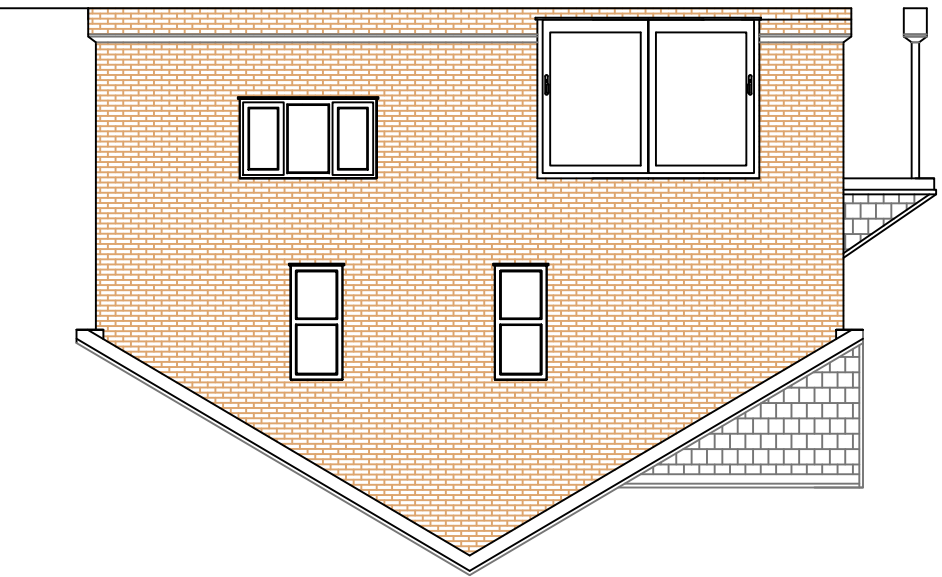

Proposed Right Elevation 1:100

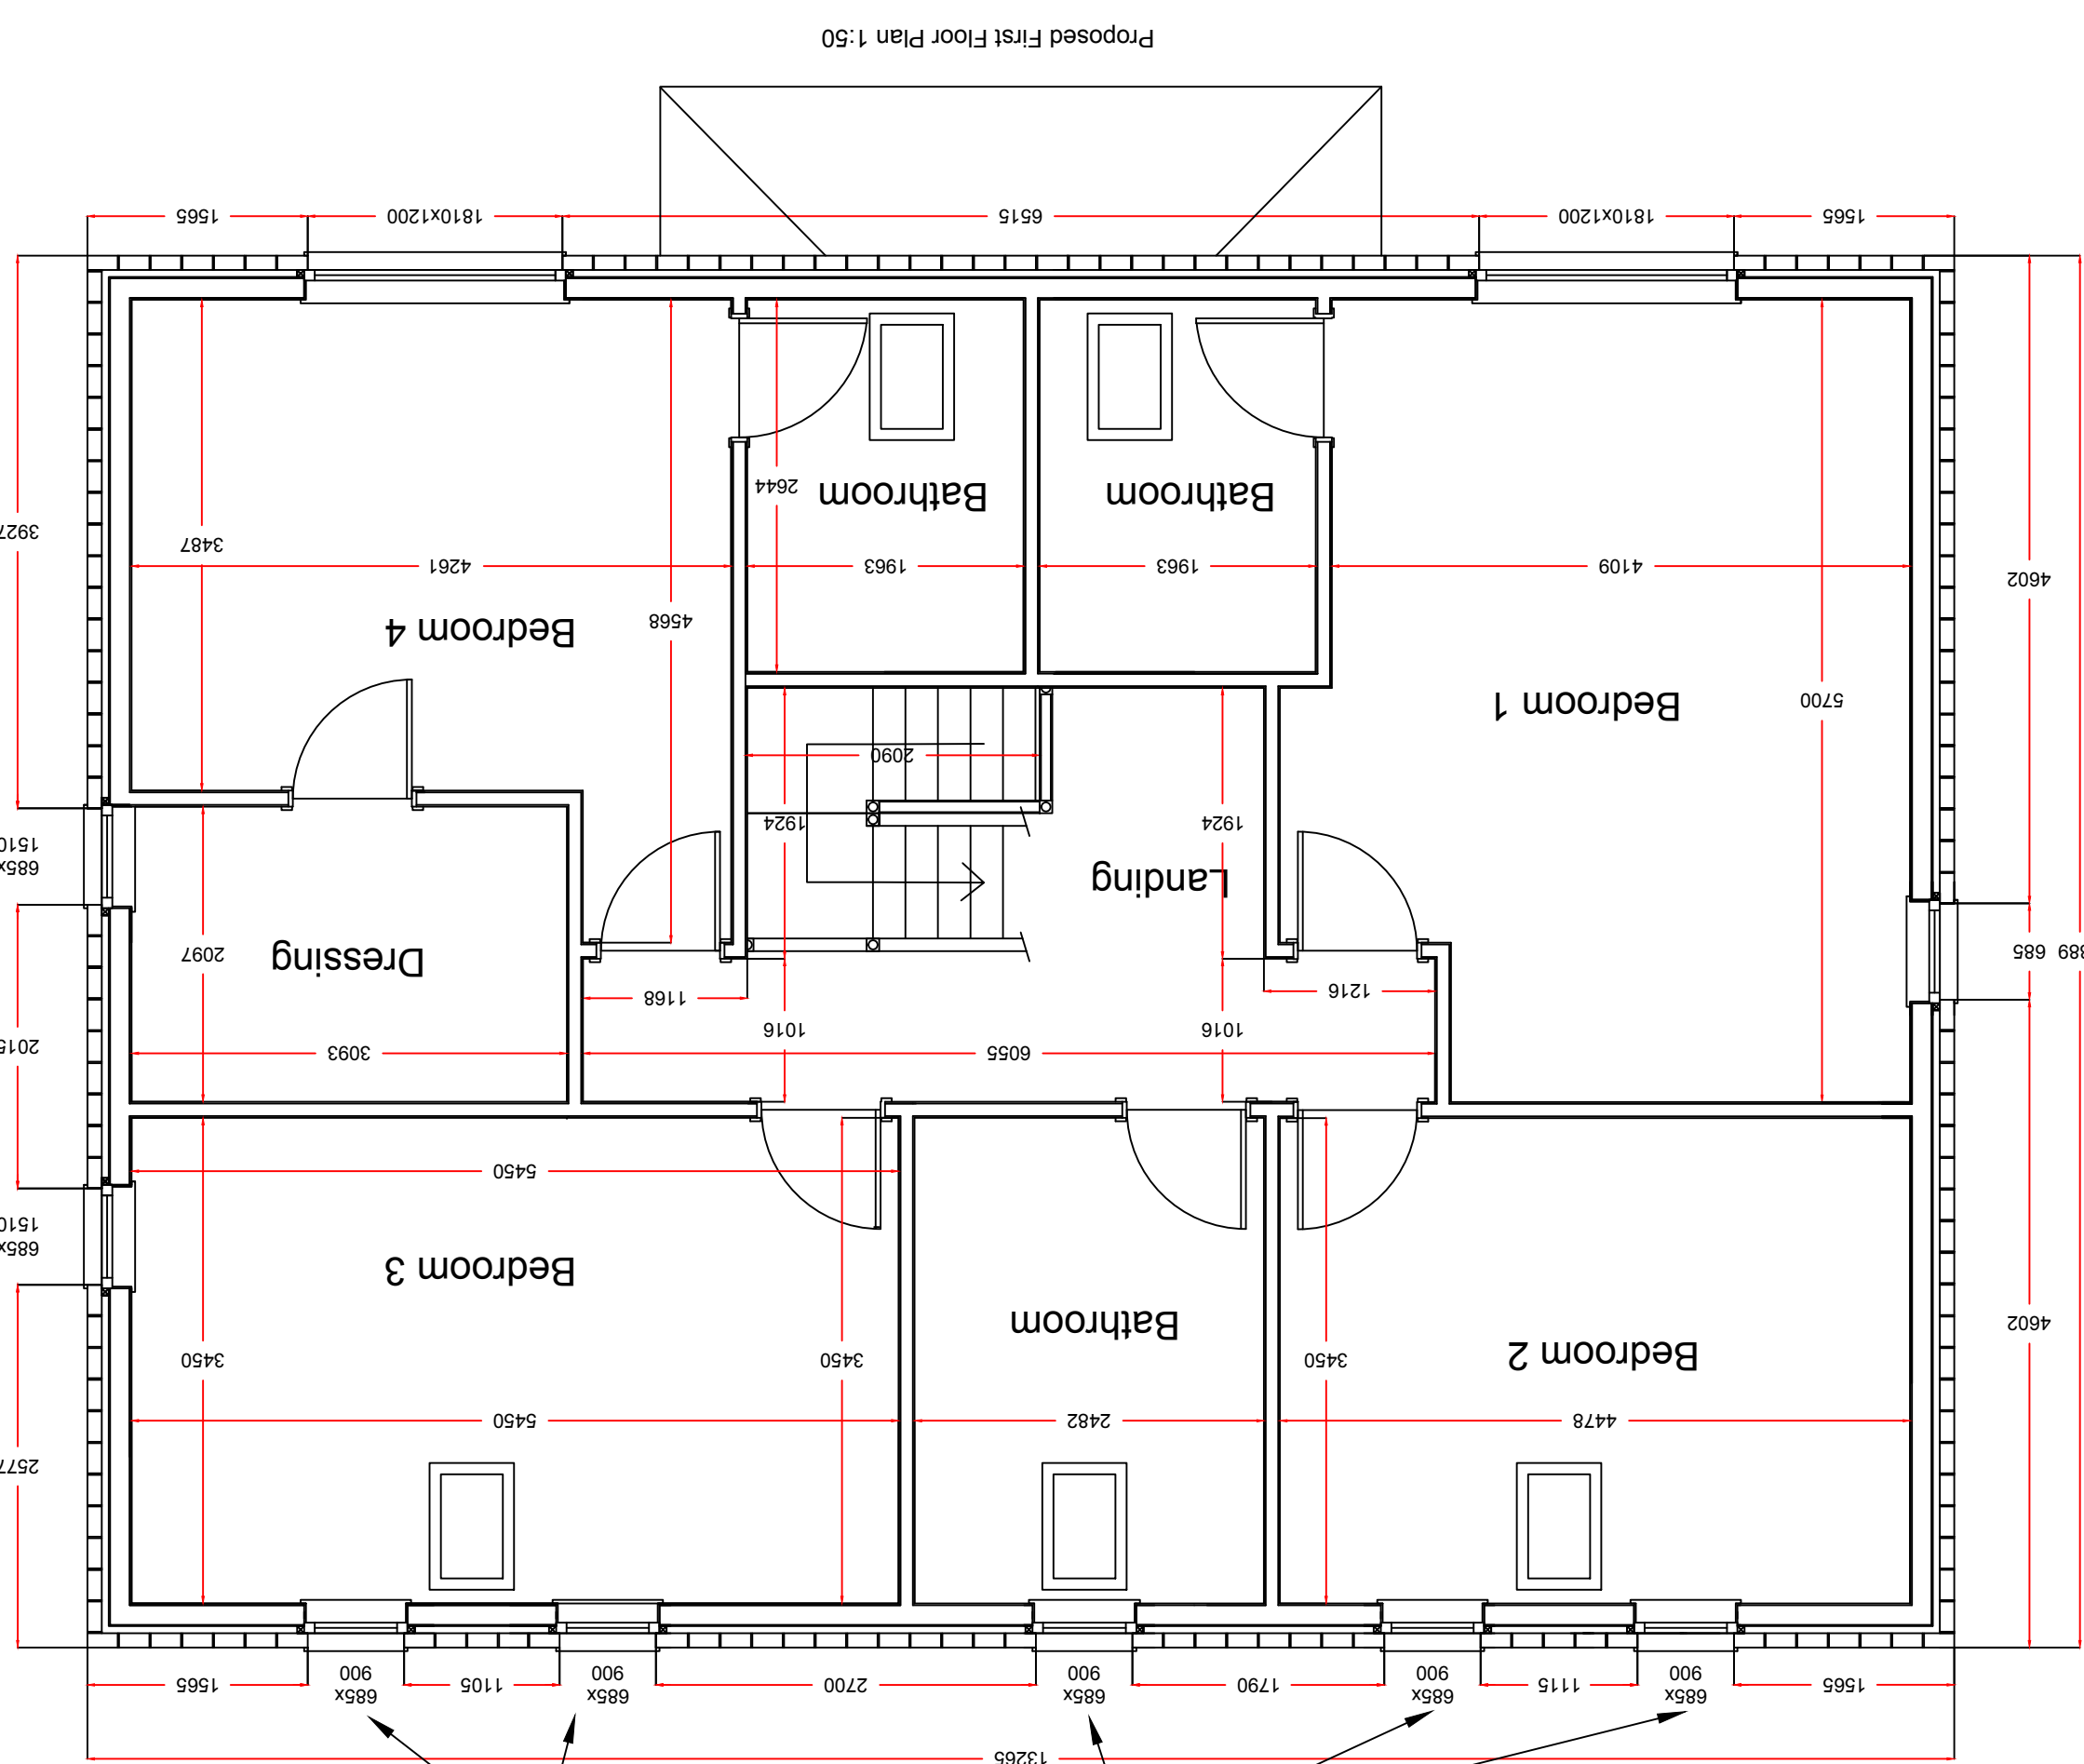

Proposed First Floor Plan 1:50

[illegible][illegible]