


NOTES

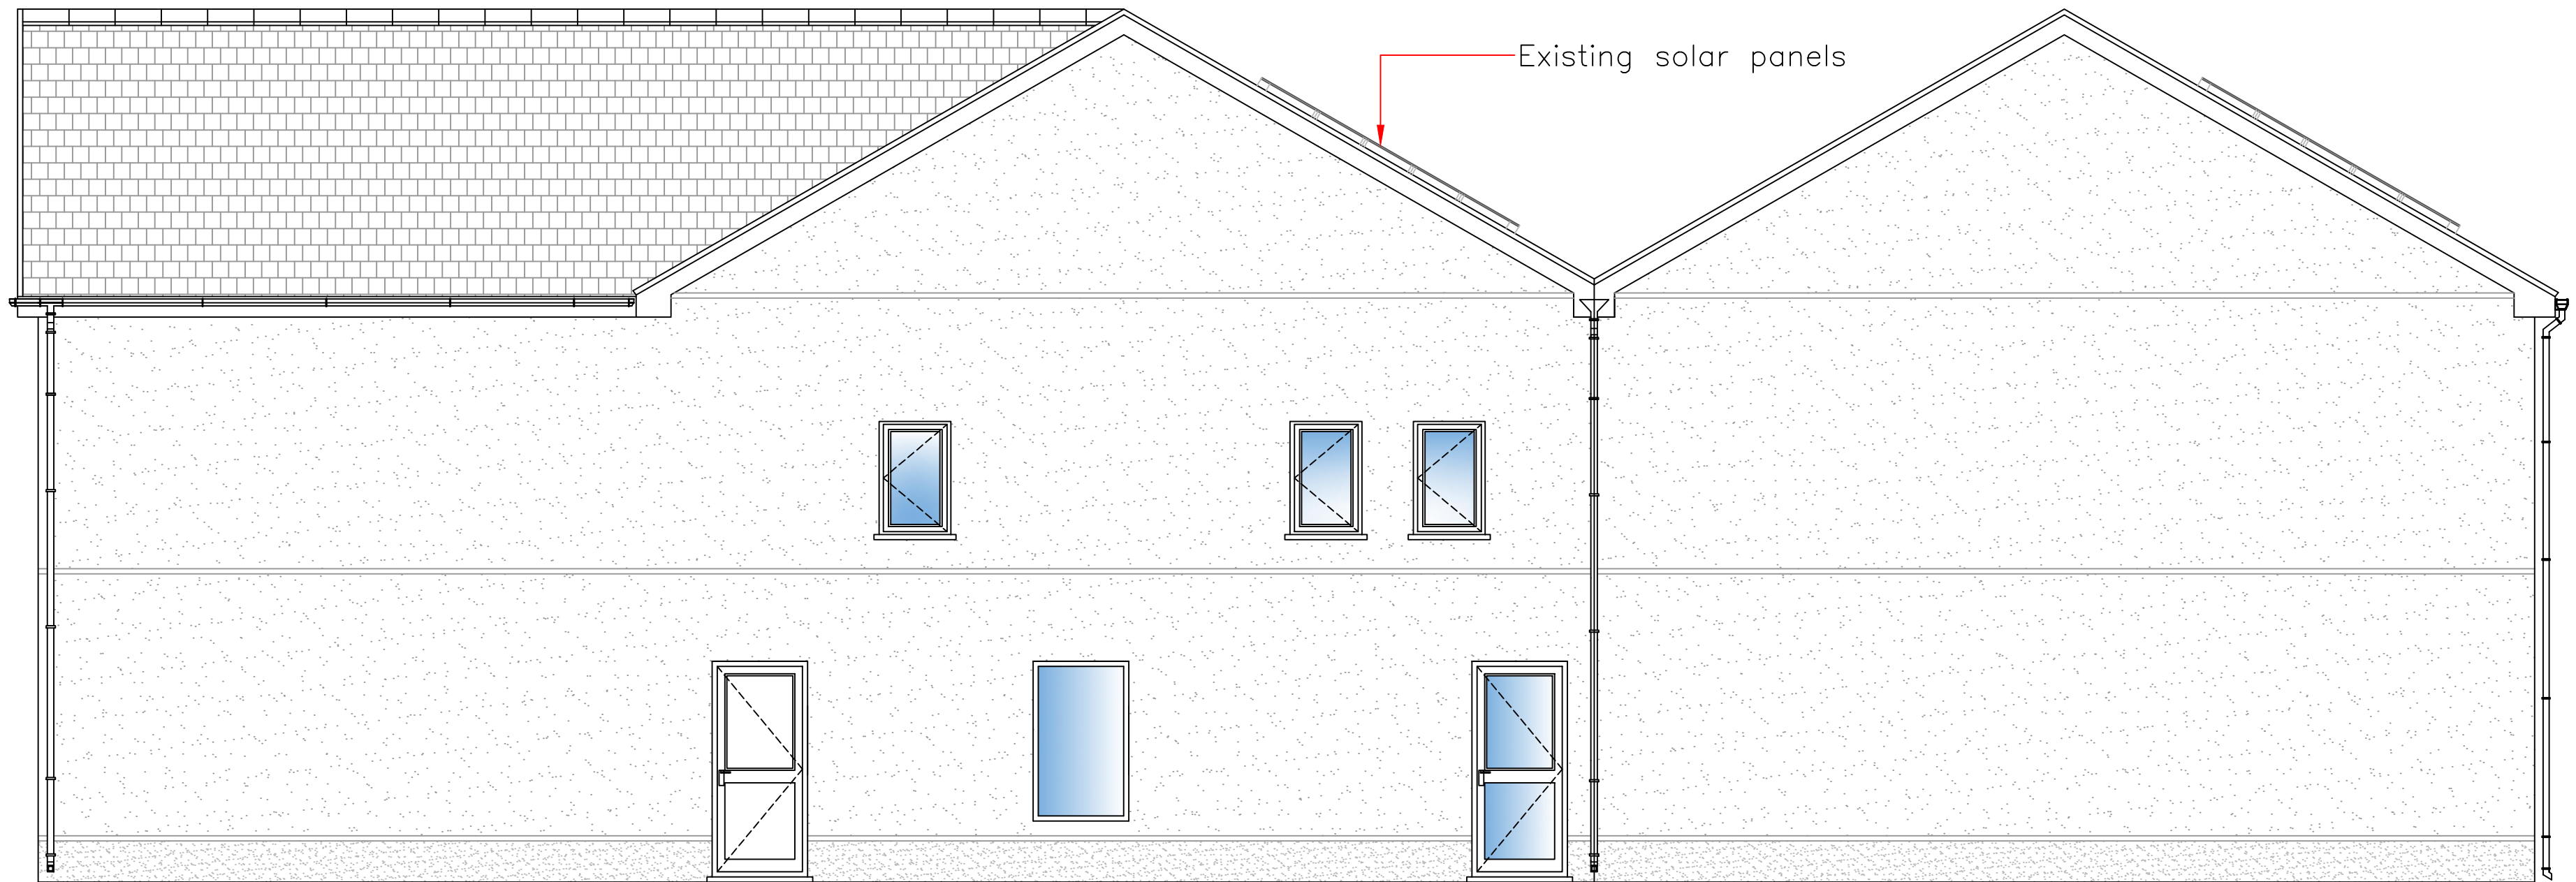

Existing Front Elevation  
(Scale 1:100)



Existing Side Elevation  
(Scale 1:100)

| REV | DATE   | DESCRIPTION                                  | BY | CHKD |
|-----|--------|----------------------------------------------|----|------|
| A   | Mar'20 | Door Removed And Window Added In Replacement | RC |      |

|         |                                    |
|---------|------------------------------------|
| CLIENT  | CK's Foodstore                     |
| PROJECT | Proposed Flats at CK's Cwmilynfell |
| TITLE   | Existing Elevations                |

|               |          |
|---------------|----------|
| DRAWING ISSUE | PLANNING |
|---------------|----------|

GENERAL NOTES  
A- The scale shown on this drawing only applies to the correct paper size.  
B- Do not scale from this drawing take figured dimensions only.  
C- Any discrepancies to be reported to ateb consult.  
D- Drawings in PDF format are not to scale and are for reference only.

|            |        |             |          |
|------------|--------|-------------|----------|
| DATE       | Feb'20 | PRODUCED BY | N.Morgan |
| SCALE      | 1:100  | CHECKED     |          |
| PAPER SIZE | A3     | APPROVED    |          |

**ateb Consult**  
42 Gurnos Road  
Ystalyfera  
Swansea  
SA9 2HY  
Tel: 01639 849279  
Fax: 01639 849984  
E-mail: info@atebconsult.co.uk

|            |                |          |
|------------|----------------|----------|
| JOB NUMBER | DRAWING NUMBER | REVISION |
| 20/015     | 201            | A        |