


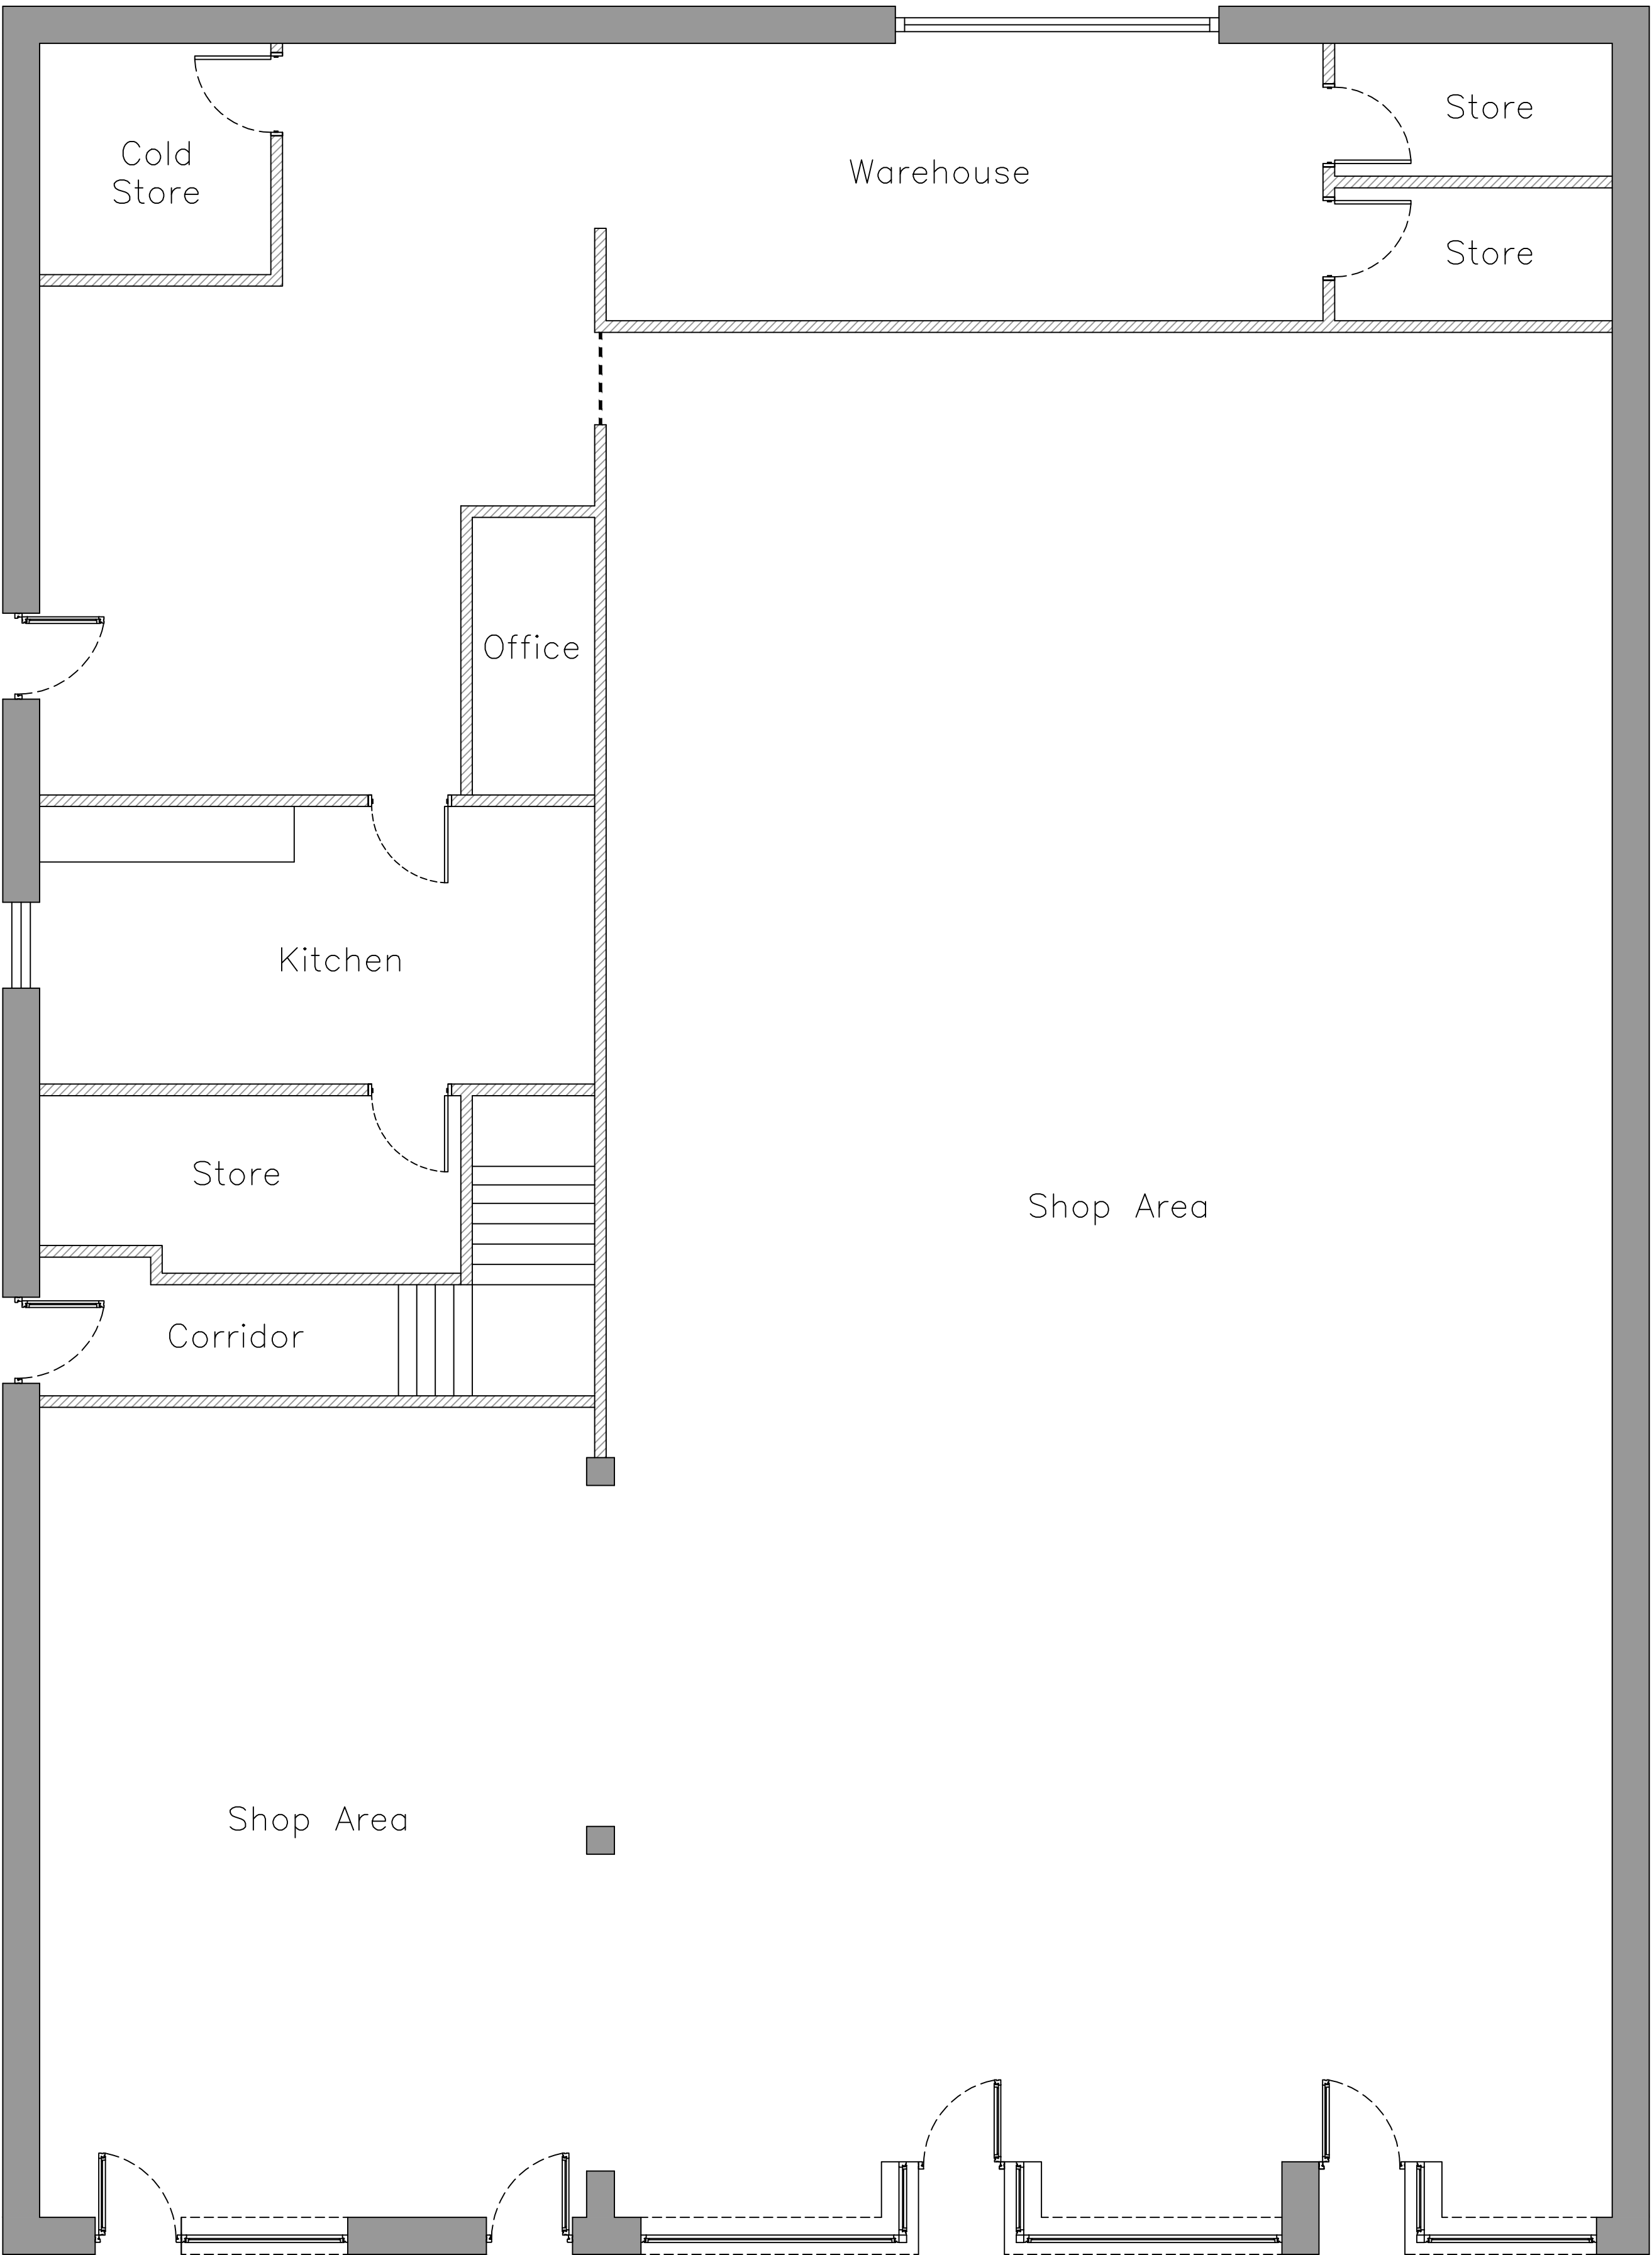

Existing Ground Floor Plan
(Scale 1:100)

NOTES

A	Mar'20	Door Removed And Window Added In Replacement	RC
REV	DATE	BY	CHKD

CLIENT
CK's Foodstore
PROJECT
Proposed Flats at CK's Cwmllynfell
TITLE
Existing Floor Plans

DRAWING ISSUE
PLANNING

GENERAL NOTES
A- The scale shown on this drawing only applies to the correct paper size.
B- Do not scale from this drawing take figured dimensions only.
C- Any discrepancies to be reported to **ateb** consult.
D- Drawings in PDF format are not to scale and are for reference only.

DATE	Feb'20	PRODUCED BY	N.Morgan
SCALE	1:100	CHECKED	
PAPER SIZE	A3	APPROVED	

ateb Consult
42 Gurnos Road
Ystalyfera
Swansea
SA9 2HY
Tel: 01639 849279
Fax: 01639 849984
E-mail: info@atebconsult.co.uk

JOB NUMBER	DRAWING NUMBER	REVISION
20/015	200	A