


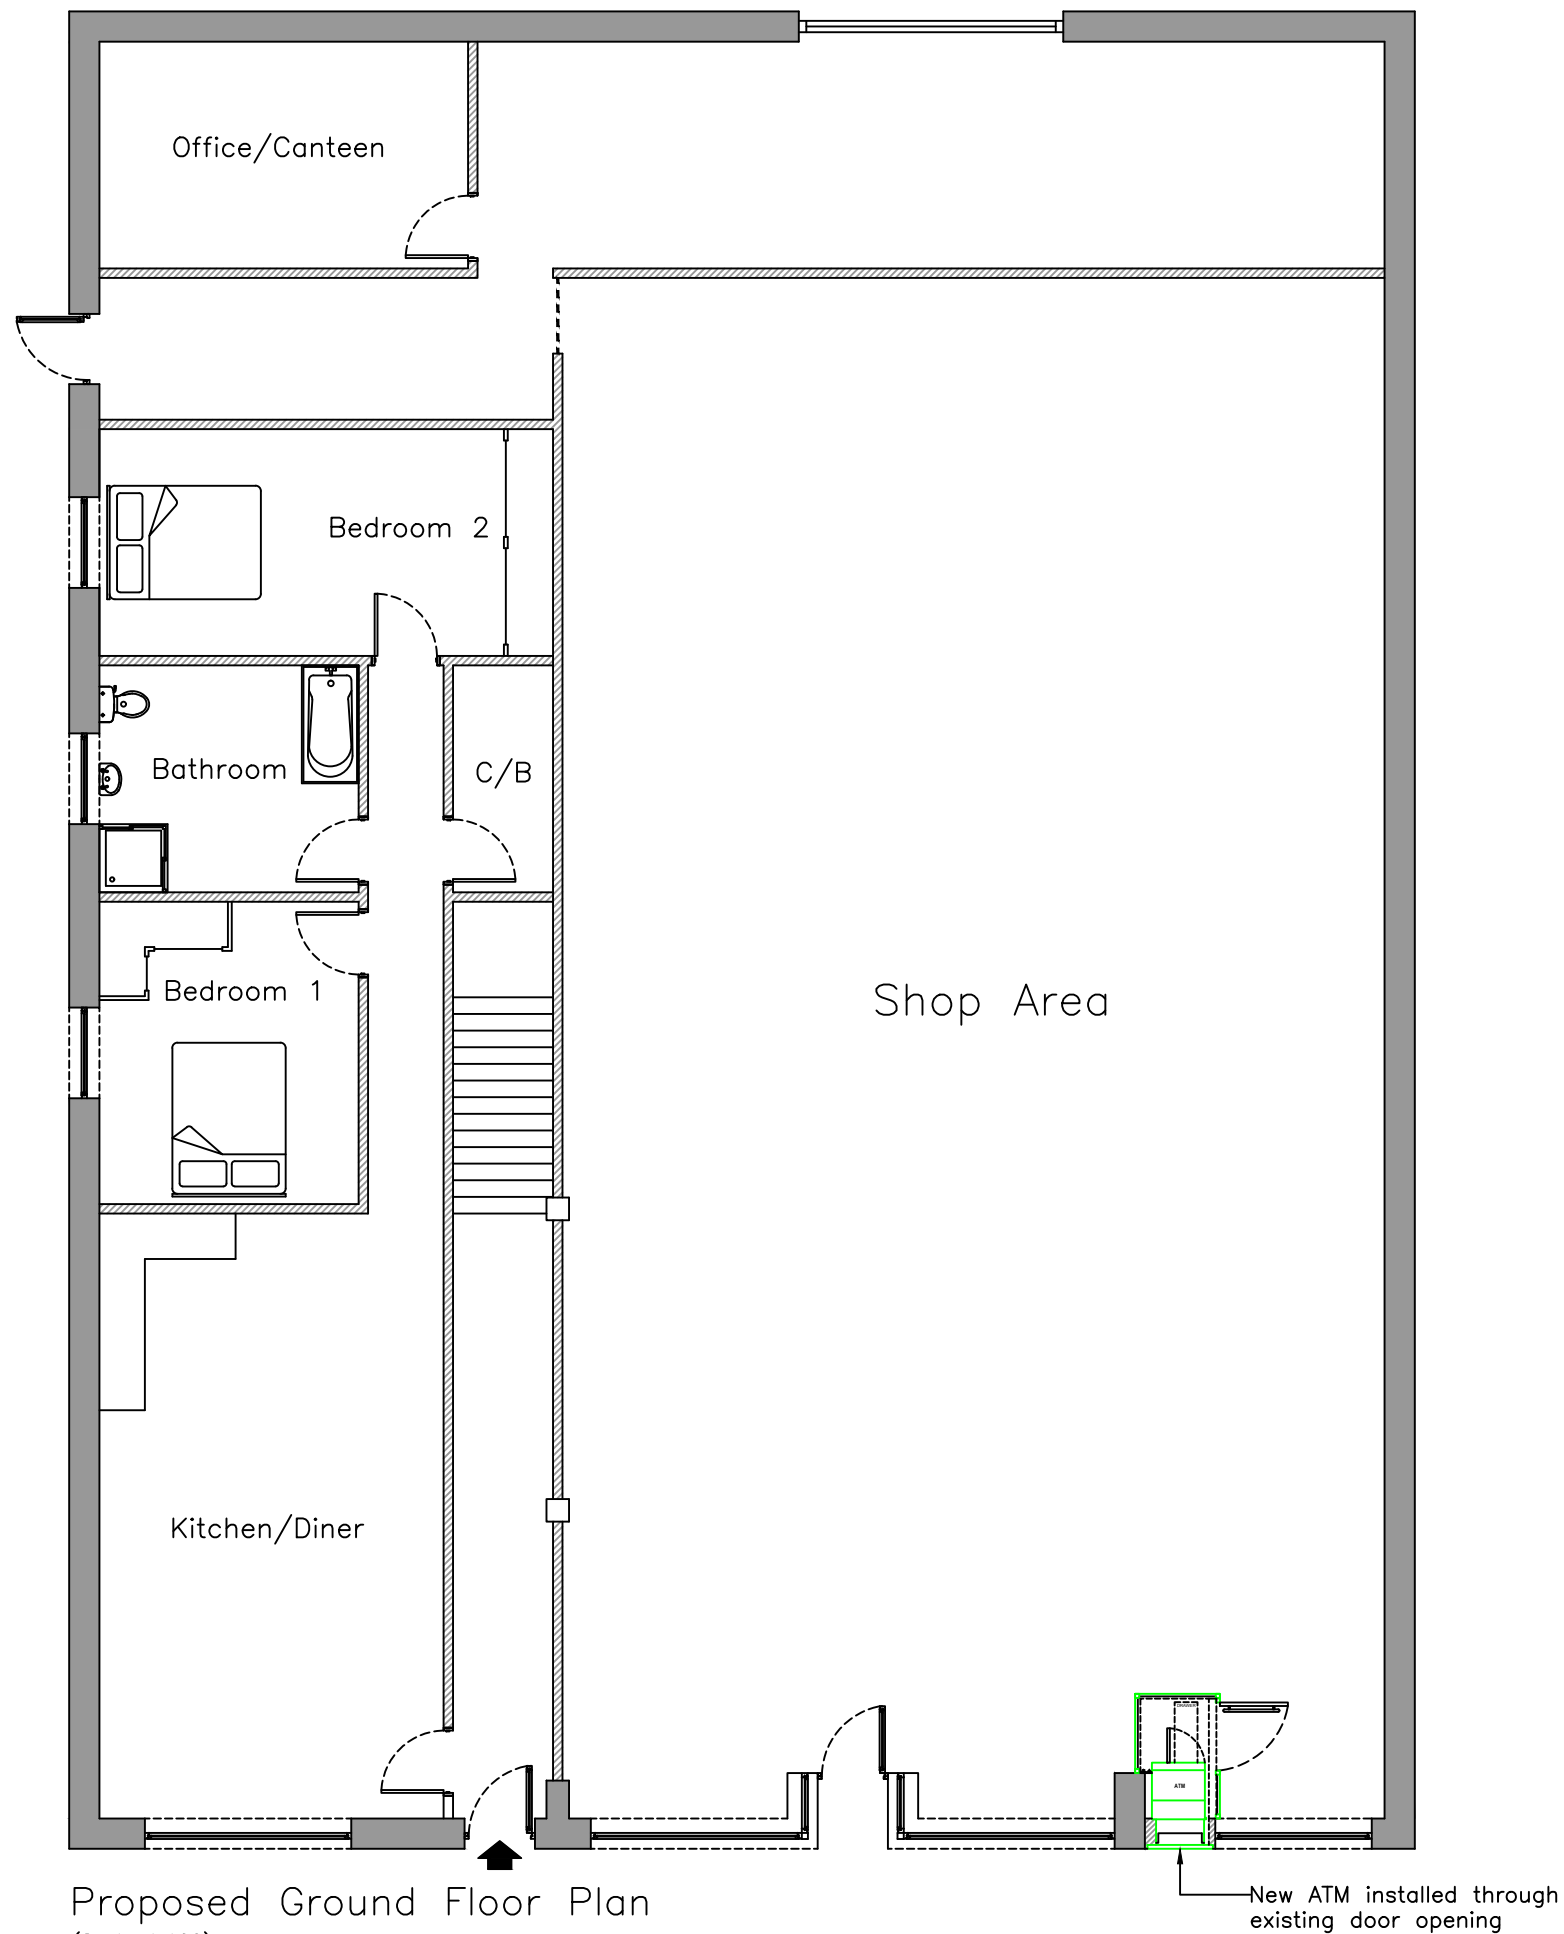

Proposed Ground Floor Plan
(Scale 1:100)

NOTES

Specifications

Ceiling Construction

- 200mm Acoustic mineral wool.
- Resilient bar.
- 2x12.55 Fire boards.

Walls between Shop

- Stud walls with 100mm cavity.
- 100mm Acoustic insulation.
- 2x12.5mm Fire boards either side.

Corridor from Front Door

- 2x12.5mm Fire boards and 100mm insulation
- FD30 Fire doors.
- Smoke and fire detection.
- Sprinkler system to new flat.

REV	DATE	BY	CHKD

CLIENT
CK's Foodstore

PROJECT
Proposed Flats at
CK's Cwmllynfell

TITLE
Proposed Floor Plans

DRAWING ISSUE
PLANNING

GENERAL NOTES
A- The scale shown on this drawing only applies to the correct paper size.
B- Do not scale from this drawing take figured dimensions only.
C- Any discrepancies to be reported to ateb consult.
D- Drawings in PDF format are not to scale and are for reference only.

DATE	Feb'20	PRODUCED BY	N.Morgan
SCALE	1:100	CHECKED	
PAPER SIZE	A3	APPROVED	

ateb Consult
42 Gurnos Road
Ystalyfera
Swansea
SA9 2HY
Tel: 01639 849279
Fax: 01639 849984
E-mail: info@atebconsult.co.uk

JOB NUMBER	DRAWING NUMBER	REVISION
20/015	300	