

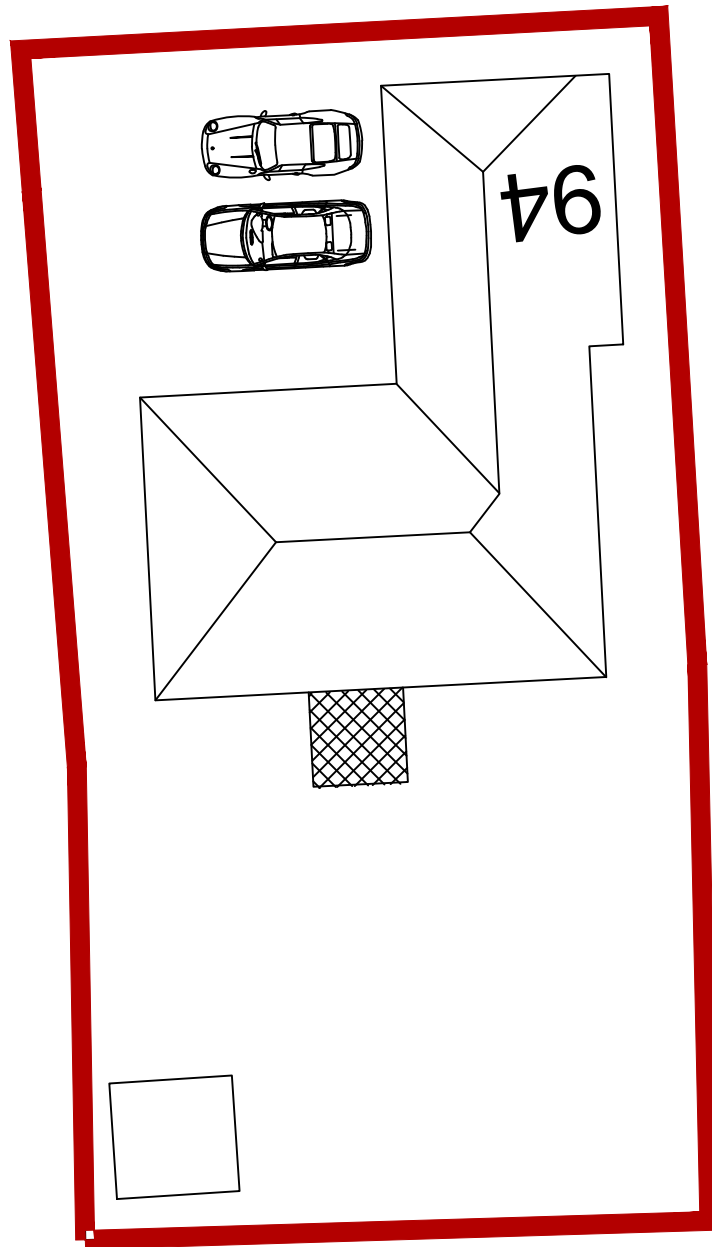


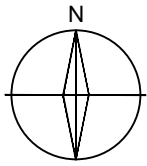

EXISTING SITE PLAN 1:200

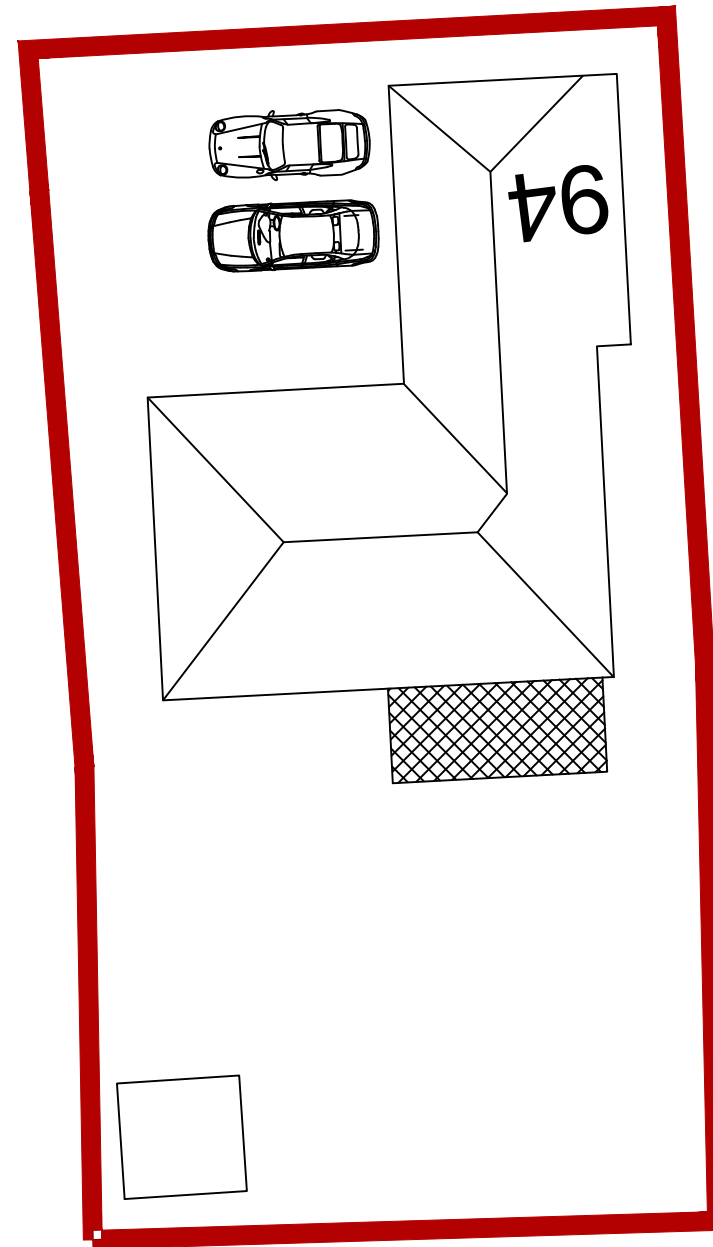

PROPOSED SITE PLAN 1:200

Status: **PLANNING**

This drawing is copyright and its use or reproduction without the permission of Spring Design Consultancy Limited. All rights are reserved until invoices are paid in full. No responsibility will be taken for any design used for construction prior to receipt of relevant approvals.

| rev | date | description |
|-----|------|-------------|
|-----|------|-------------|

|  |  |  |
|--|--|--|
|  |  |  |
|  |  |  |
|  |  |  |
|  |  |  |
|  |  |  |

| by |
|----|
|----|

|  |
|--|
|  |
|  |
|  |
|  |
|  |

Drawn: MZ Client: .....

Checked: MLM Project: 94 Alltwen Hill, Pontardawe, SA8 3BP

Date: 01/2020 Title: Plans

Scale: 1:200 @ A3 Ref: ..... / 201

Rev: -

Spring design CHOSEN .dwt

Unit 2 Chapel Barns | Merthyr Mawr  
Bridgend | CF32 0LS | 01656 656267  
mail@spring-consultancy.co.uk