




Front Elevation

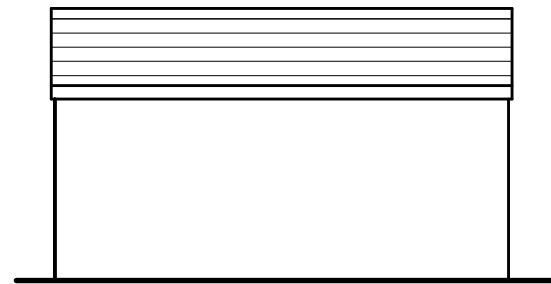

Rear Elevation

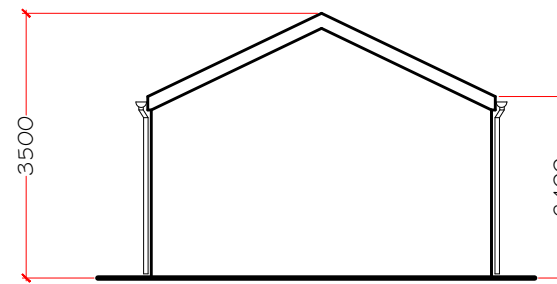

LH Side Elevation

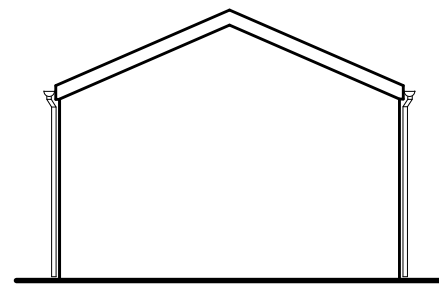


RH Side Elevation scale 1:100

Proposed Materials & Finishes

Roof concrete tiles
white PVCu fascia, soffits
white PVCu rainwater goods

Walls - cavity construction
rendered to match main walls
Windows, doors & to be white
double glazed PVCu units.

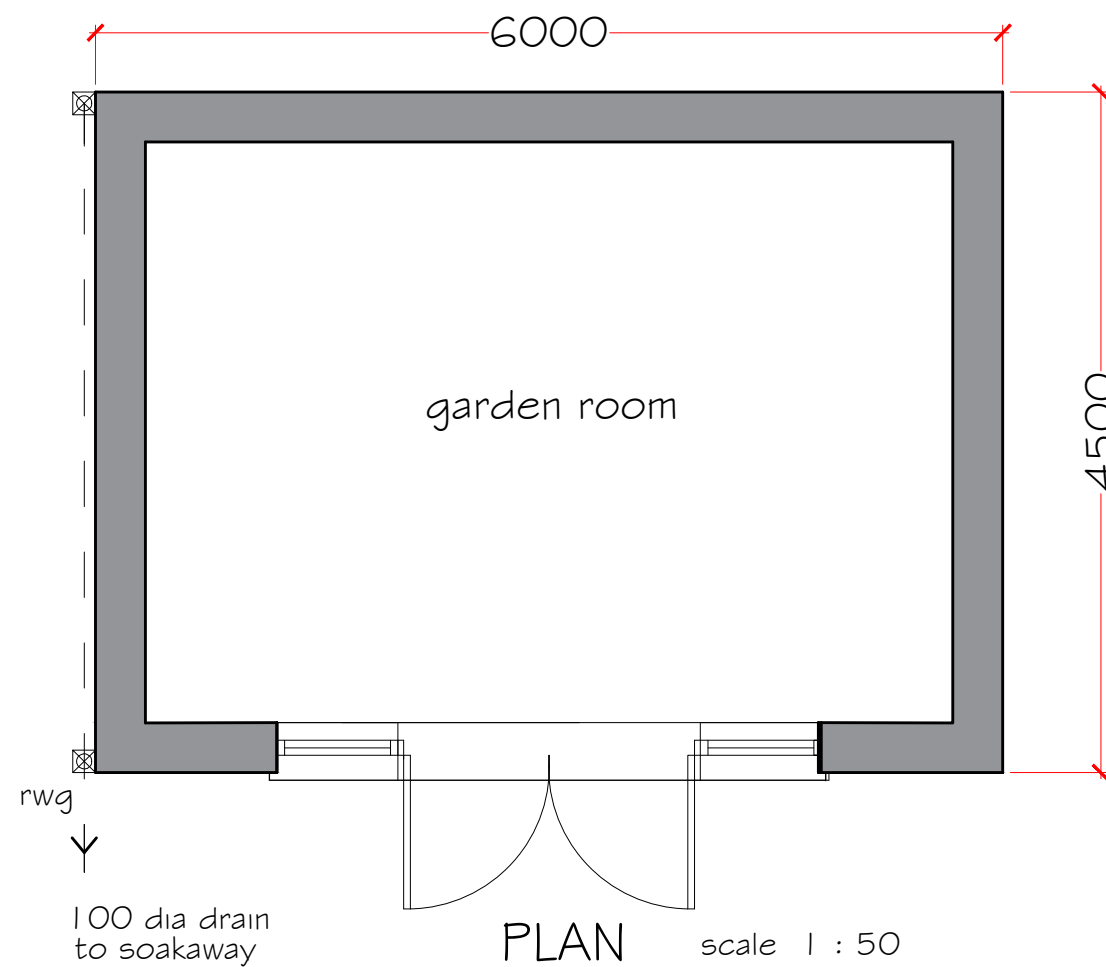

Proposed rear extension
and garden room
33 Moorland Road
Port Talbot

proposed garden room

drawing No 33MRX - 03

date March 2020 scale 1:100