




Existing Rear Elevation




Existing Elevation LHS



location plan 1 : 1250

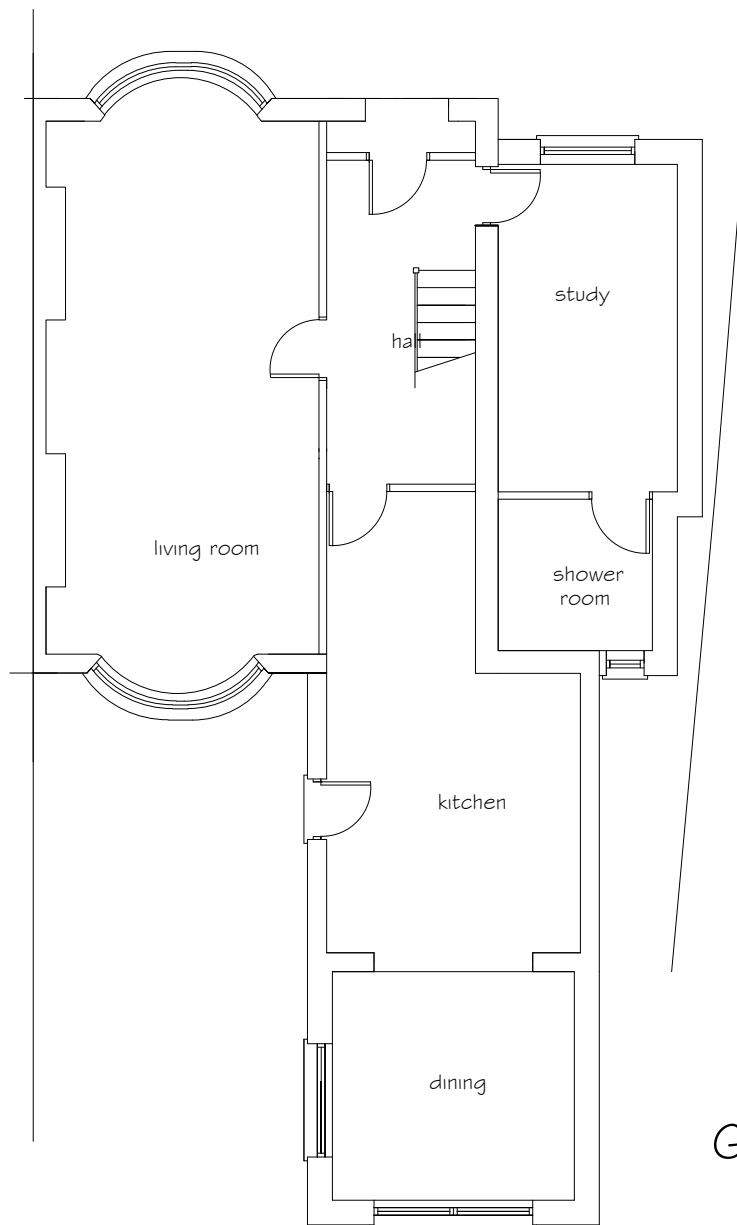

Existing
Ground Floor Plan

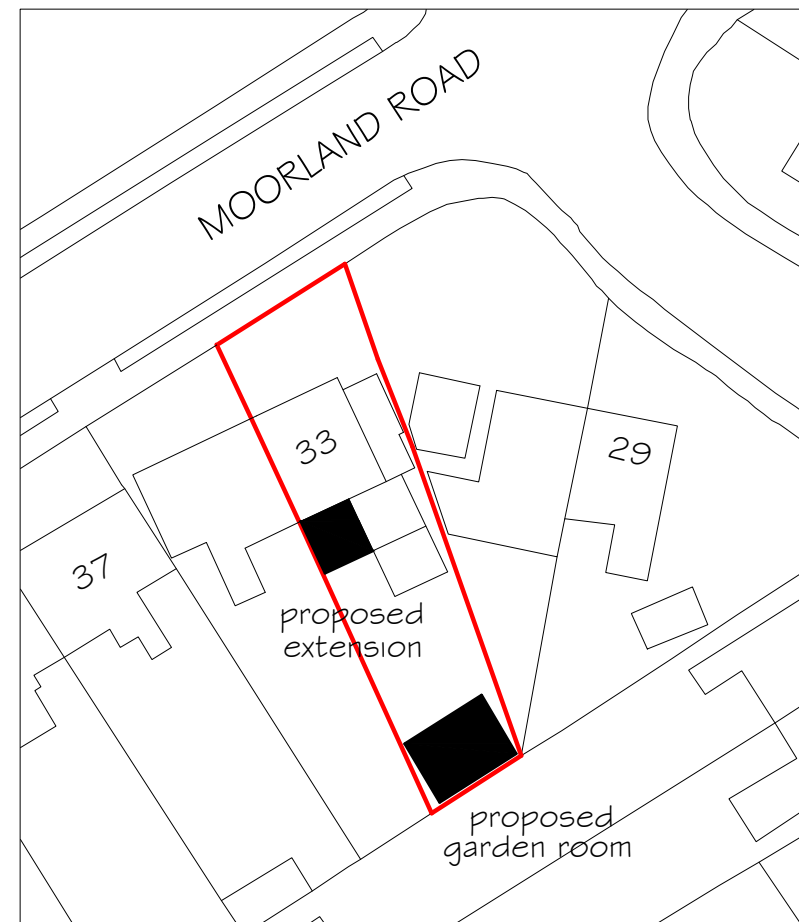

site plan 1 : 500

Existing Materials & Finishes

Roof

slate finish to rear ground floor extension
white PVCu fascia, soffits
white PVCu rainwater goods

Walls

Cavity wall construction
rendered finish
Windows, doors white
double glazed PVCu units.

Proposed Rear Extension
33 Moorland Road
Port Talbot

Existing Elevations
and location plan

drawing No
33MRX - 01

date March 2020 scale 1 : 100 & noted