




DO NOT SCALE FROM THIS DRAWING. IF IN DOUBT ASK!
REFERENCE **MUST BE MADE** ALSO TO STRUCTURAL
ENGINEER DRAWING INFORMATION WHERE RELEVANT
TO PROJECT. S.ENGINEER INFO TAKES PRECEDENCE
OVER STEEL/TIMBER SIZES INDICATED ON THIS
DRAWING

 

SCALE 1:100 @ A1

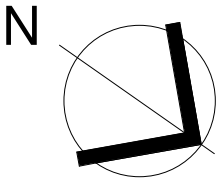

HAWTHORN AVENUE

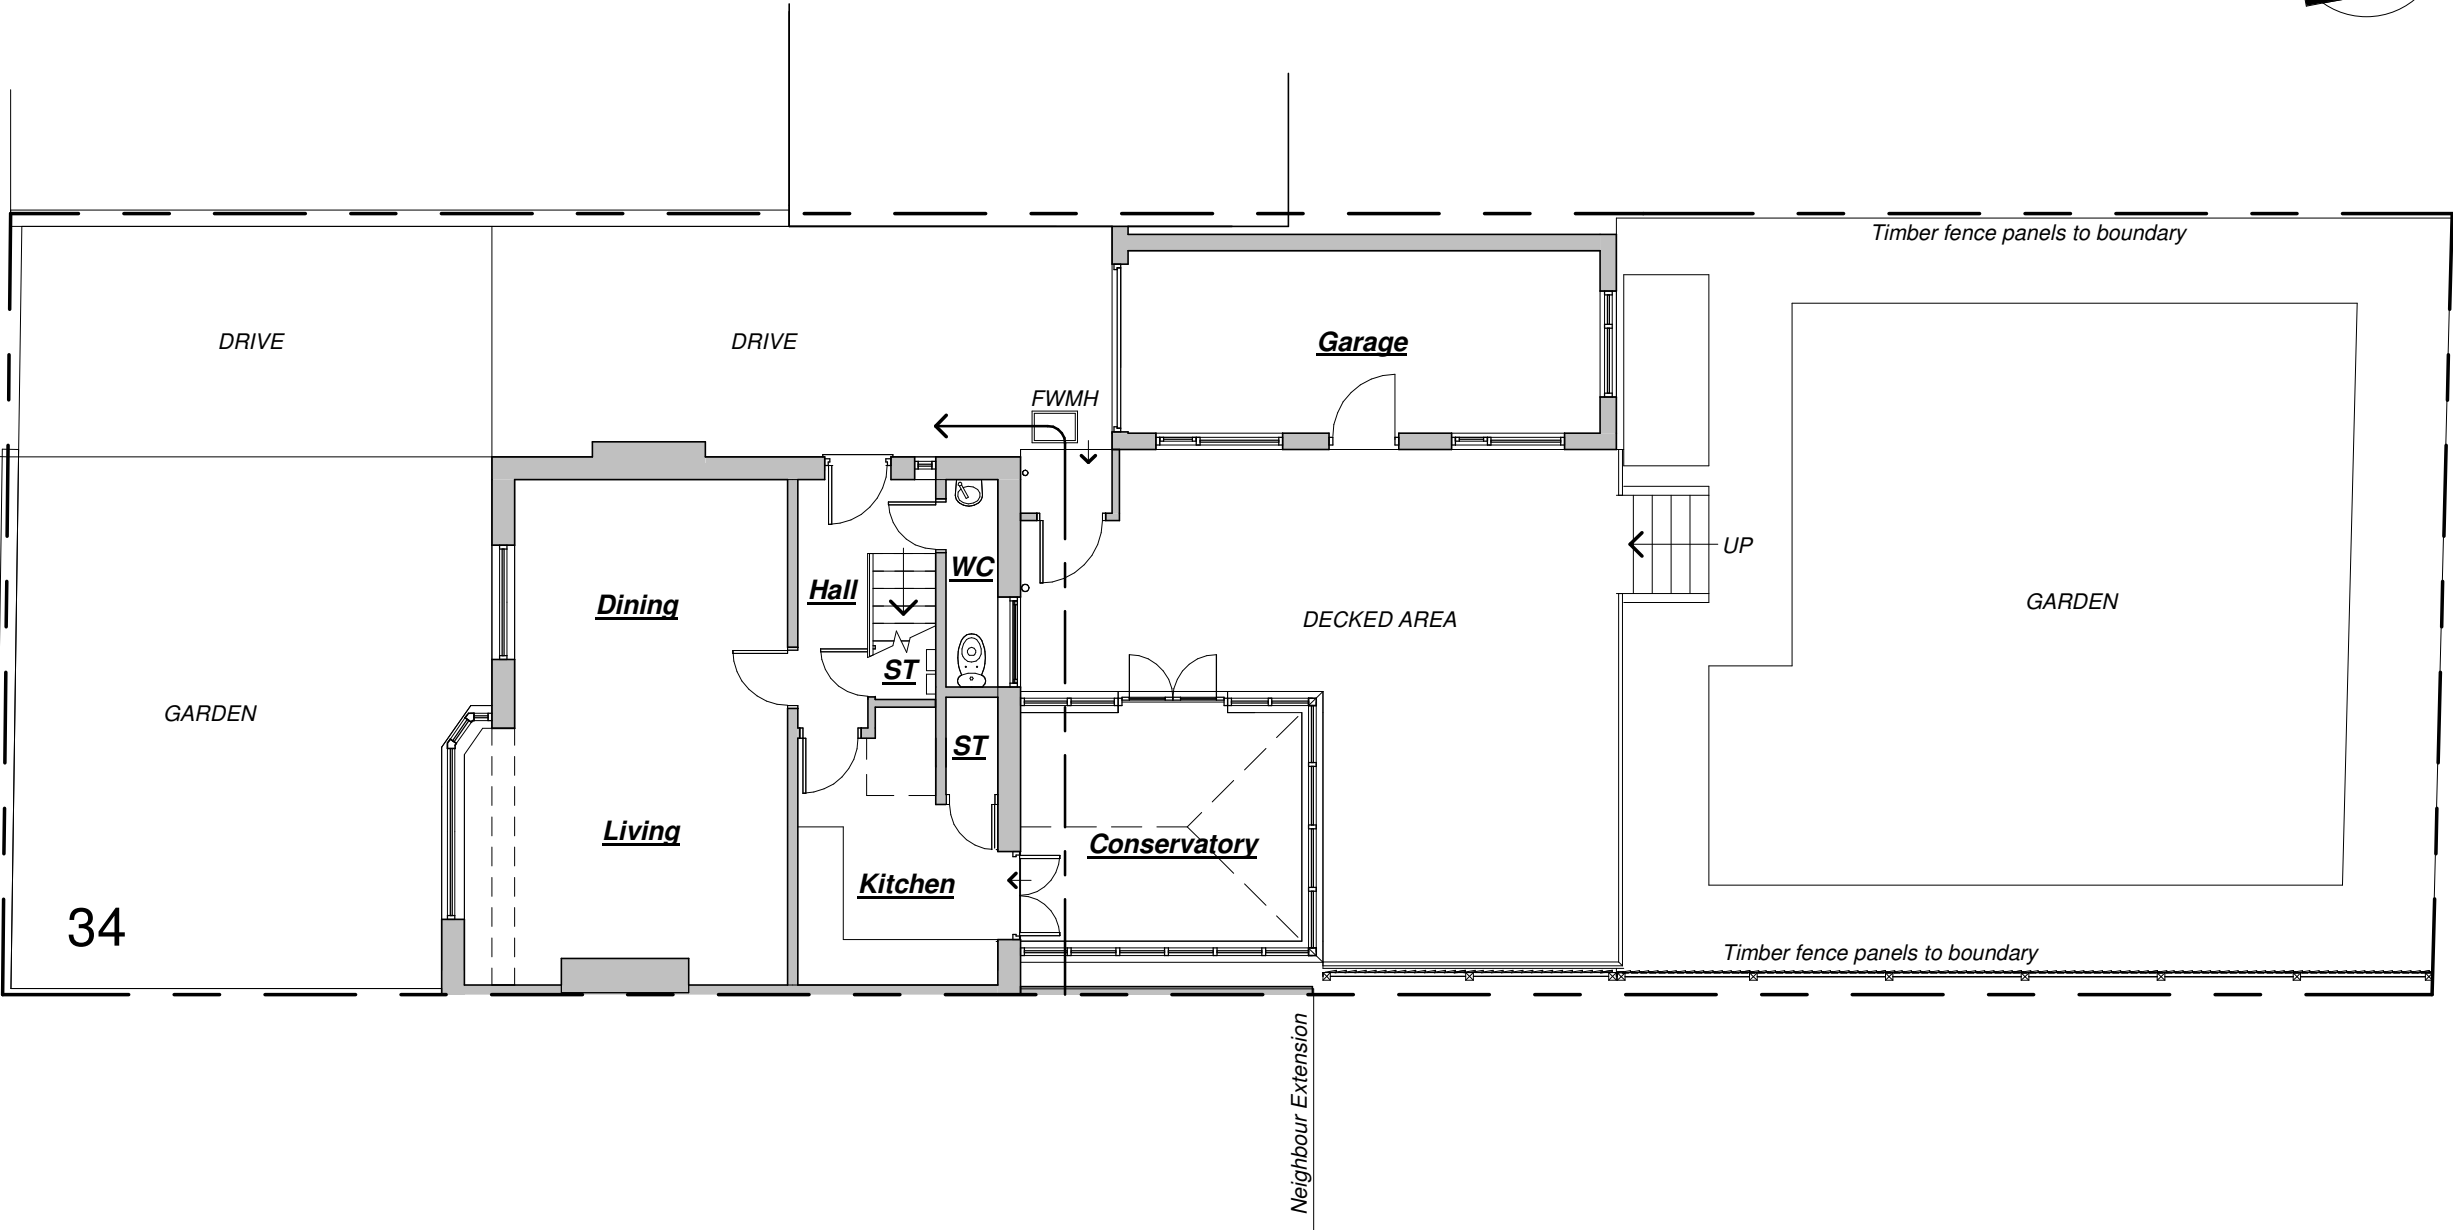

Existing Floor / Site Plan

1 : 100

Existing Floor / Site Plan
Proposed Rear Extension to 34 Hawthorn Avenue, Neath

A101

Project number	377
Date	MAR 2020
Drawn by	MD
Scale	1 : 100@A3

MJDesign
mjd-
plansdrawn.co.uk 07803 132478