



Superseded

CURRENT SITE PLAN AT SCALE 1:100

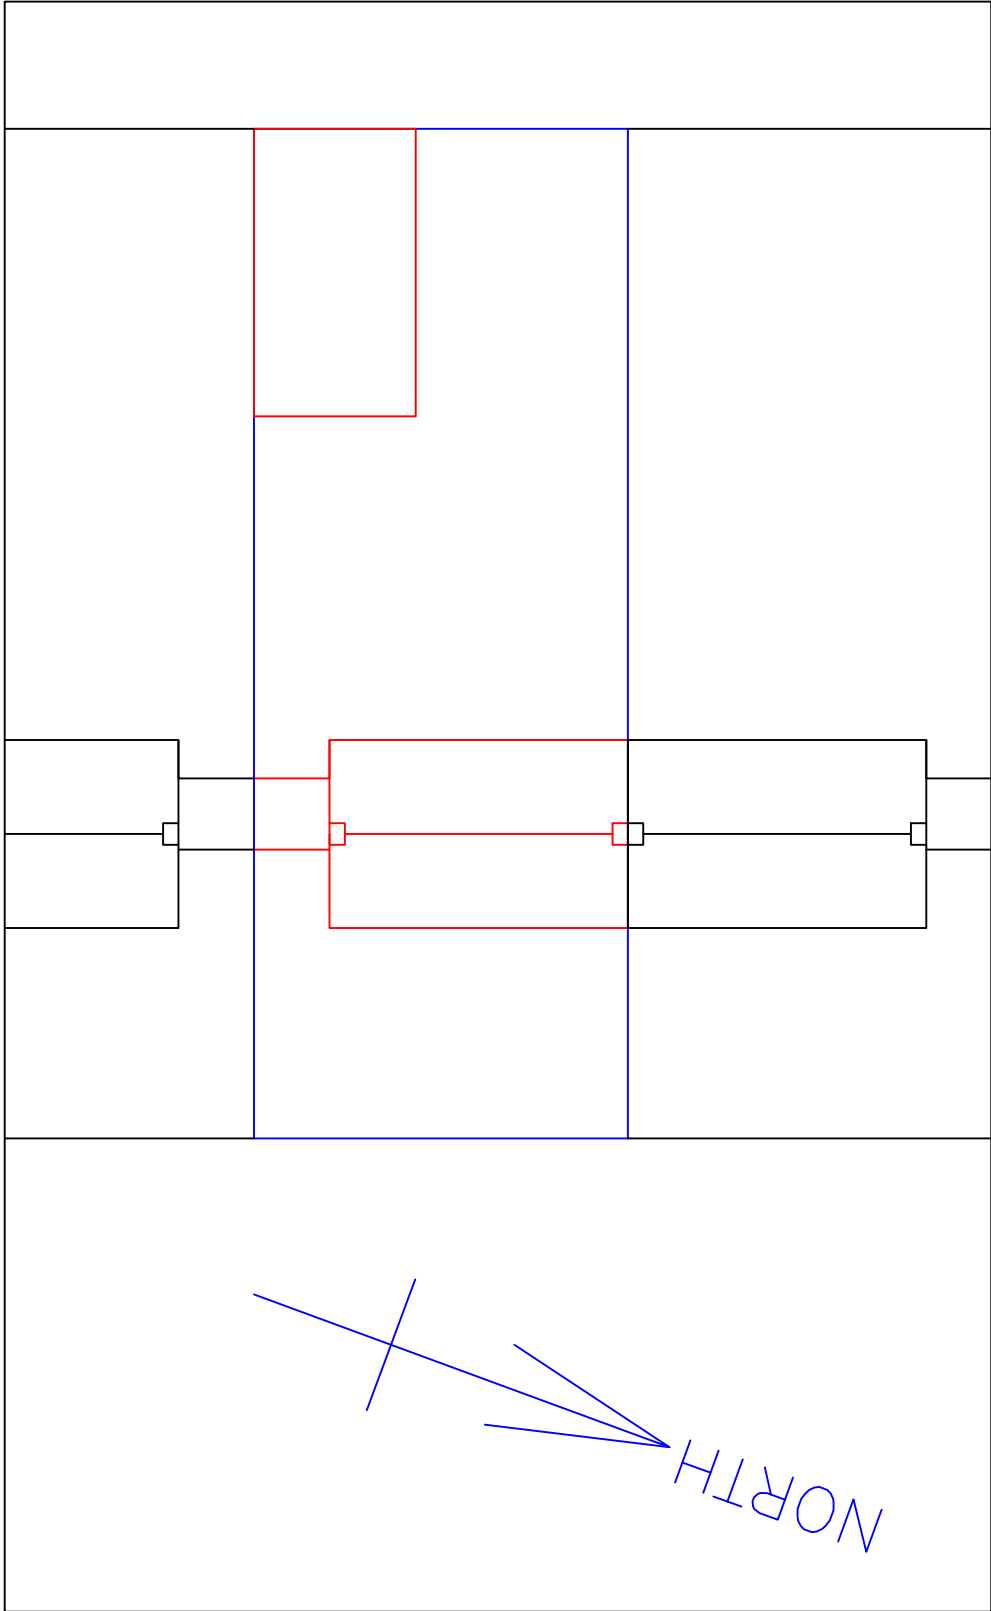

PROPOSED EXTENSION SHOWN ON SITE PLAN AT SCALE 1:100

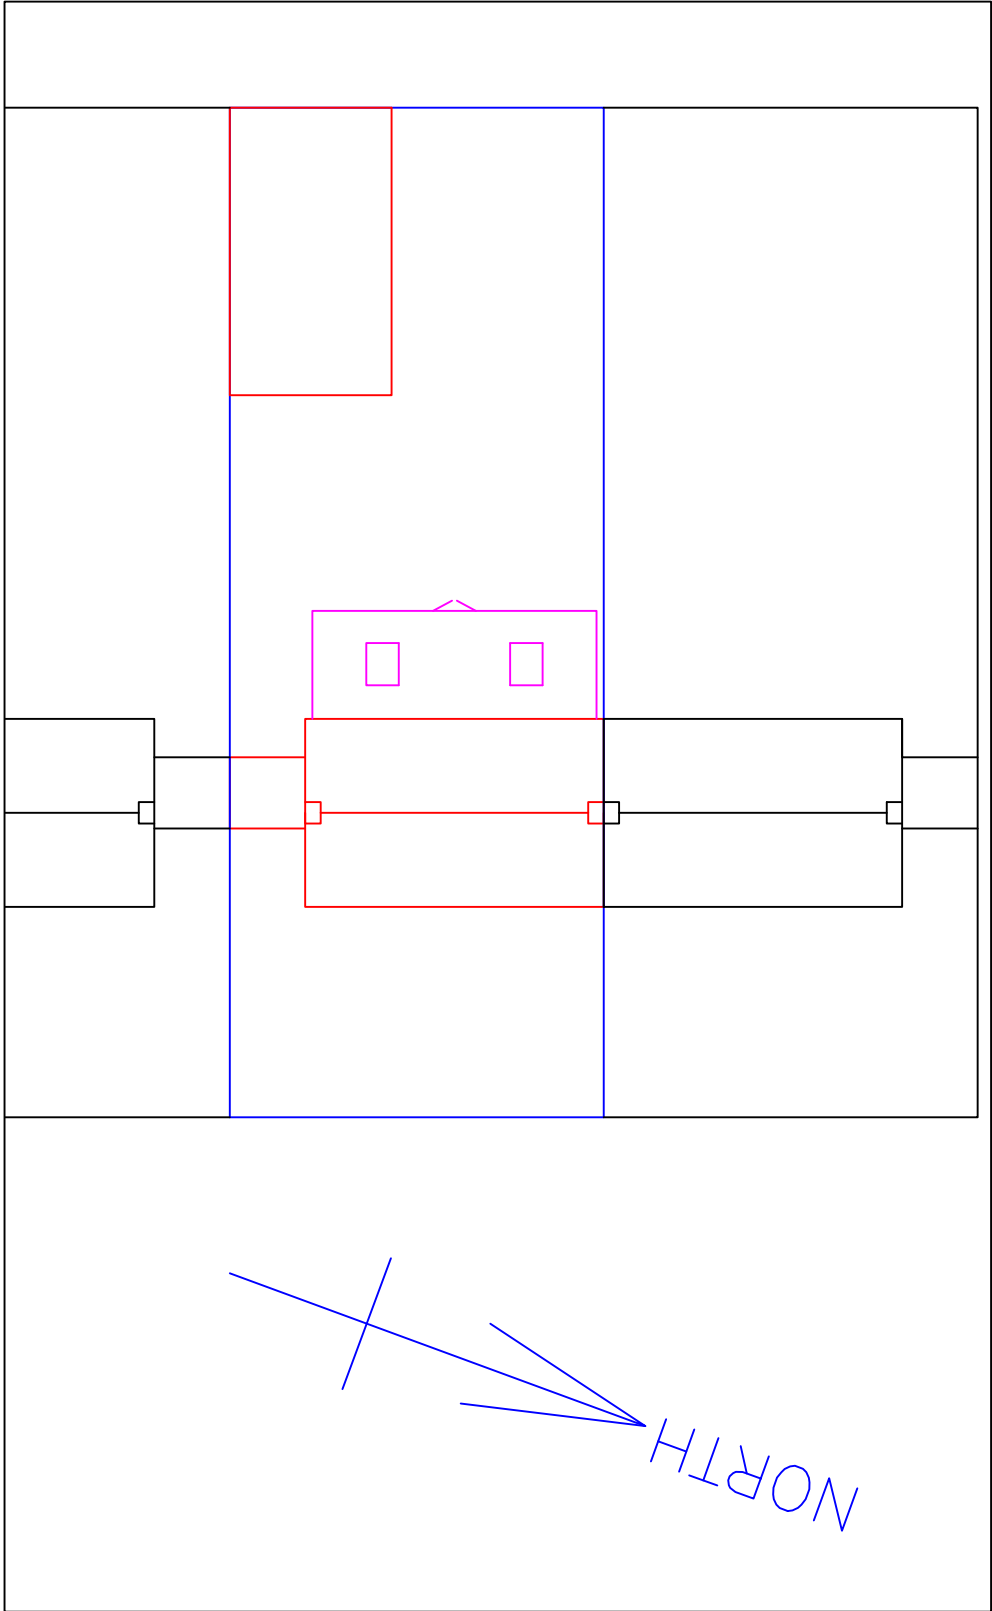

Project Name and Address		Project		Scale	
MARK TAYLOR 81 SANDOWN ROAD REAR EXTENSION DRAFT DRAWINGS		Q2020/0035		1:100	
Form Name and Address		Date		Sheet	
		17.03.2020		1	


No.	Revision/Issue	Date

ANY COMMENTS
CAN YOU PLEASE
CONTACT ME ON
07806753593


General Notes

CURRENT BUILD 81 SANDOWN
ROAD, SA12 6PT SCALE 1:50


SIDE VIEW ON SOUTH
EAST ELEVATION

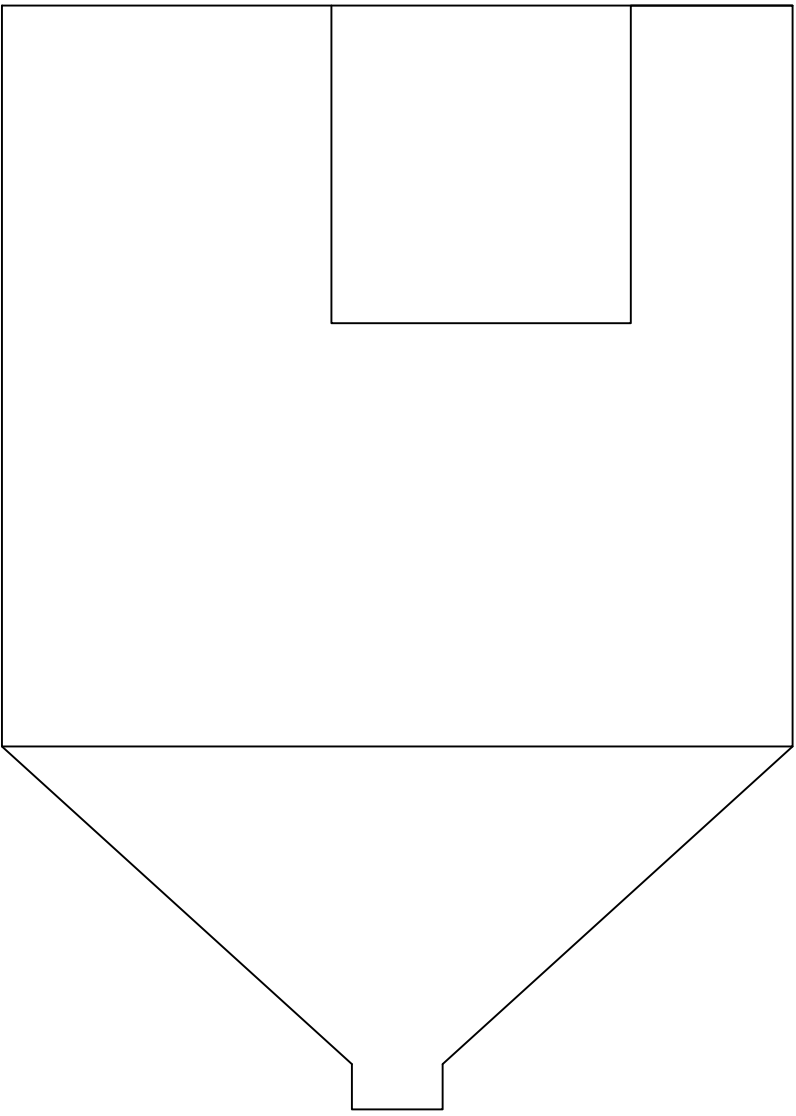



VIEW OF REAR

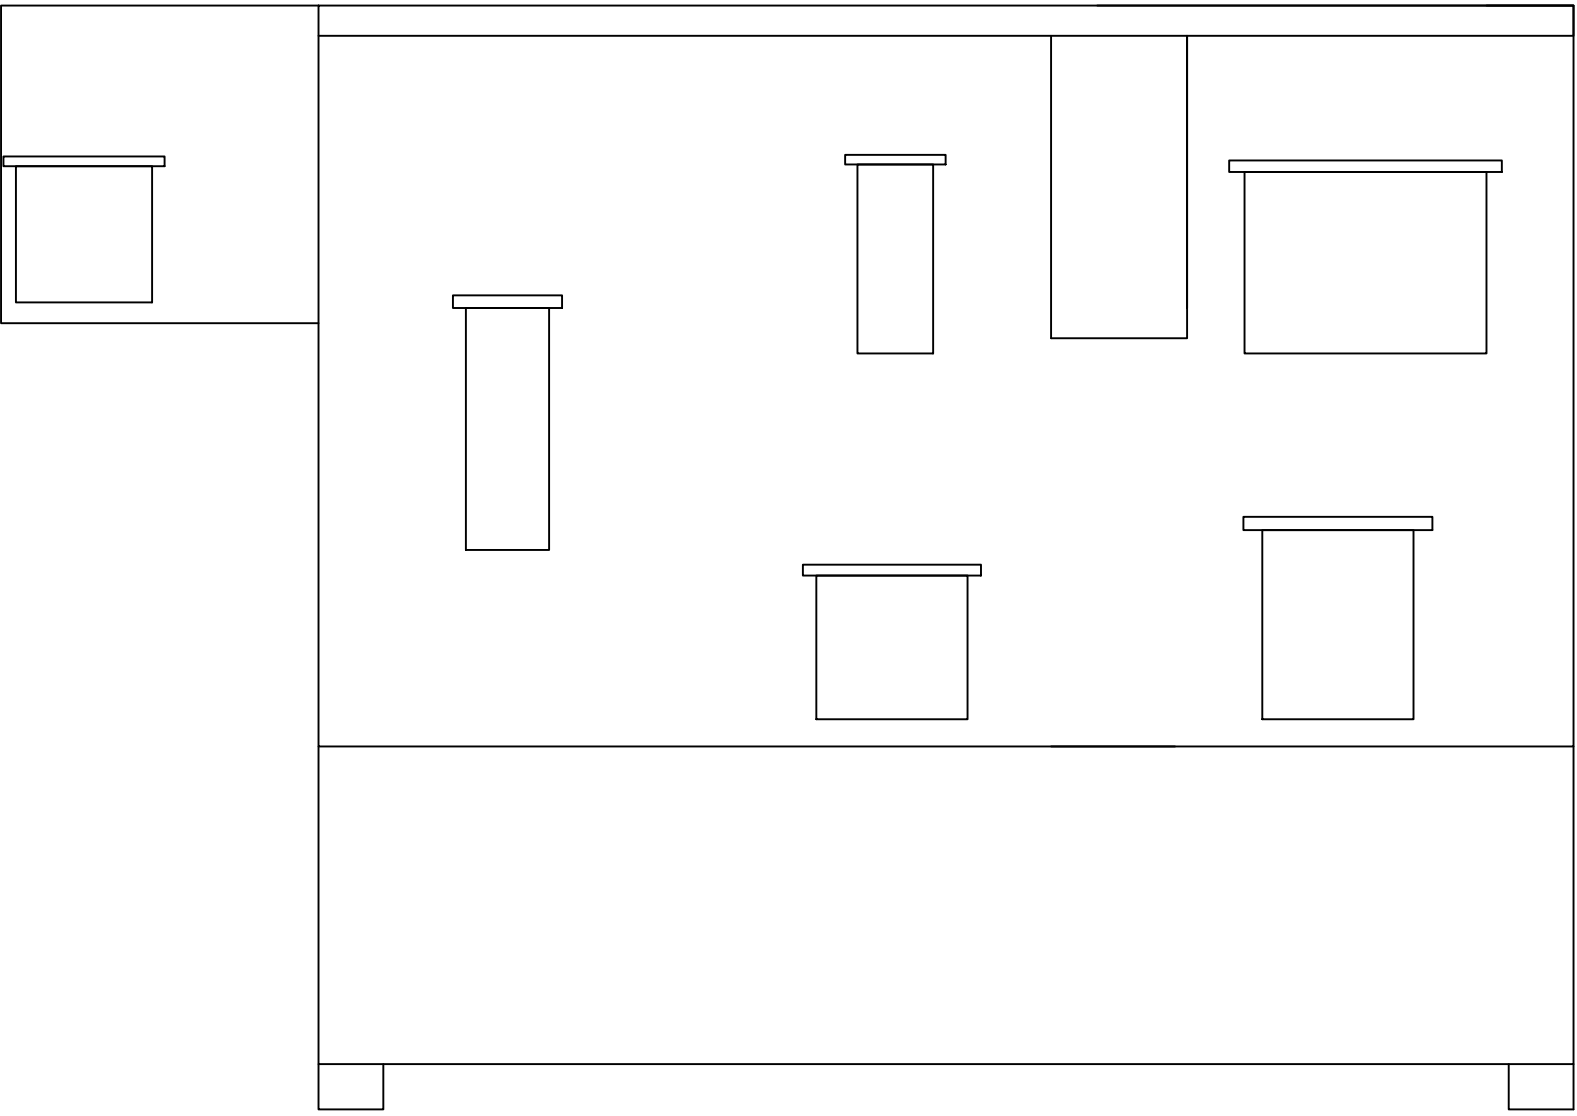

PLAN VIEW

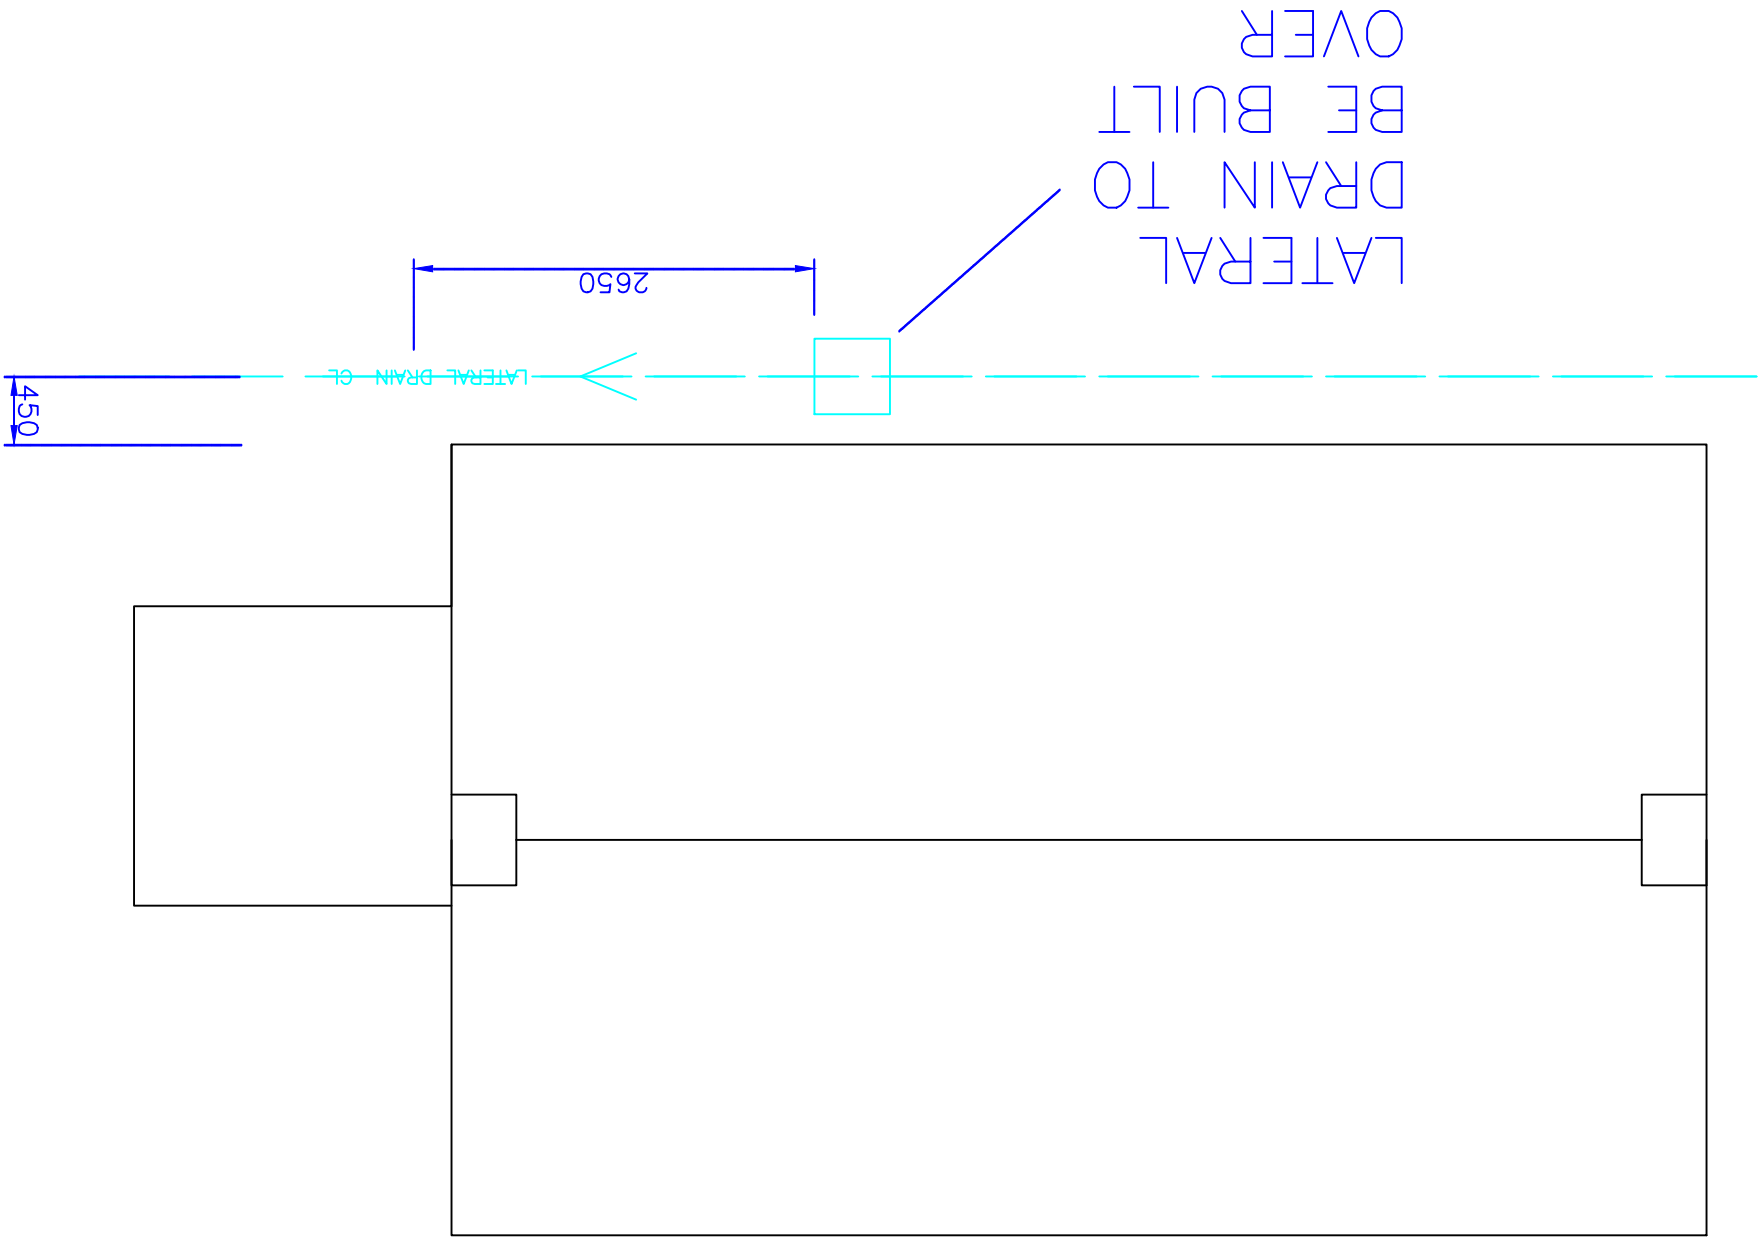

BLOCK PLAN
SCALE 1:250

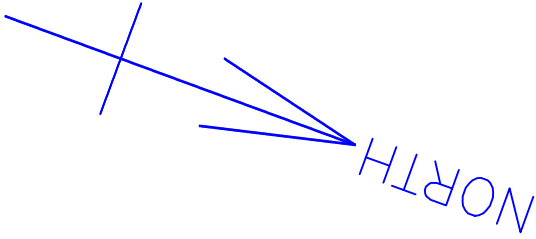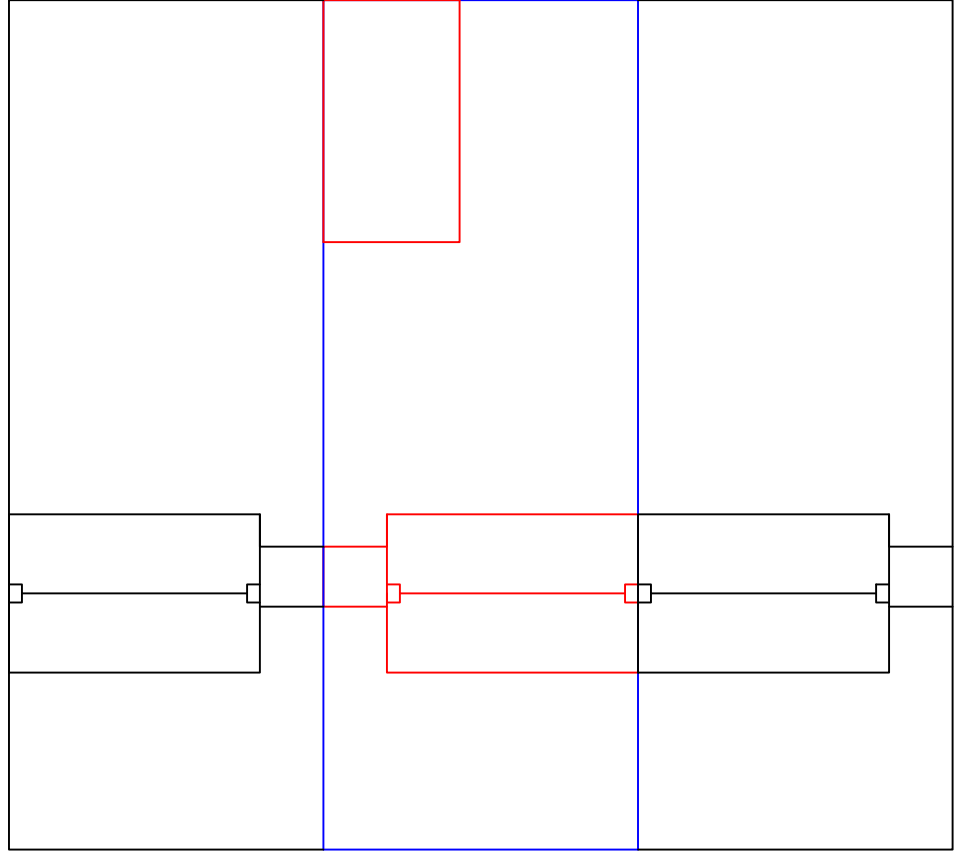

General Notes

ANY COMMENTS
CAN YOU PLEASE
CONTACT ME ON
07806753593

No.	Revision/Issue	Date

Firm Name and Address

MARK TAYLOR
81 SANDOWN ROAD
REAR EXTENSION
DRAFT DRAWINGS

Project	Q2020/0035	Scale	1:50
Sheet	1	Date	17.03.2020




PROPOSED EXTENSION SHOWN (RED)

PROPOSED BUILD IS TIMBER FRAME WITH BRICK FINISH

ROOF TO BE SAME FINISH AS CURRENT BUILD


ALL UPVC WINDOWS TO BE WHITE AS PER CURRENT BUILD

SIDE VIEW ON SOUTH EAST ELEVATION

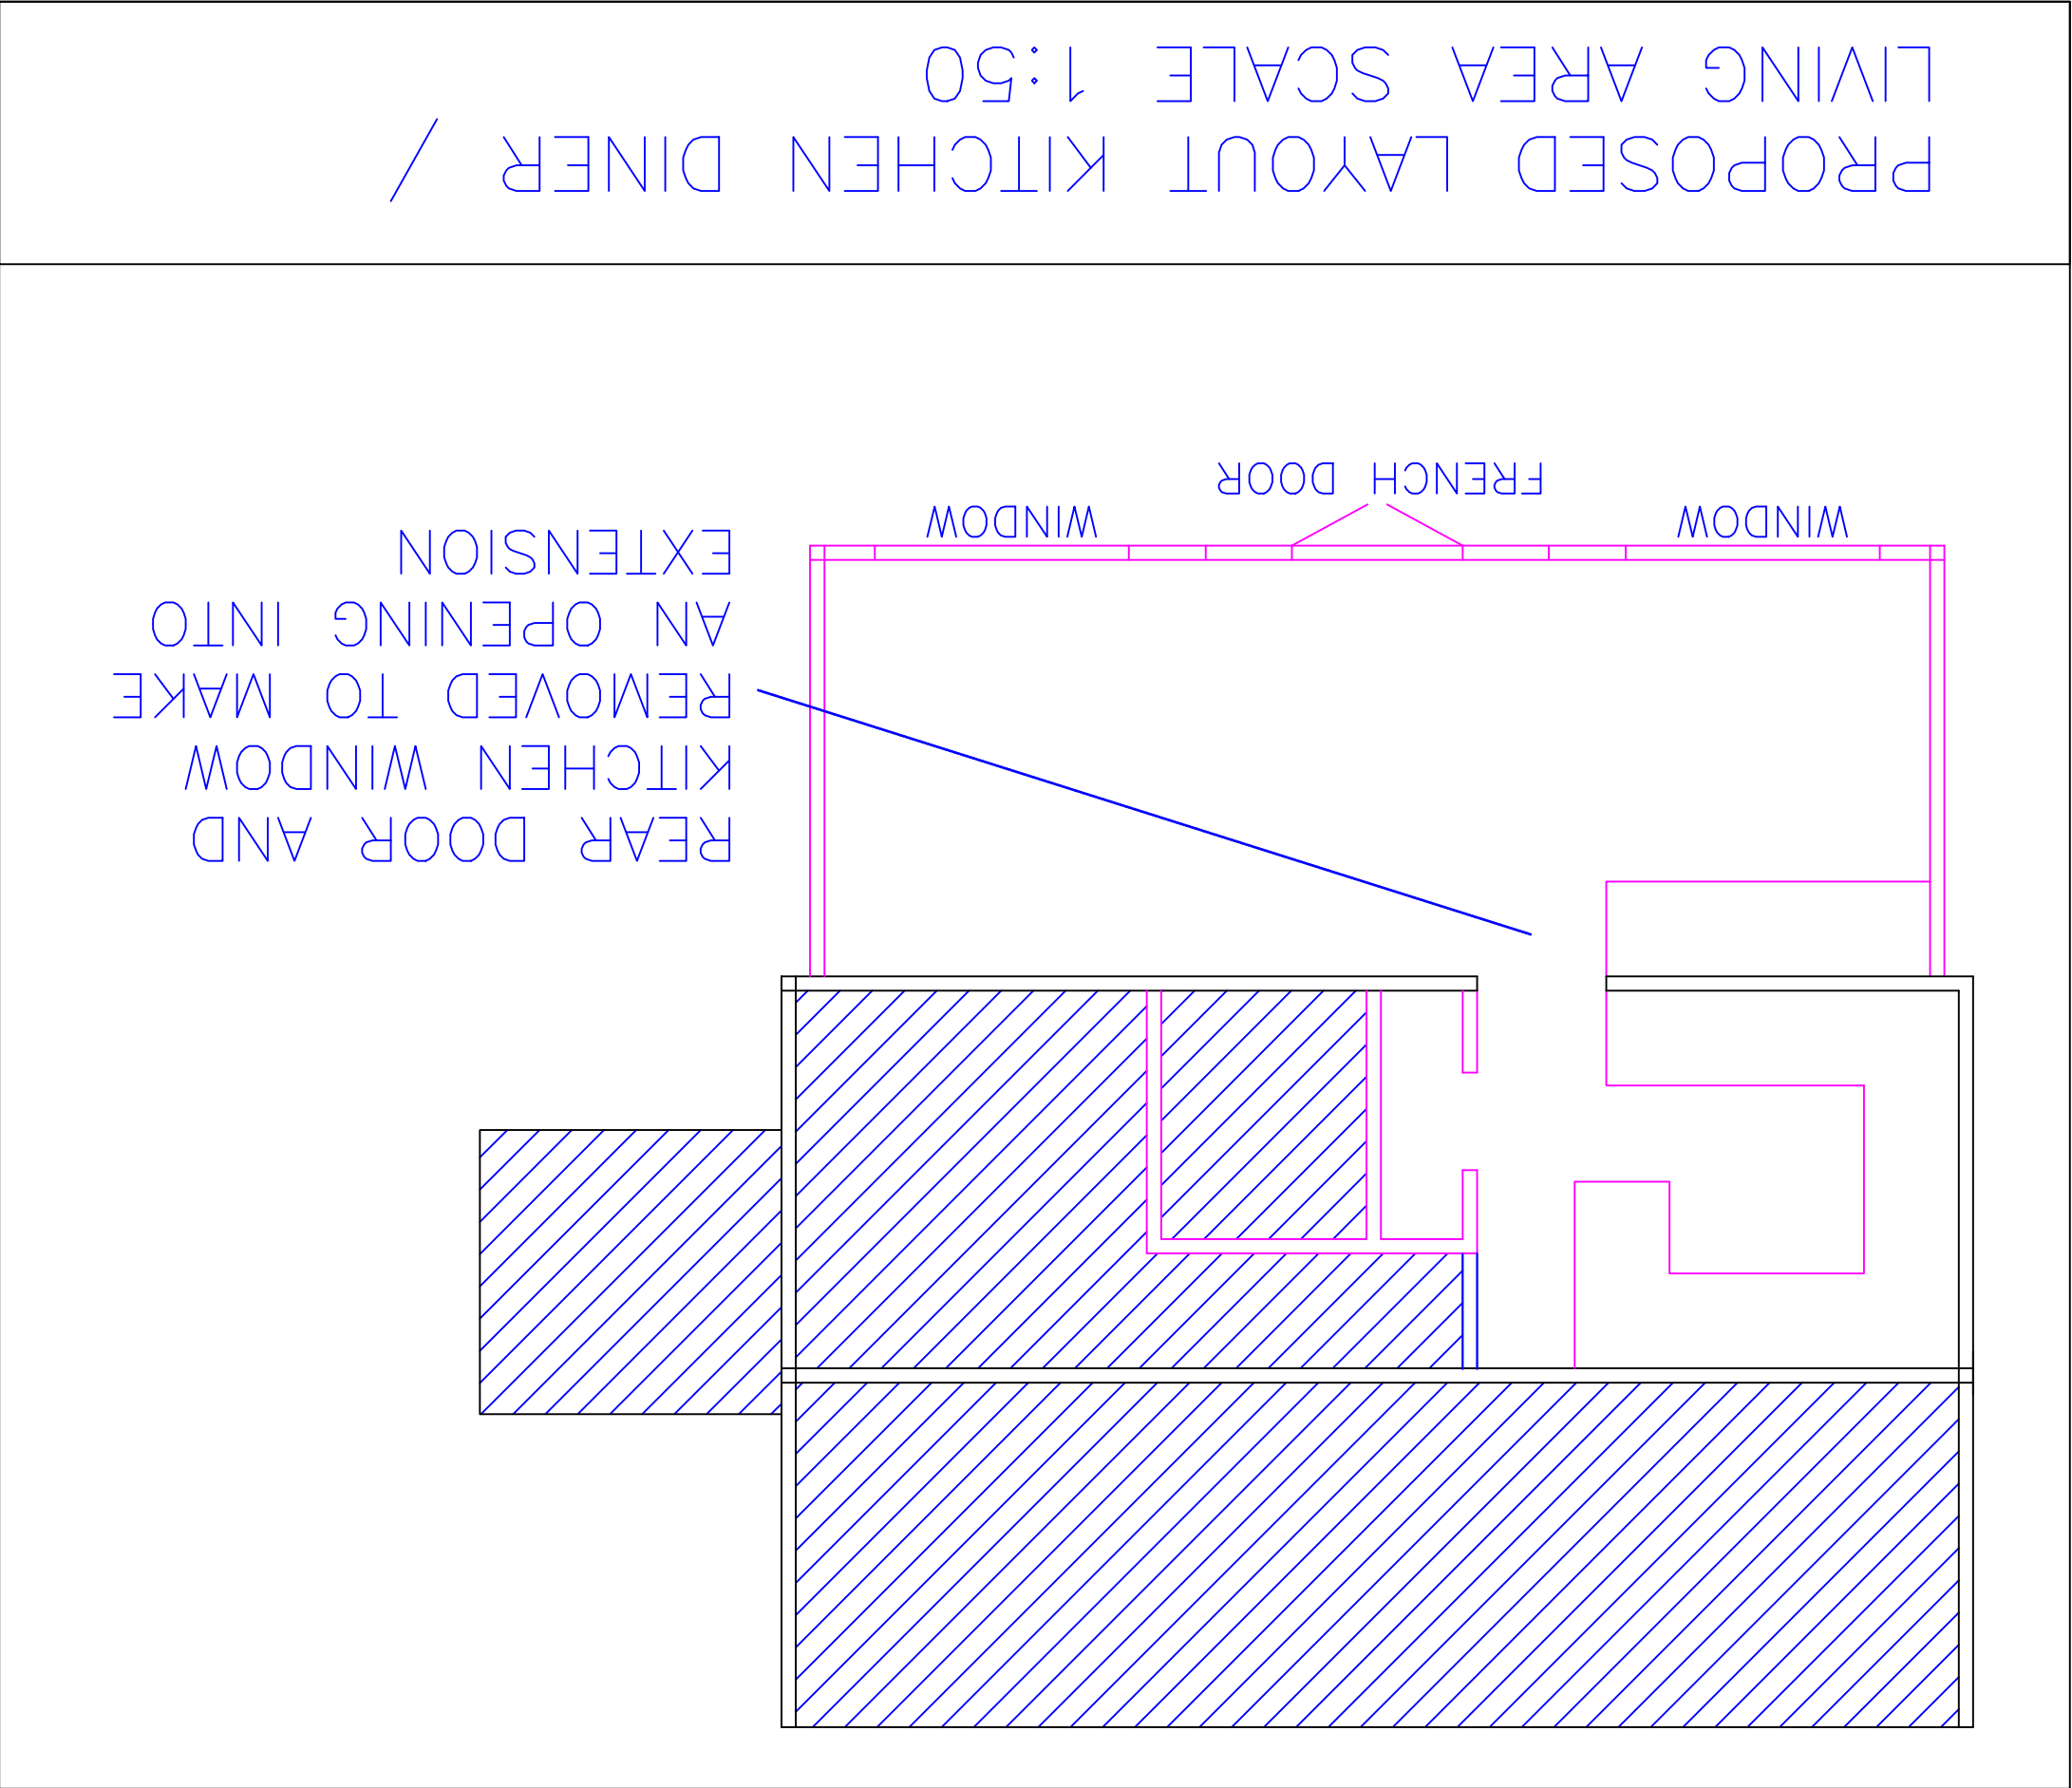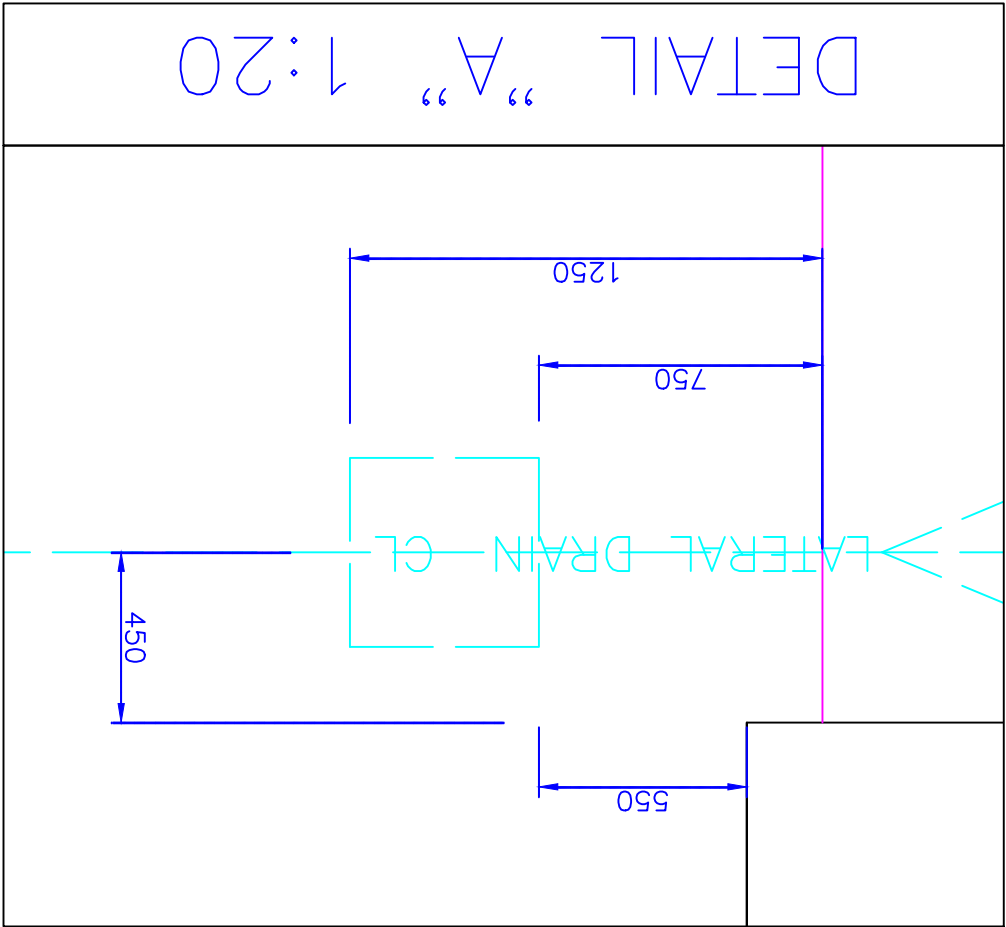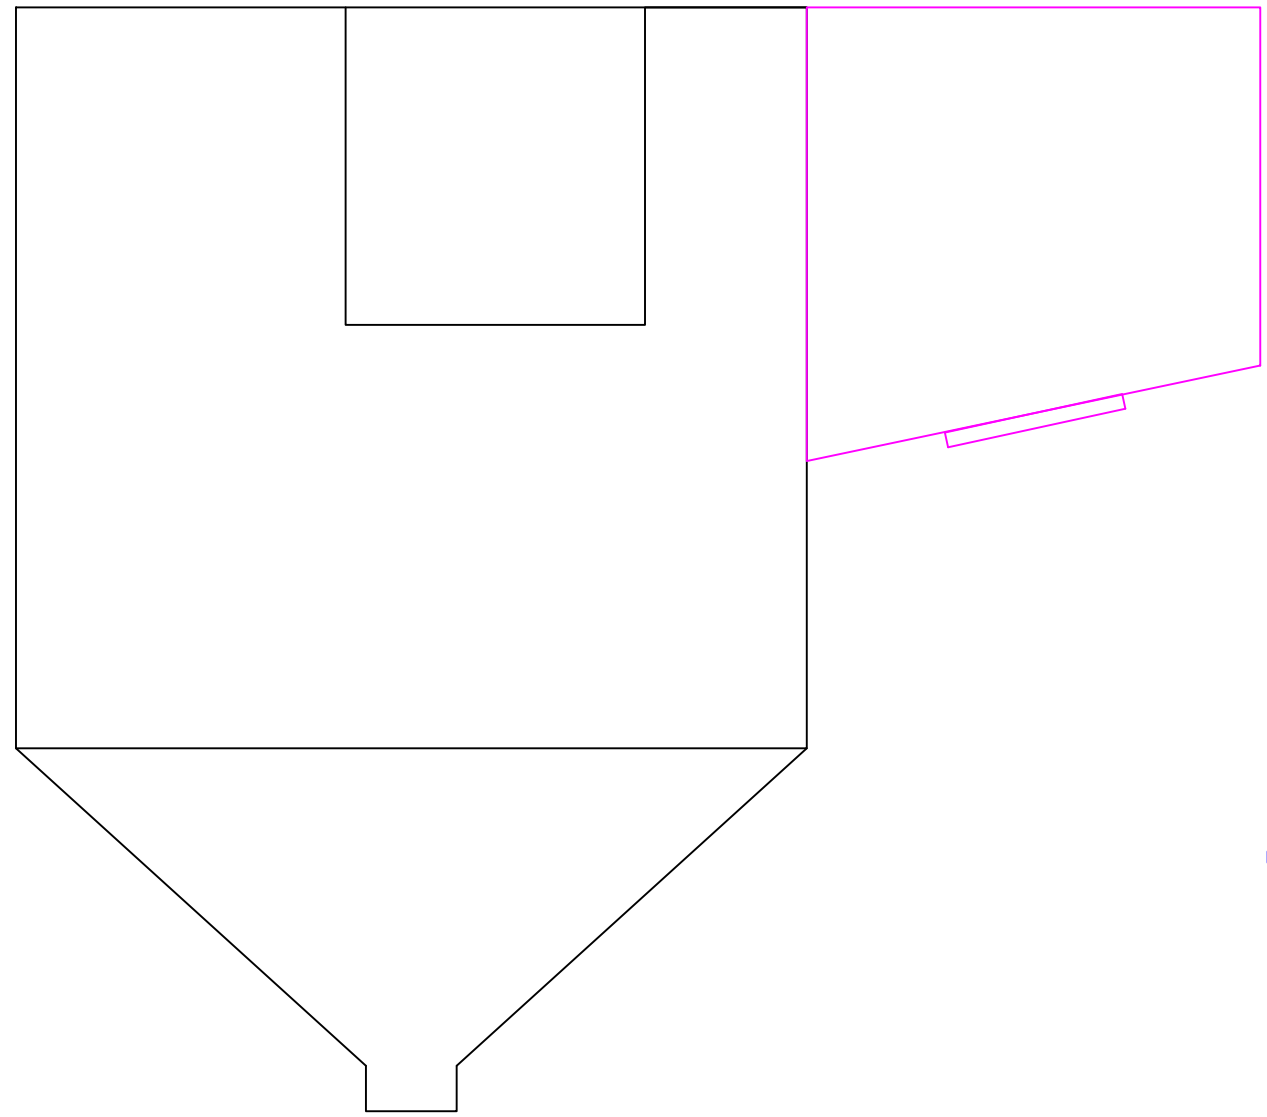


PROPOSED EXTENSION SCALE 1:50

VIEW OF REAR

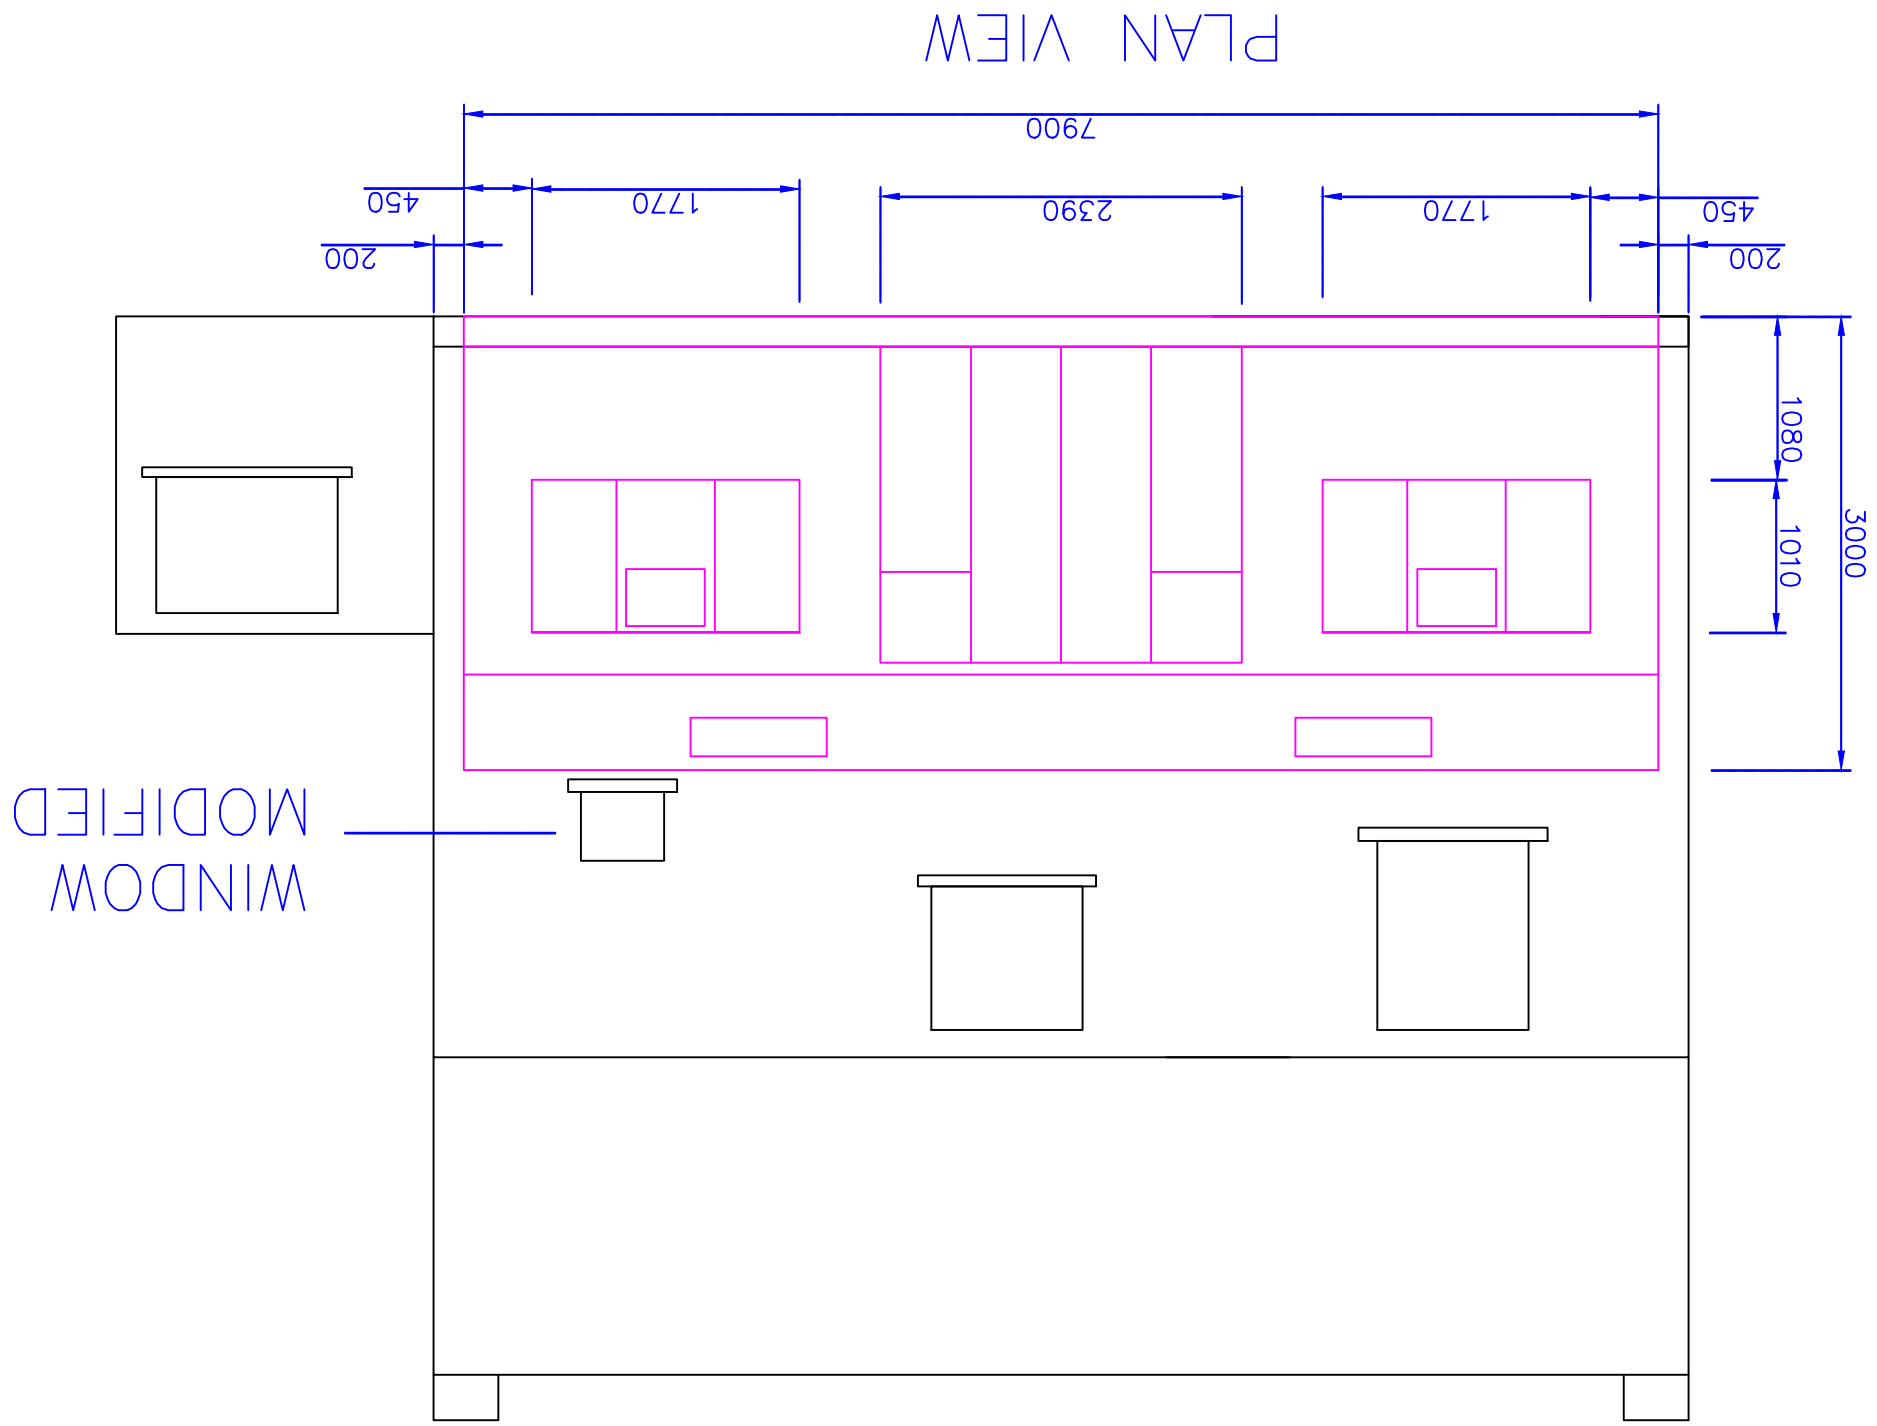

PLAN VIEW

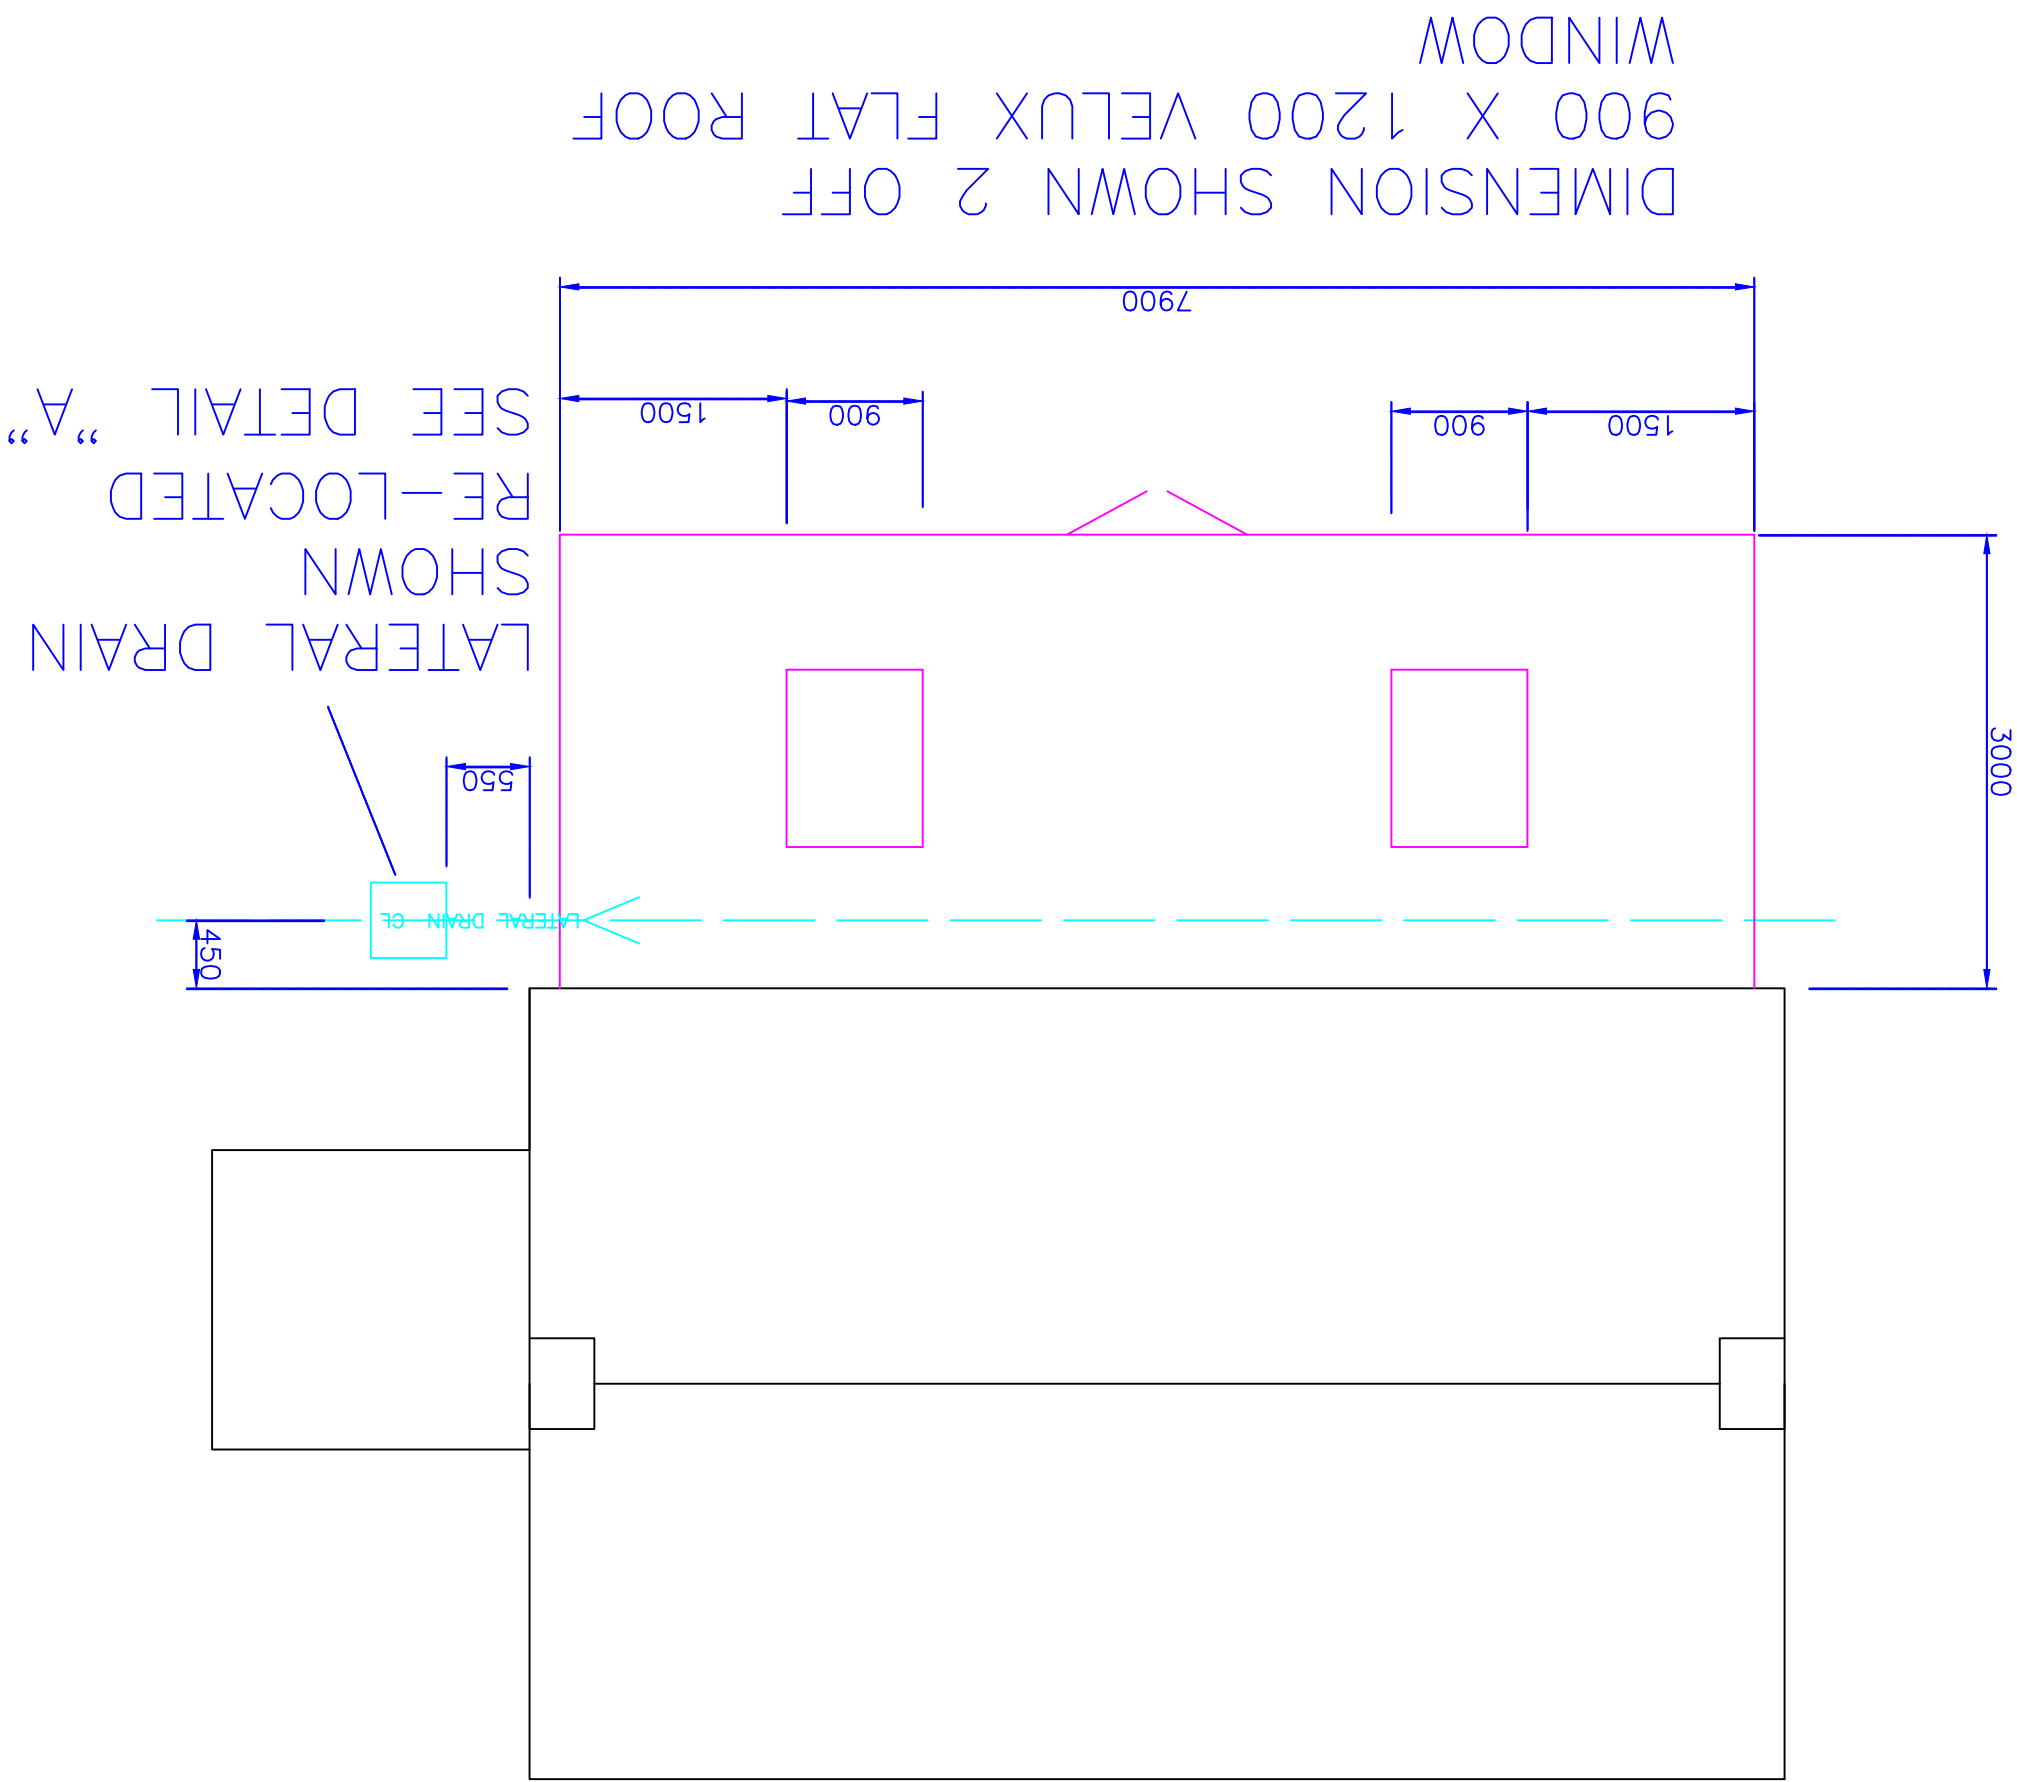

ANY COMMENTS
CAN YOU PLEASE
CONTACT ME ON
07806753593

No.	Revision/Issue	Date

Firm Name and Address

81 SANDOWN ROAD
PORT TALBOT
PROPOSED REAR
EXTENSION

Project	Q2020/0035	Scale	1:50
Sheet	#	Date	17.03.2020
	#		