


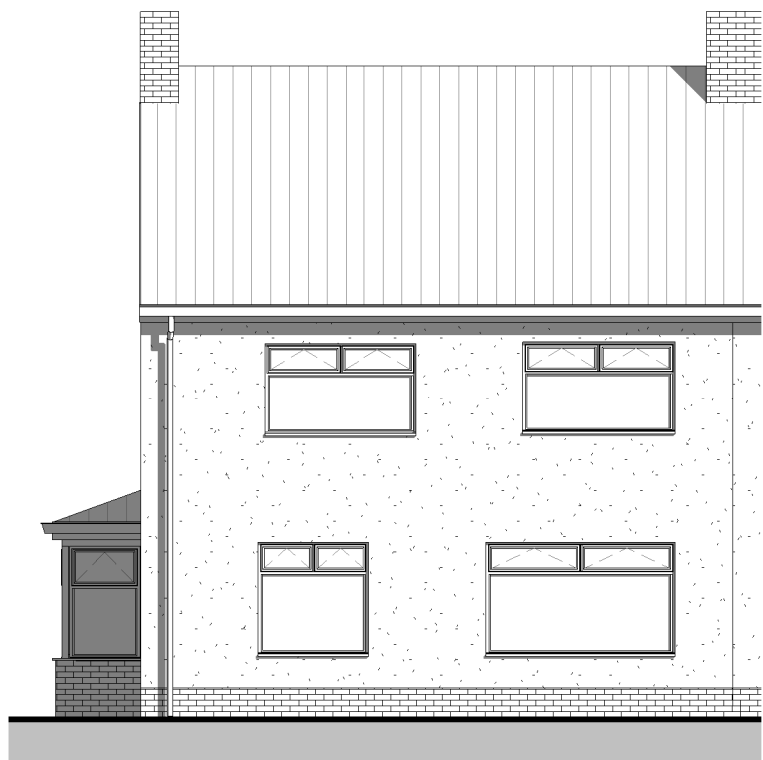

Existing Front Elevation
Scale 1:100



Existing Rear Elevation
Scale 1:100




Existing Side Elevation
Scale 1:100




Existing Side Elevation (from No.17)
Scale 1:100




Rear 3D View

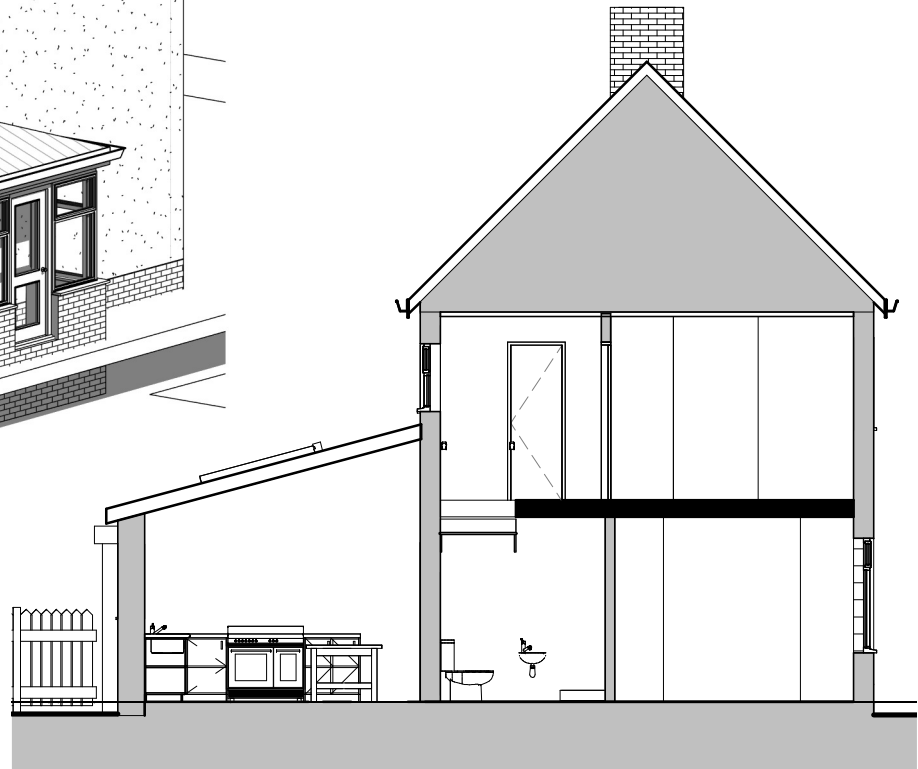

Proposed Section A-A
Scale 1:100

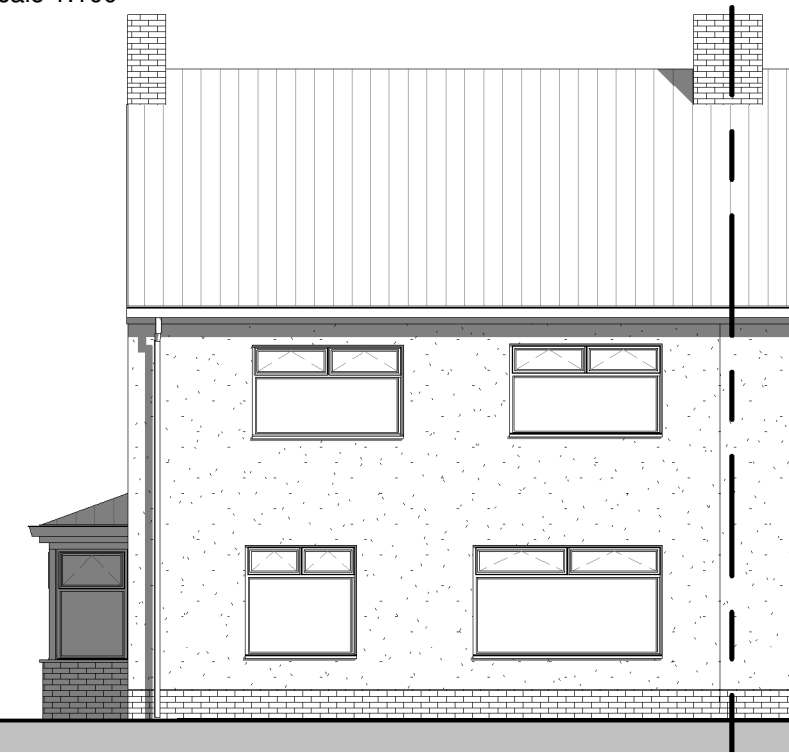

Proposed Front Elevation
Scale 1:100

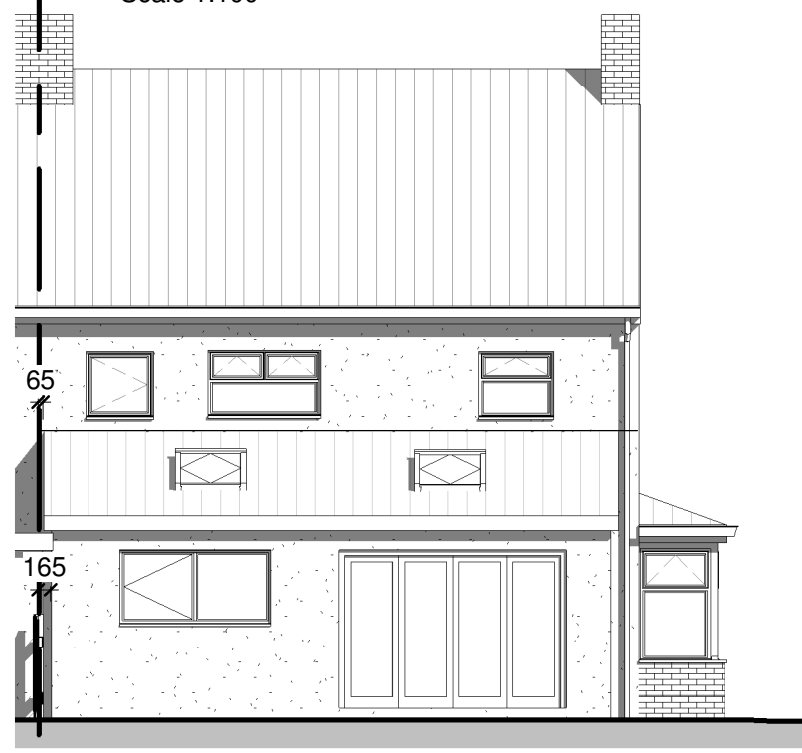

Proposed Rear Elevation
Scale 1:100




Proposed Side Elevation
Scale 1:100




Proposed Side Elevation (from No.17)
Scale 1:100

MATERIALS


Roof - Concrete to match existing.
Rainwater goods - White upvc.
Walls - Render to match.
Windows and External doors - White uPVC.
Fascias and Barge Boards - White uPVC.

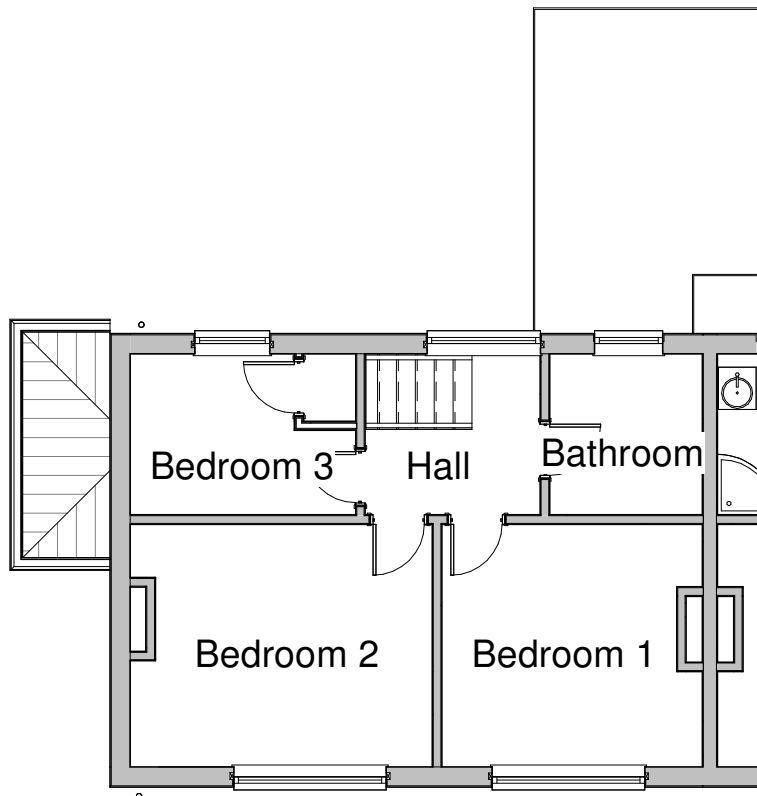


Existing First Floor
Scale 1:100

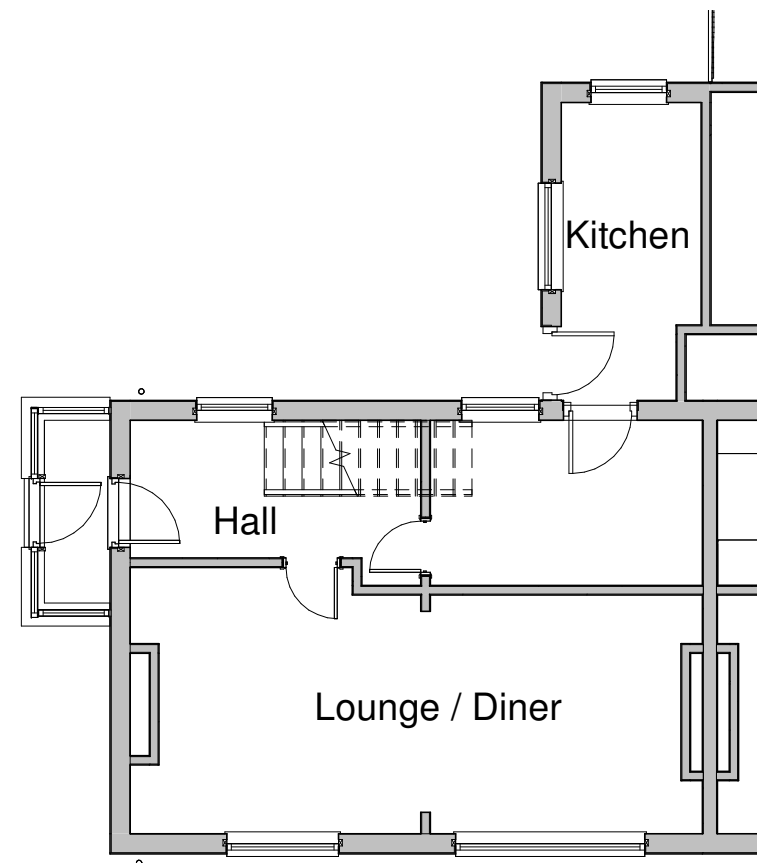


Existing Ground Floor
Scale 1:100

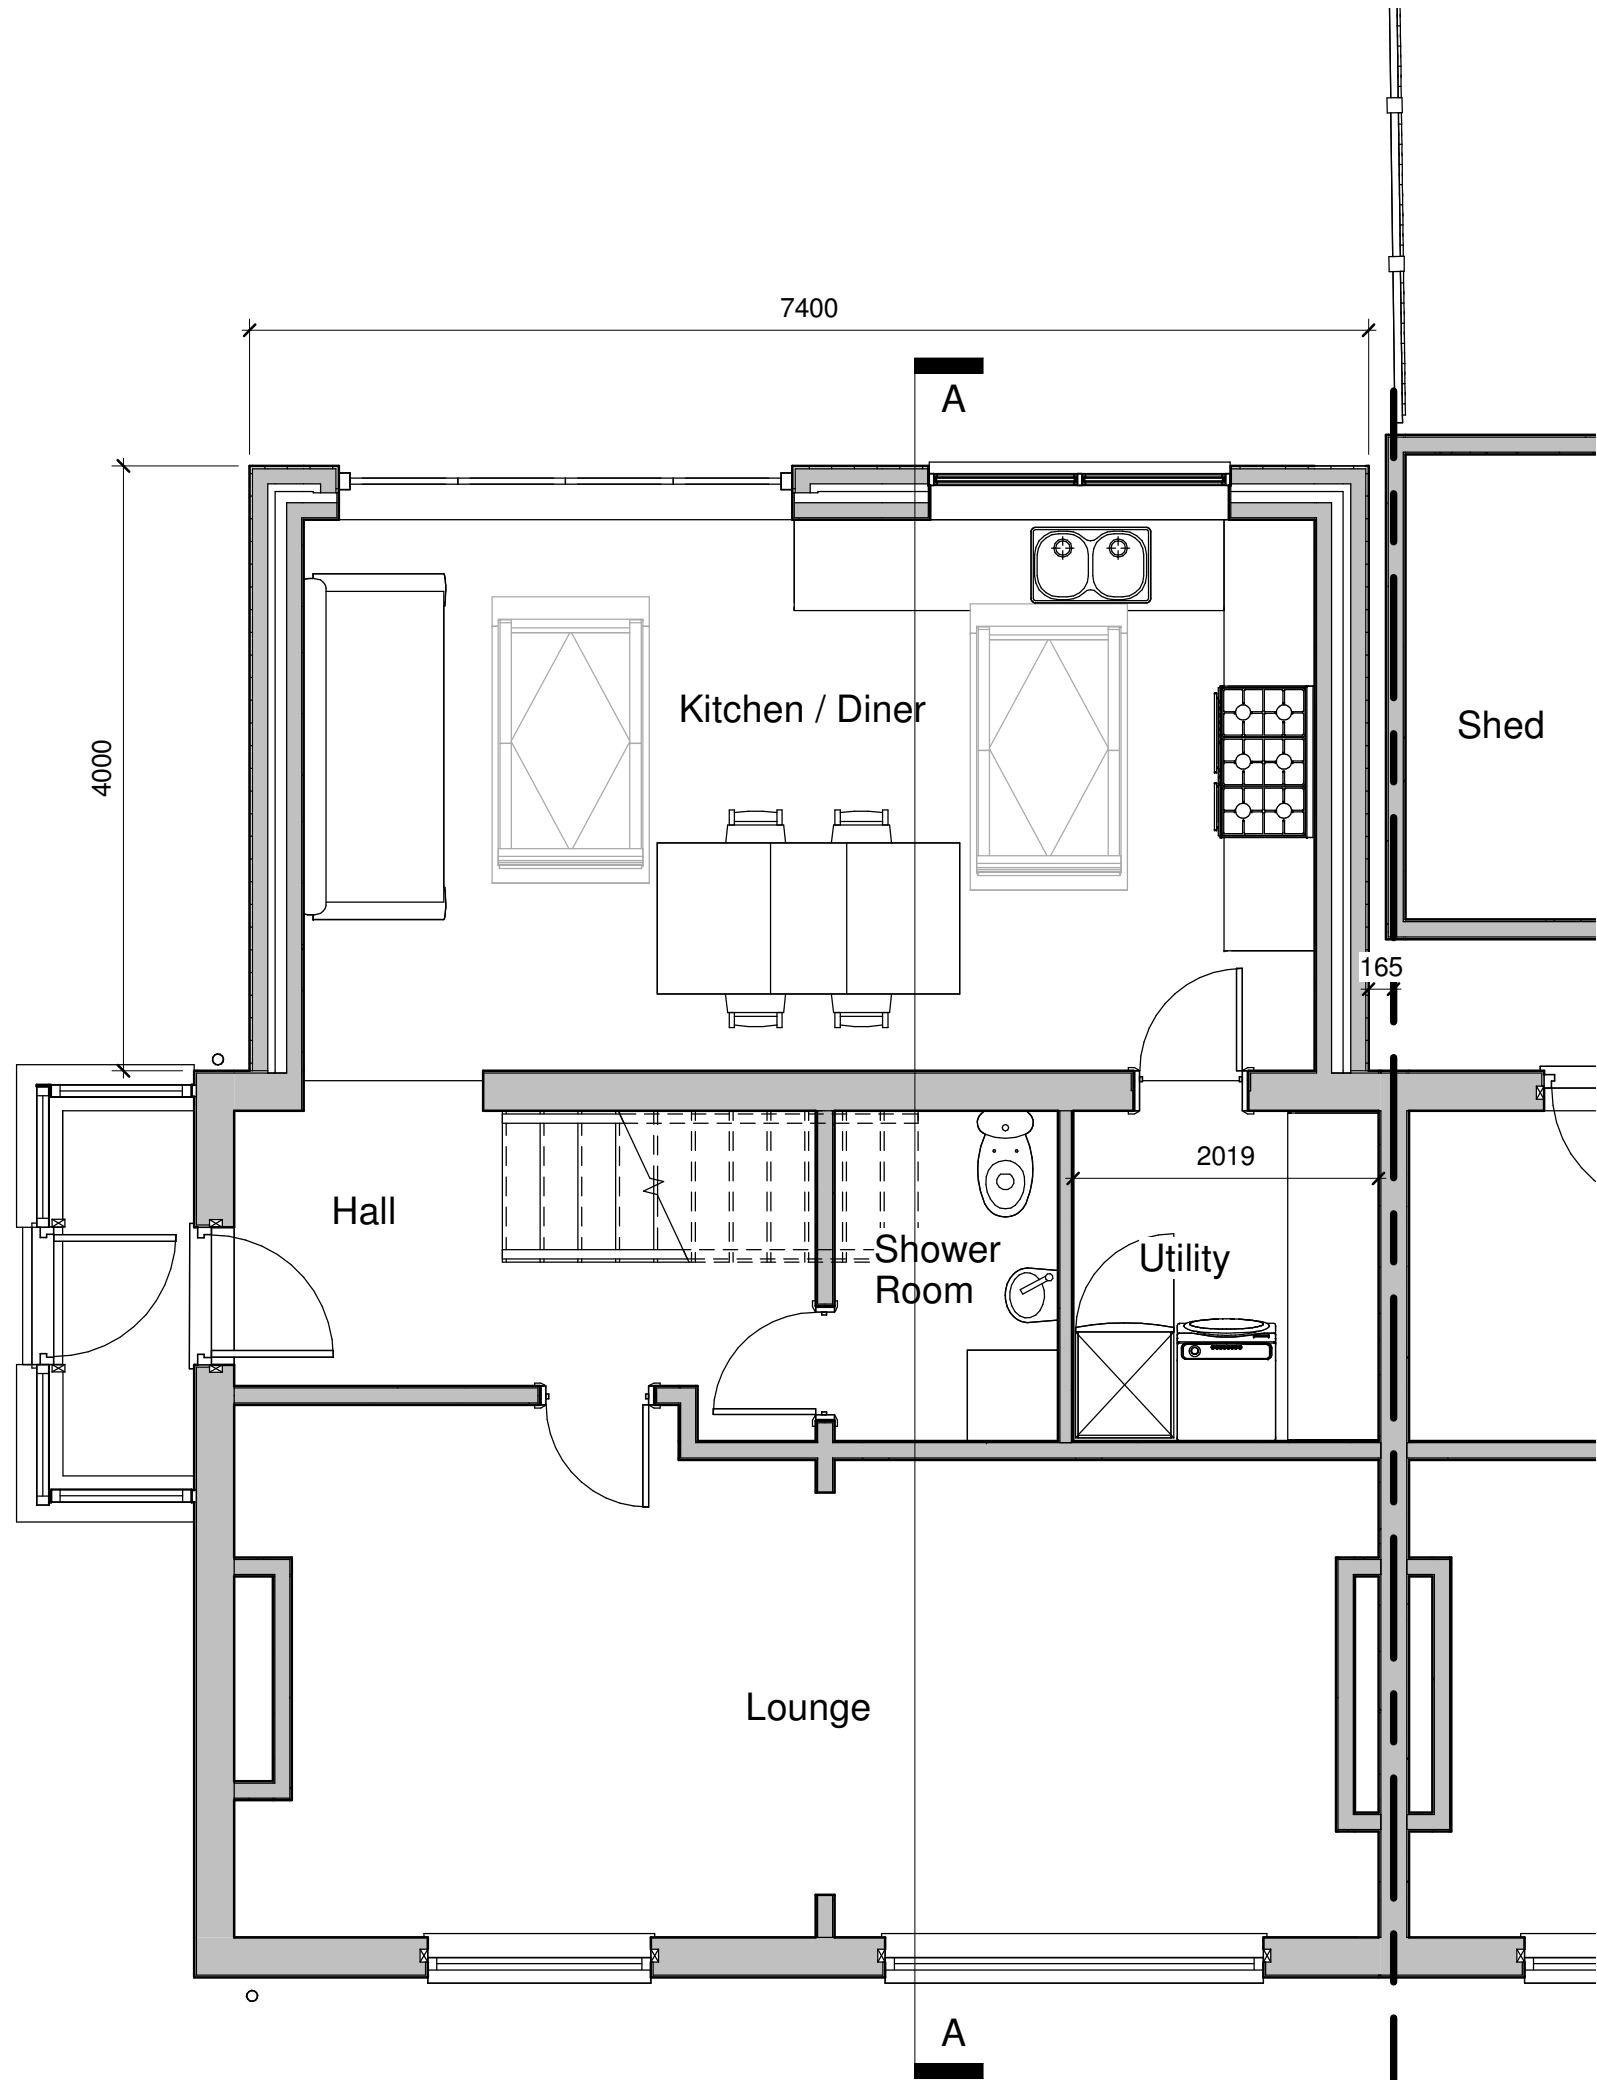

Proposed Ground Floor
Scale 1:50

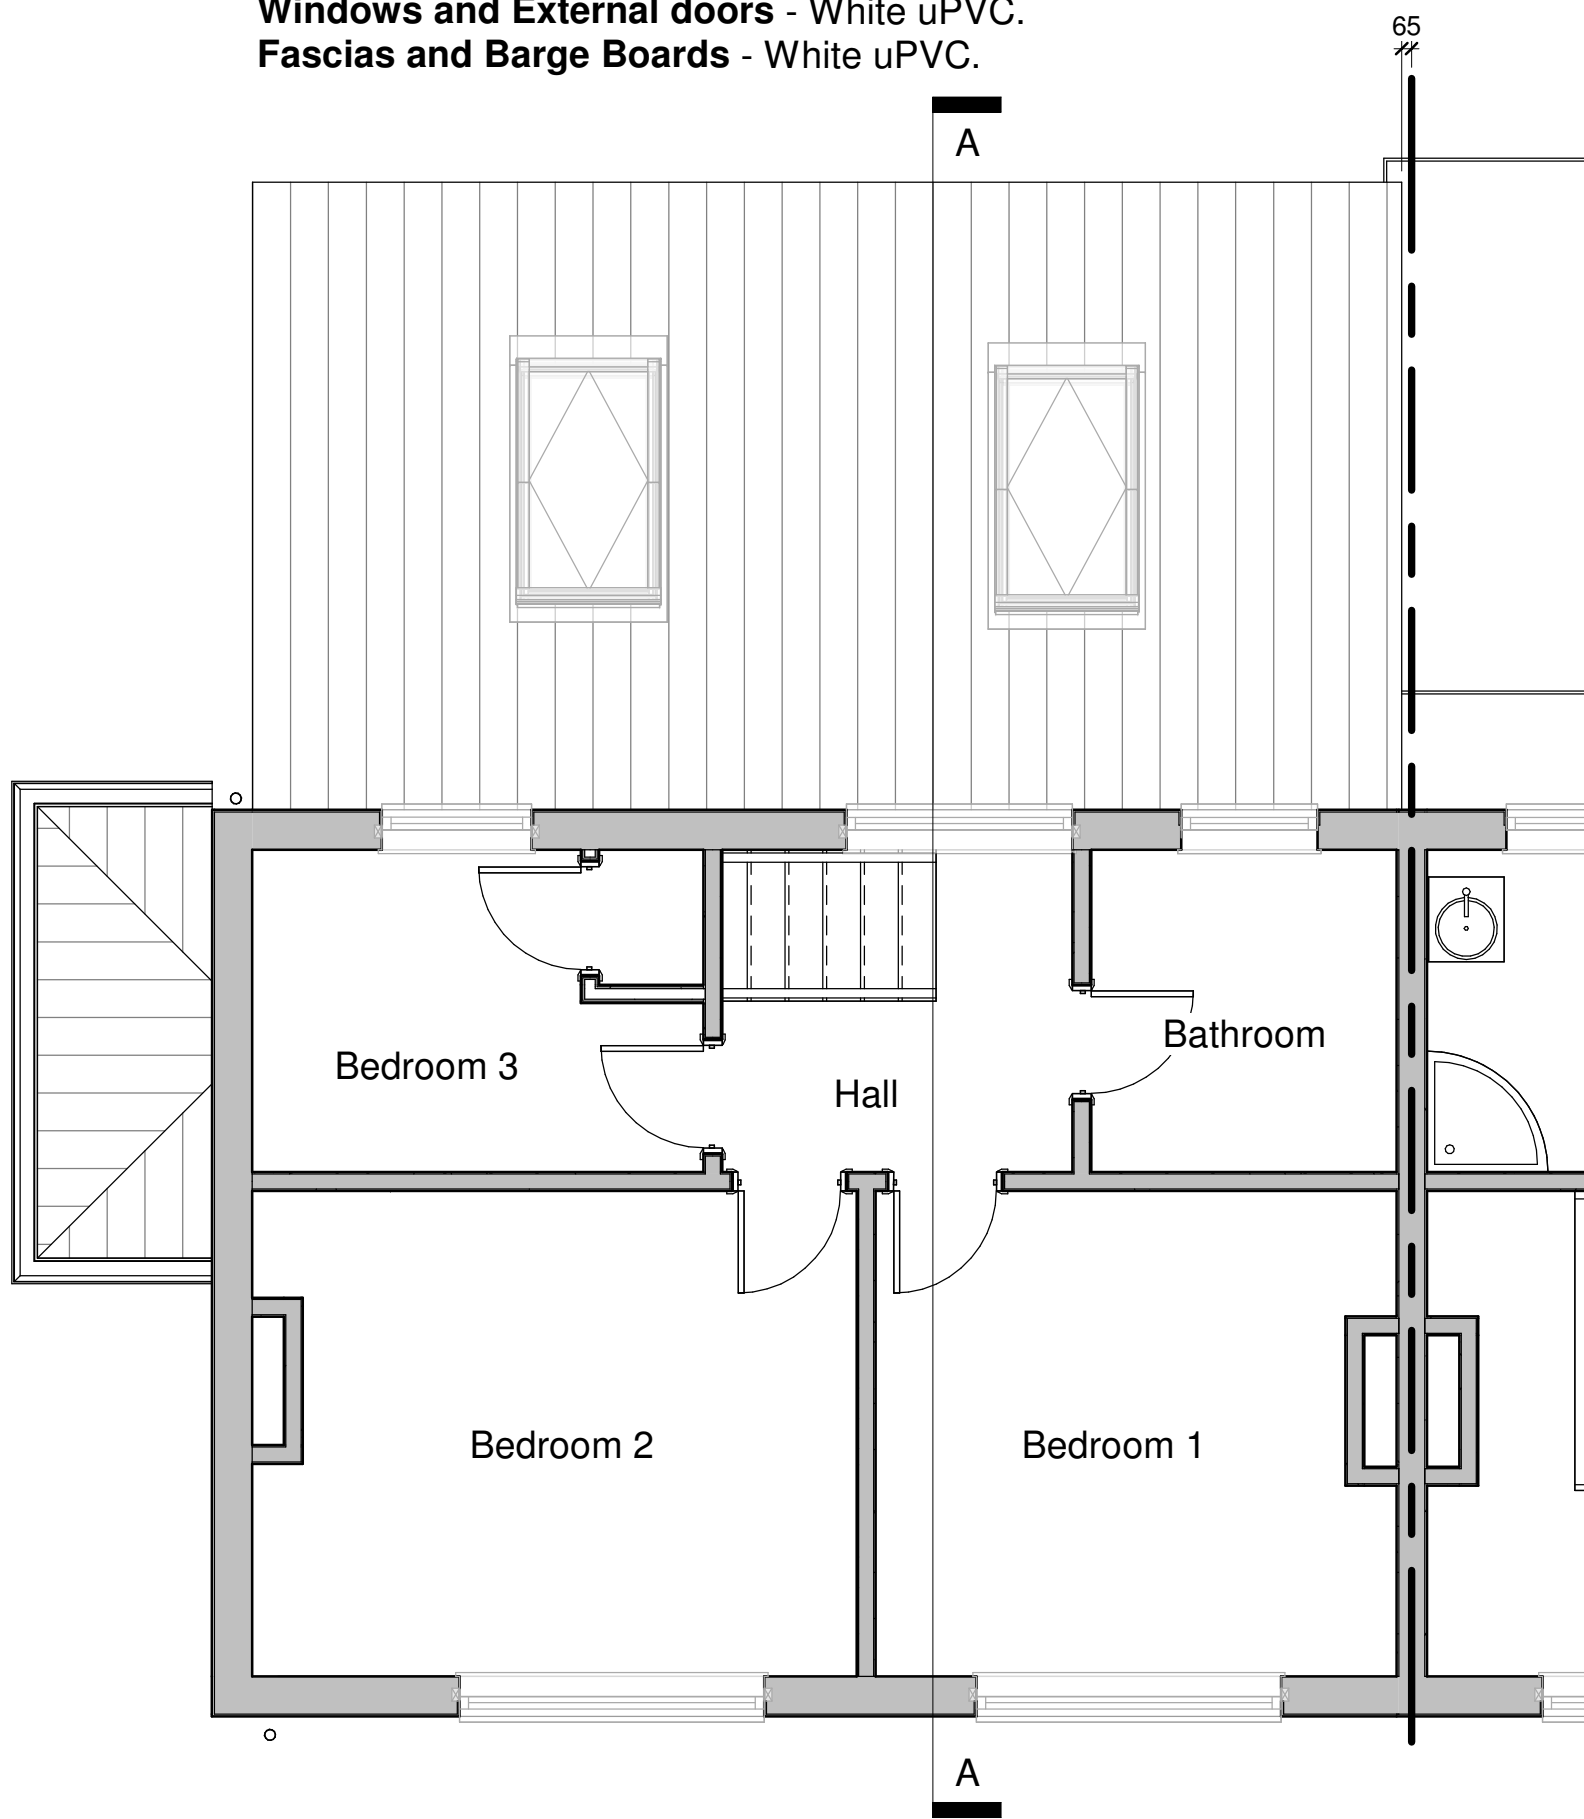

Proposed First Floor
Scale 1:50

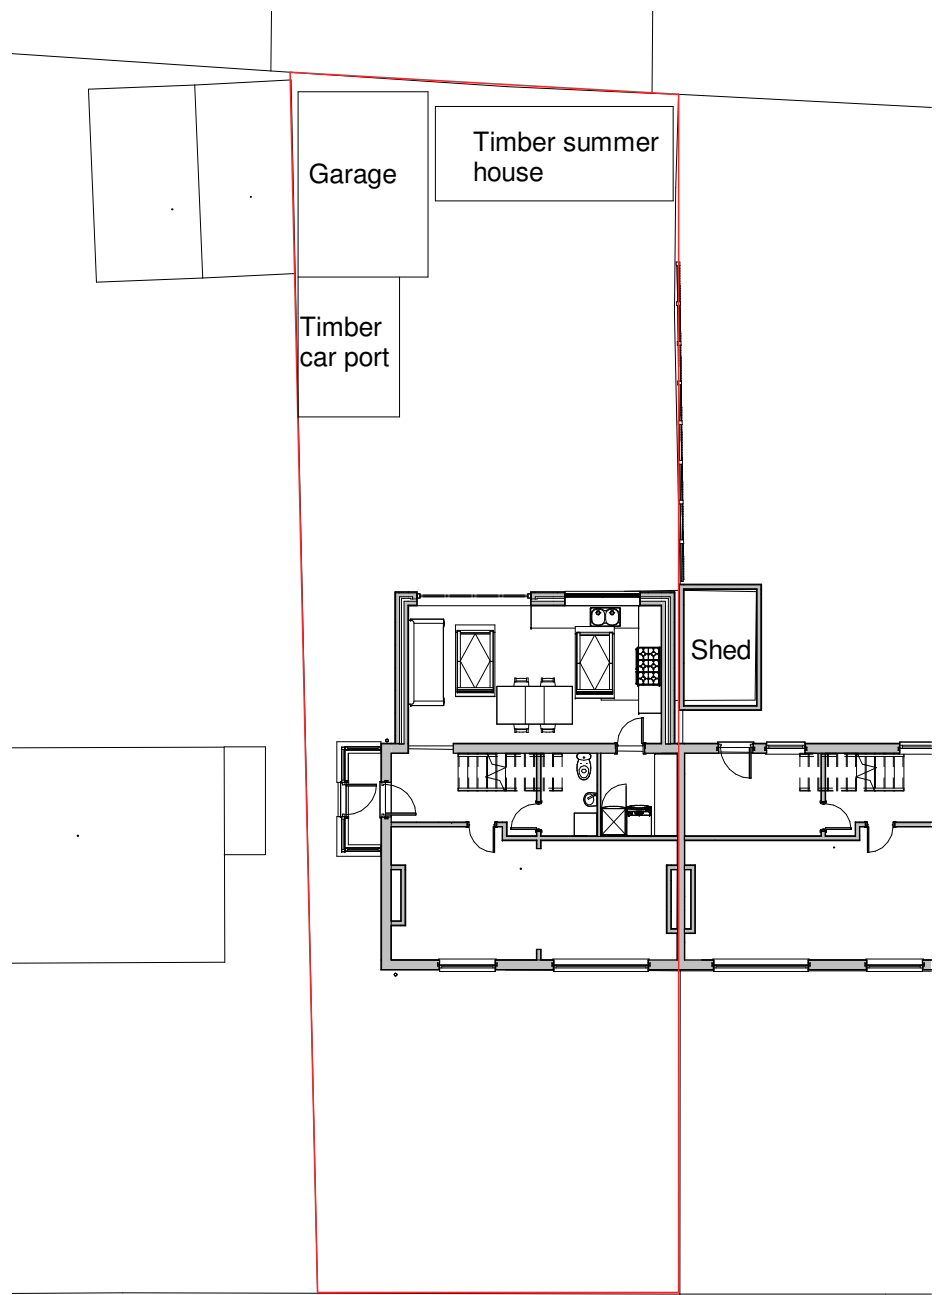

Proposed Block Plan
Scale 1:200

PROJECT		
PROPOSED REAR EXTENSION TO 16 BRYNHYFRYD ROAD, MARGAM SA13 2DF		
TITLE		
Existing and Proposed Details		
CLIENT		
DRAWN BY Author	CHECKED BY Checker	DATE 05/04/18
SCALE (@ A1) As indicated		PROJECT NUMBER Project Number
DRAWING NUMBER 310-02		REV A