




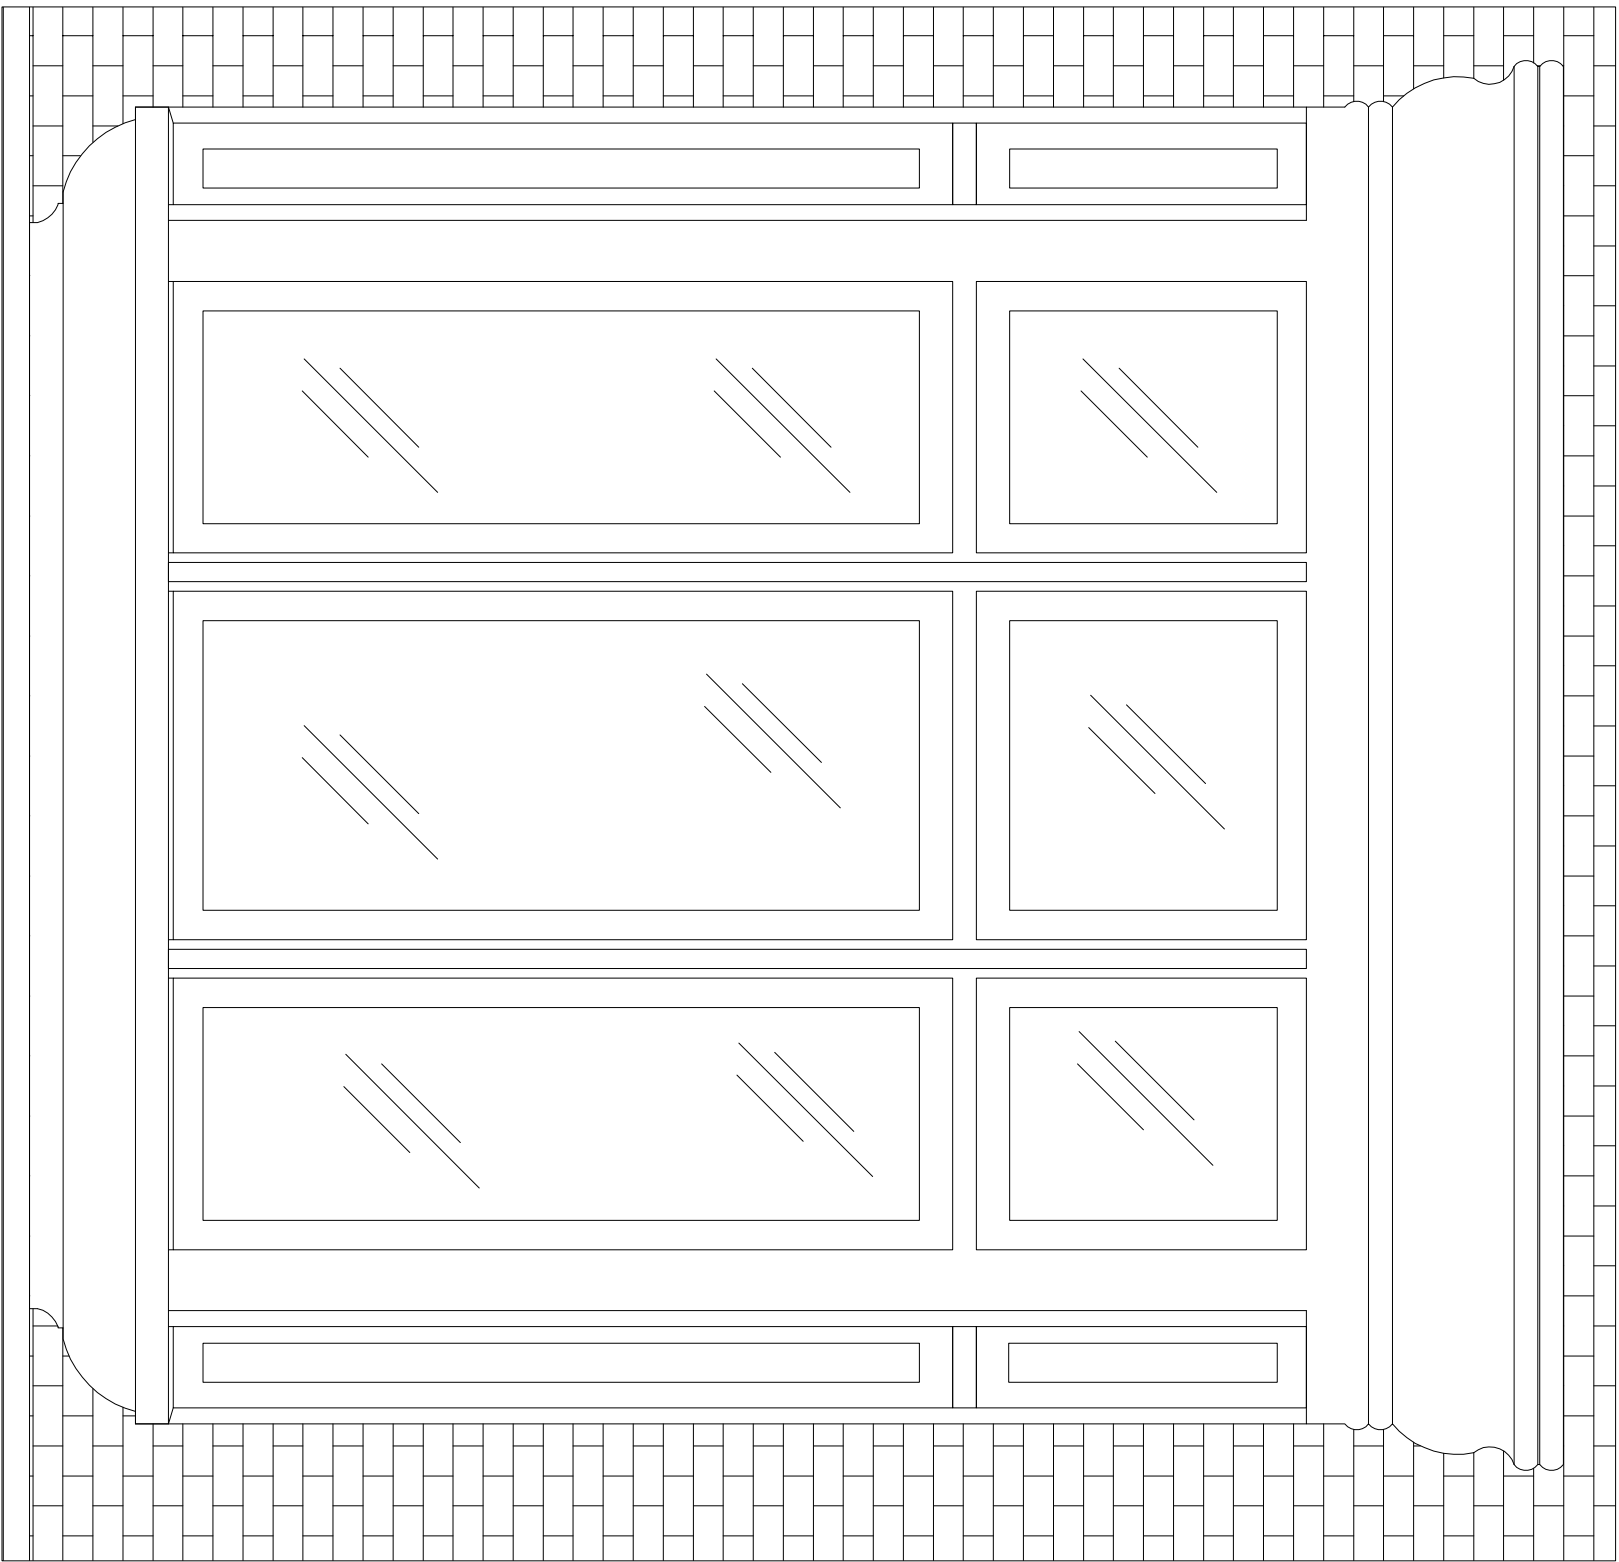


BAY WINDOW FRONT ELEVATION

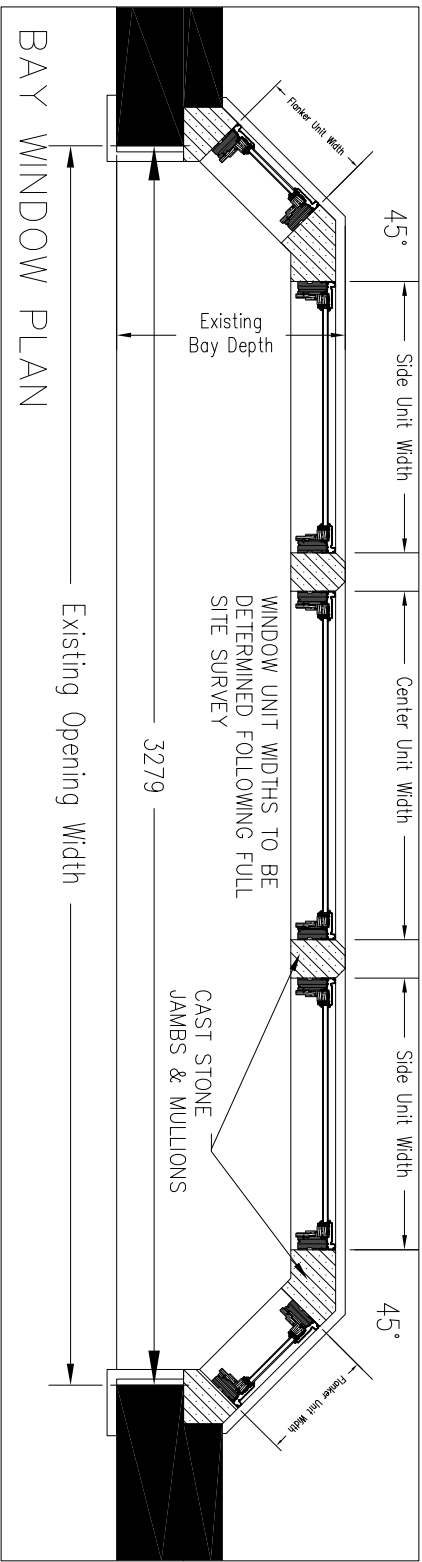

BAY WINDOW PLAN

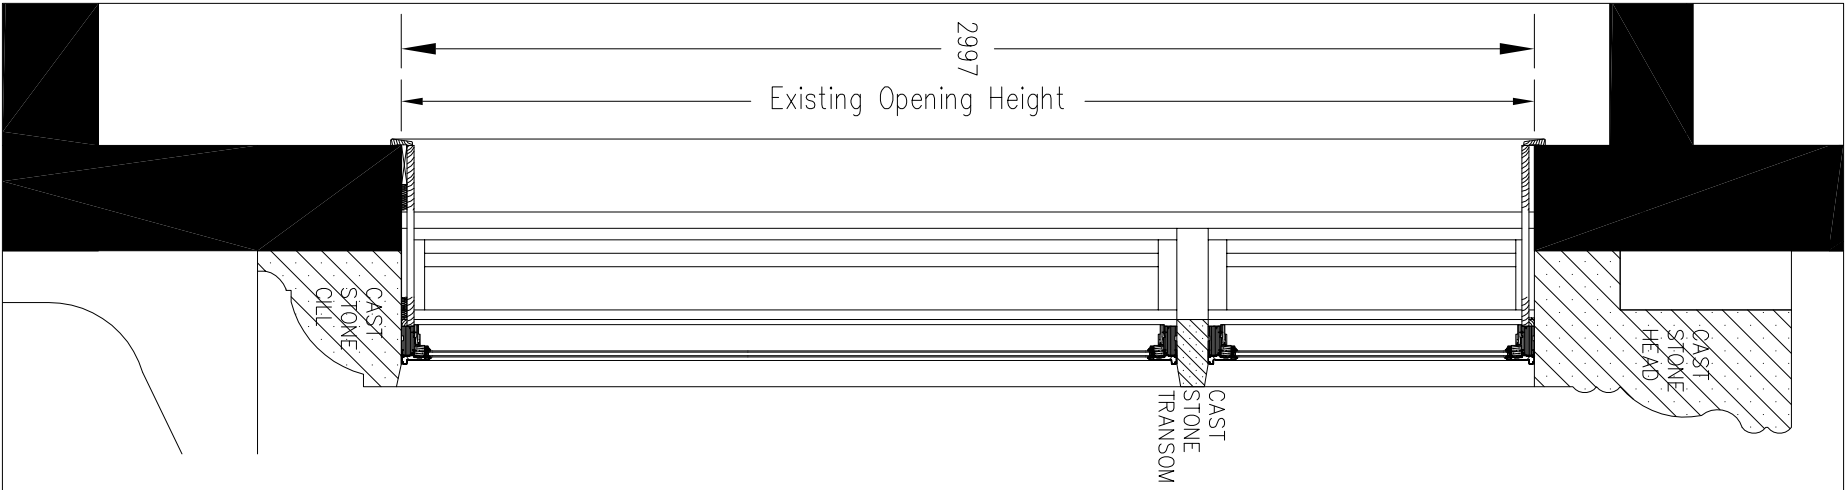

BAY WINDOW SECTION

 

realm design
architects
28 Bury Court
Fenchurch Lane
London SE1 5 4UG
Tel: 0207 648 5706
info@realm-design.com

MR MAXIMUS OKWOR

Project:
62 STATION ROAD
PORT TALBOT, WALES

Drawing title

PROPOSED FACADE RESTORATION

Scale: 1:20

Drawn	Checked	Date
WA		19.02.2020
Project No	Drawing No	Rev
0419	P03	A
Stage	PLANNING	