







GROUND FLOOR/ SITE PLAN
SCALE 1:100

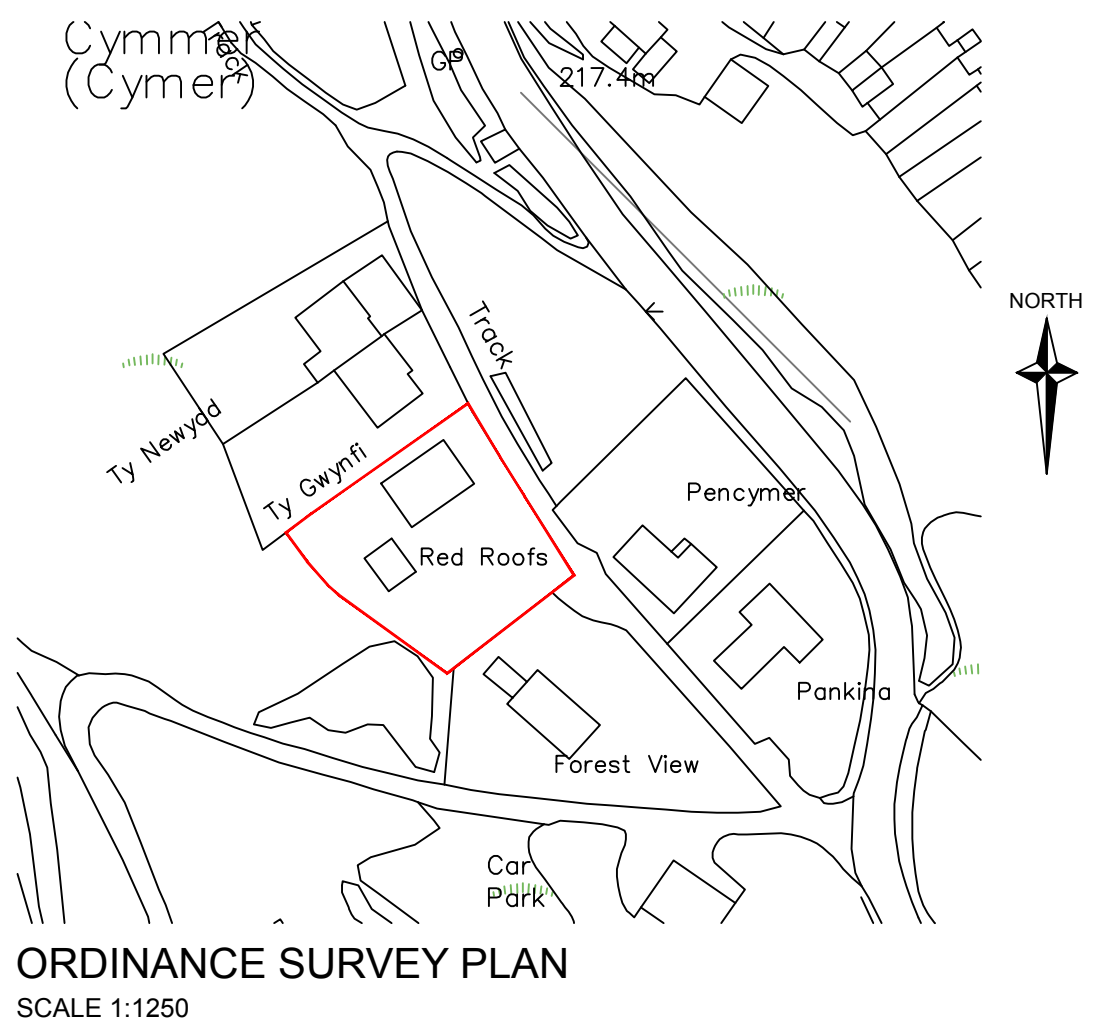



ORDINANCE SURVEY PLAN
SCALE 1:1250

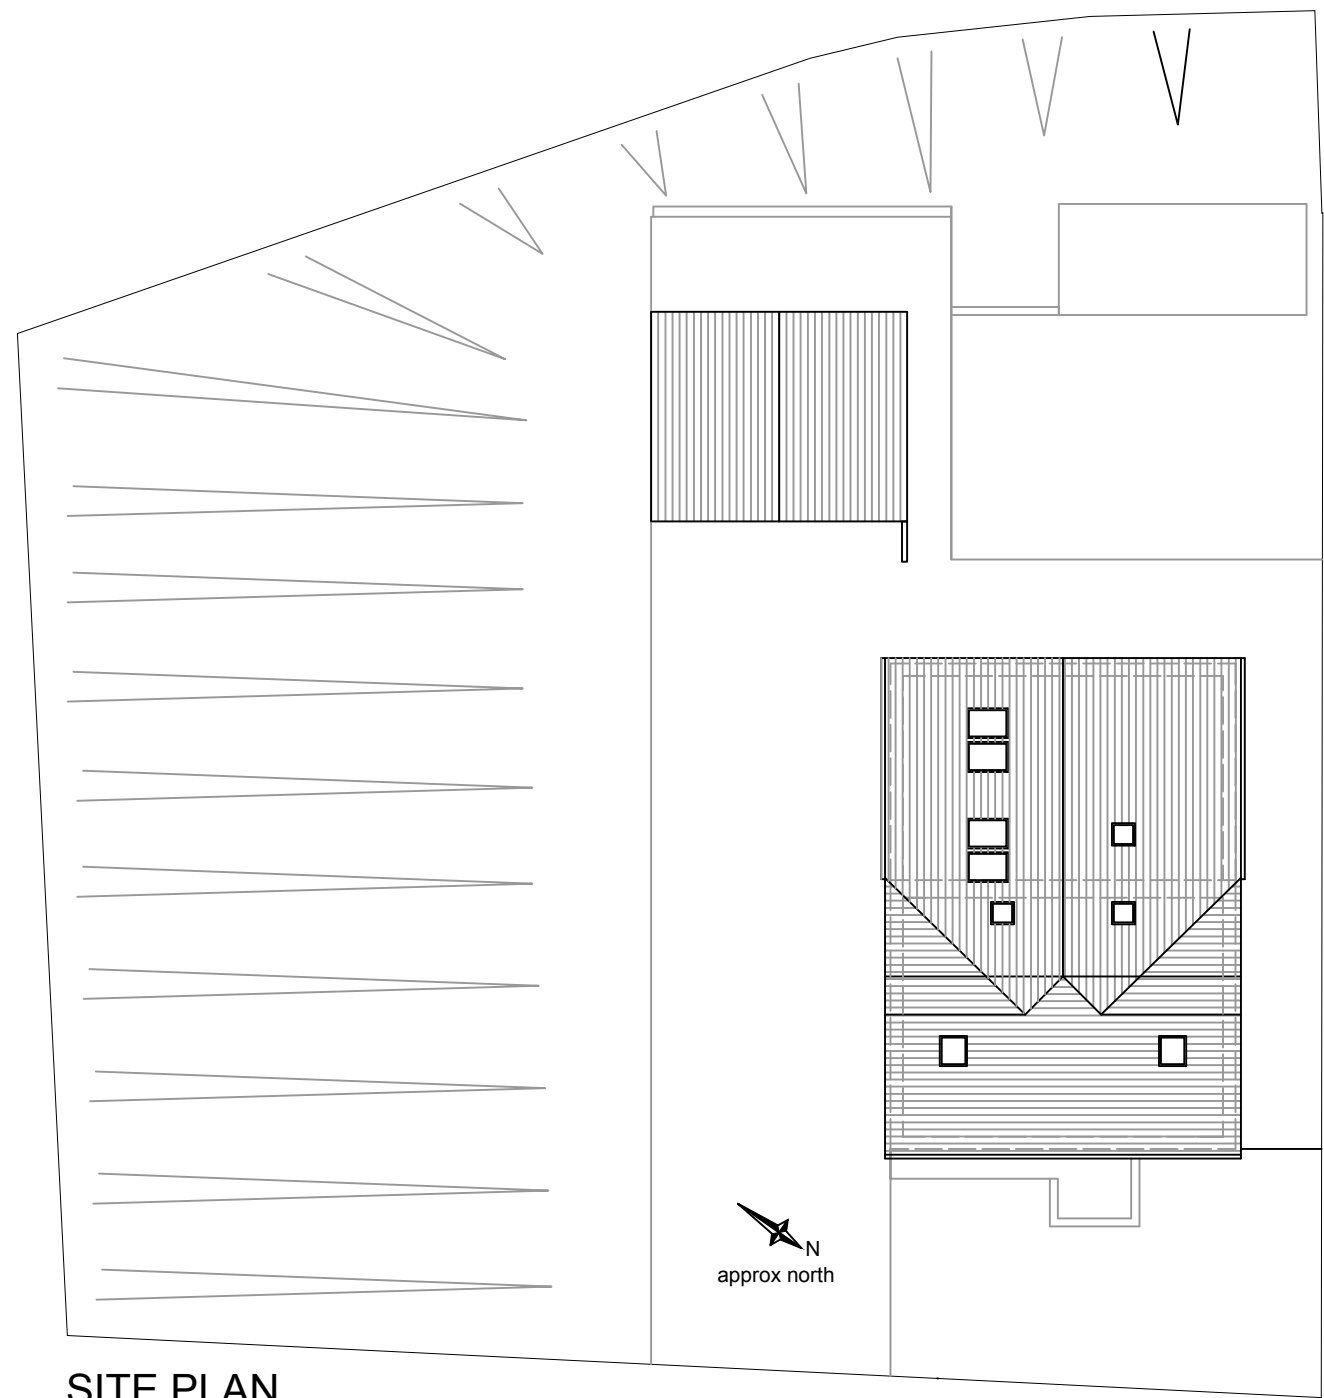

SITE PLAN
SCALE 1:200

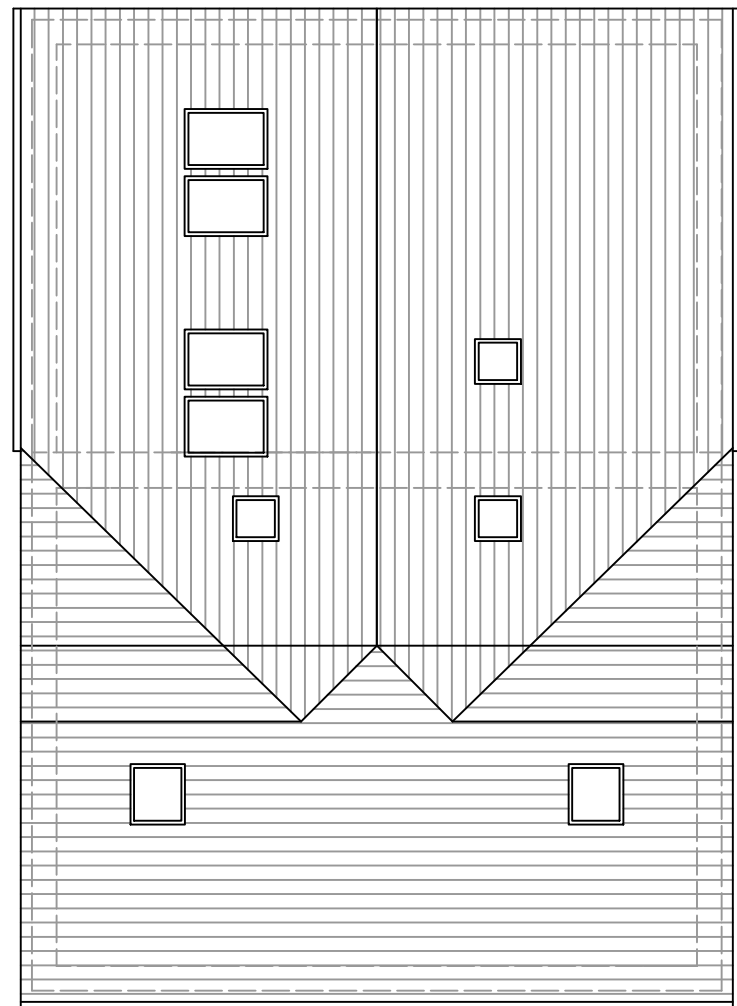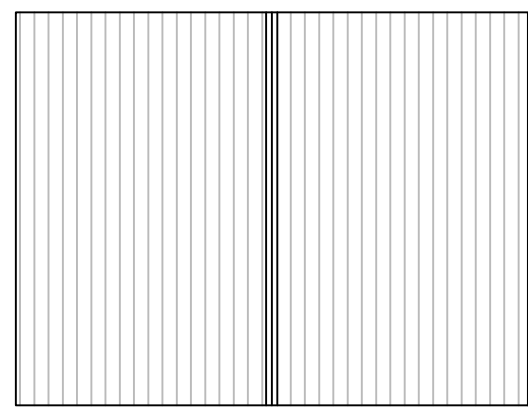


ROOF PLAN
SCALE 1:100

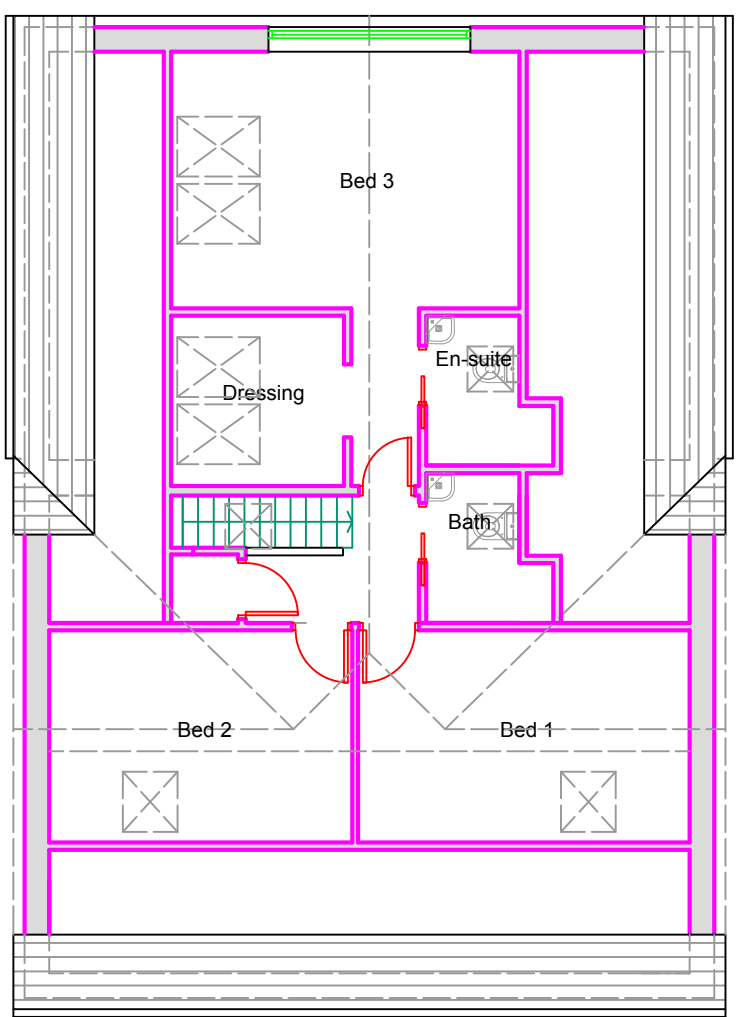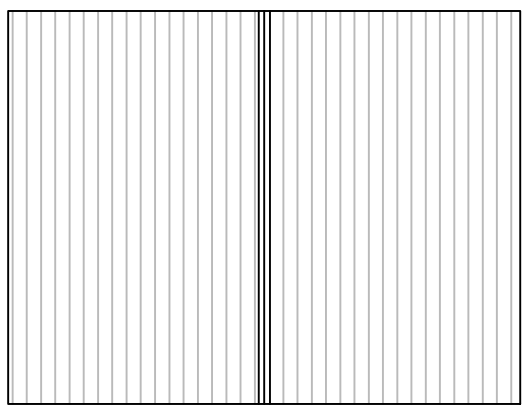


FIRST FLOOR PLAN
SCALE 1:100

EXISTING FINISHES


WALLS: SMOOTH PAINTED CONCRETE RENDER
WINDOWS & DOORS: WHITE UPVC
ROOF: ARTIFICIAL SLATE - WHITE UPVC FASCIA & SOFFIT
OTHER: WHITE PLASTIC RWP'S

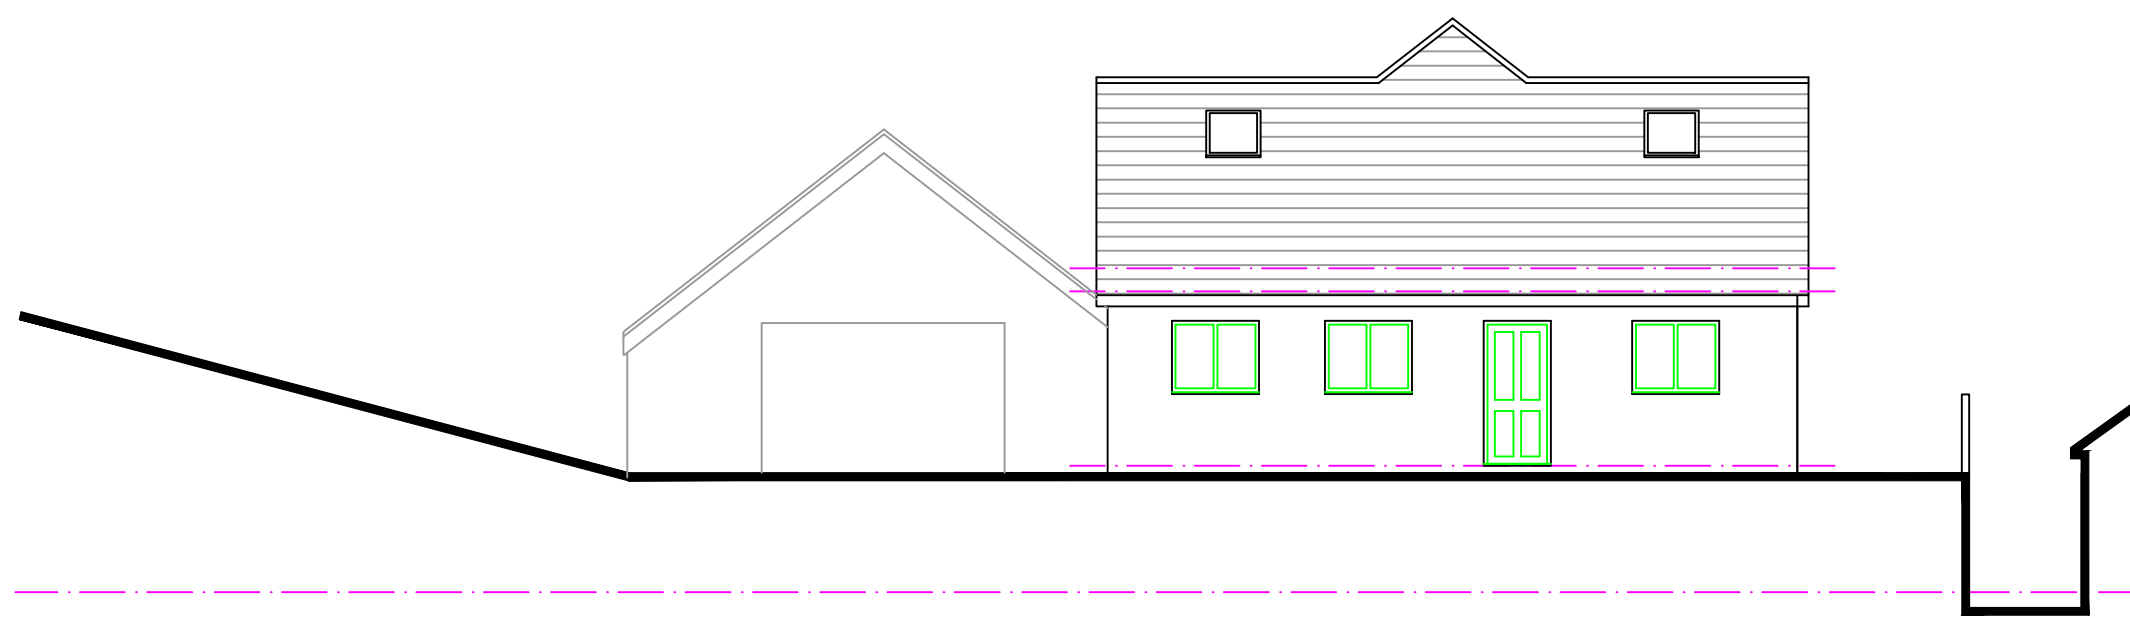


NORTH-EAST FACING ELEVATION
(FRONT ELEVATION) - SCALE 1:100

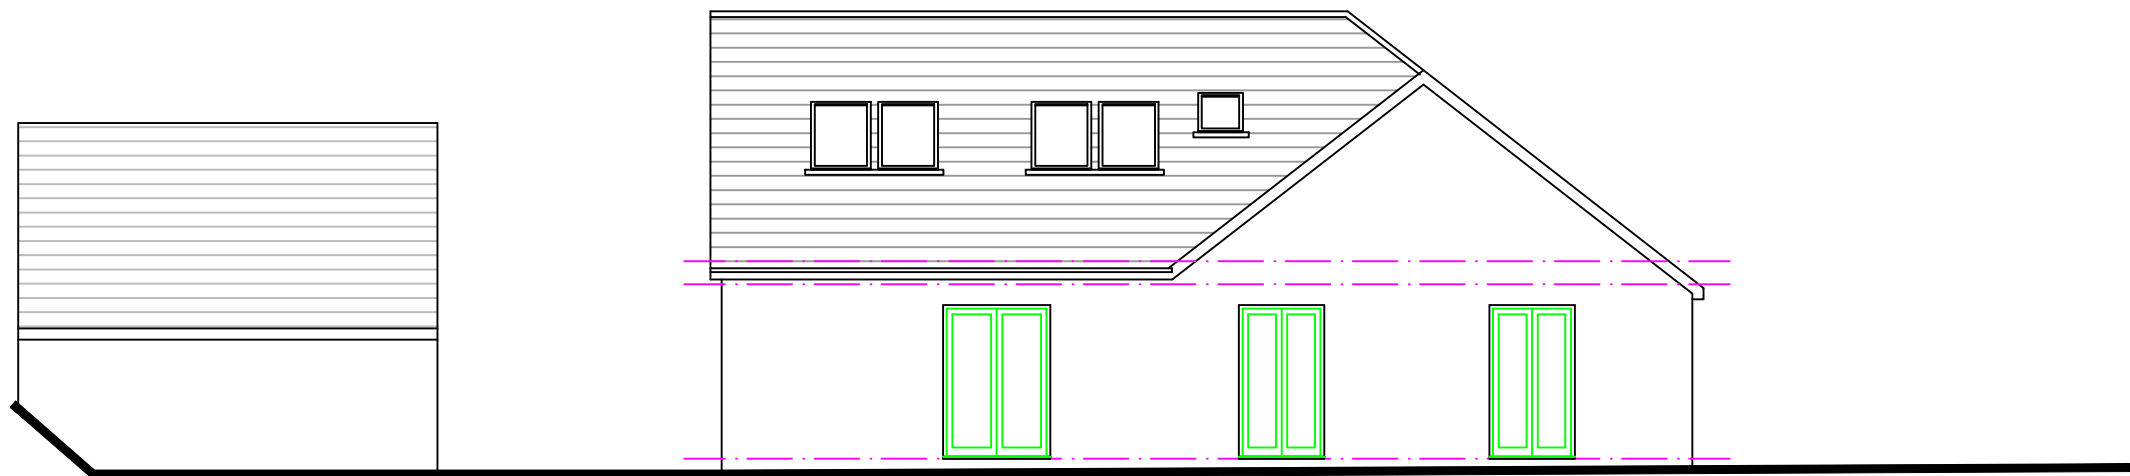

SOUTH-EAST FACING ELEVATION
(SIDE ELEVATION) - SCALE 1:100

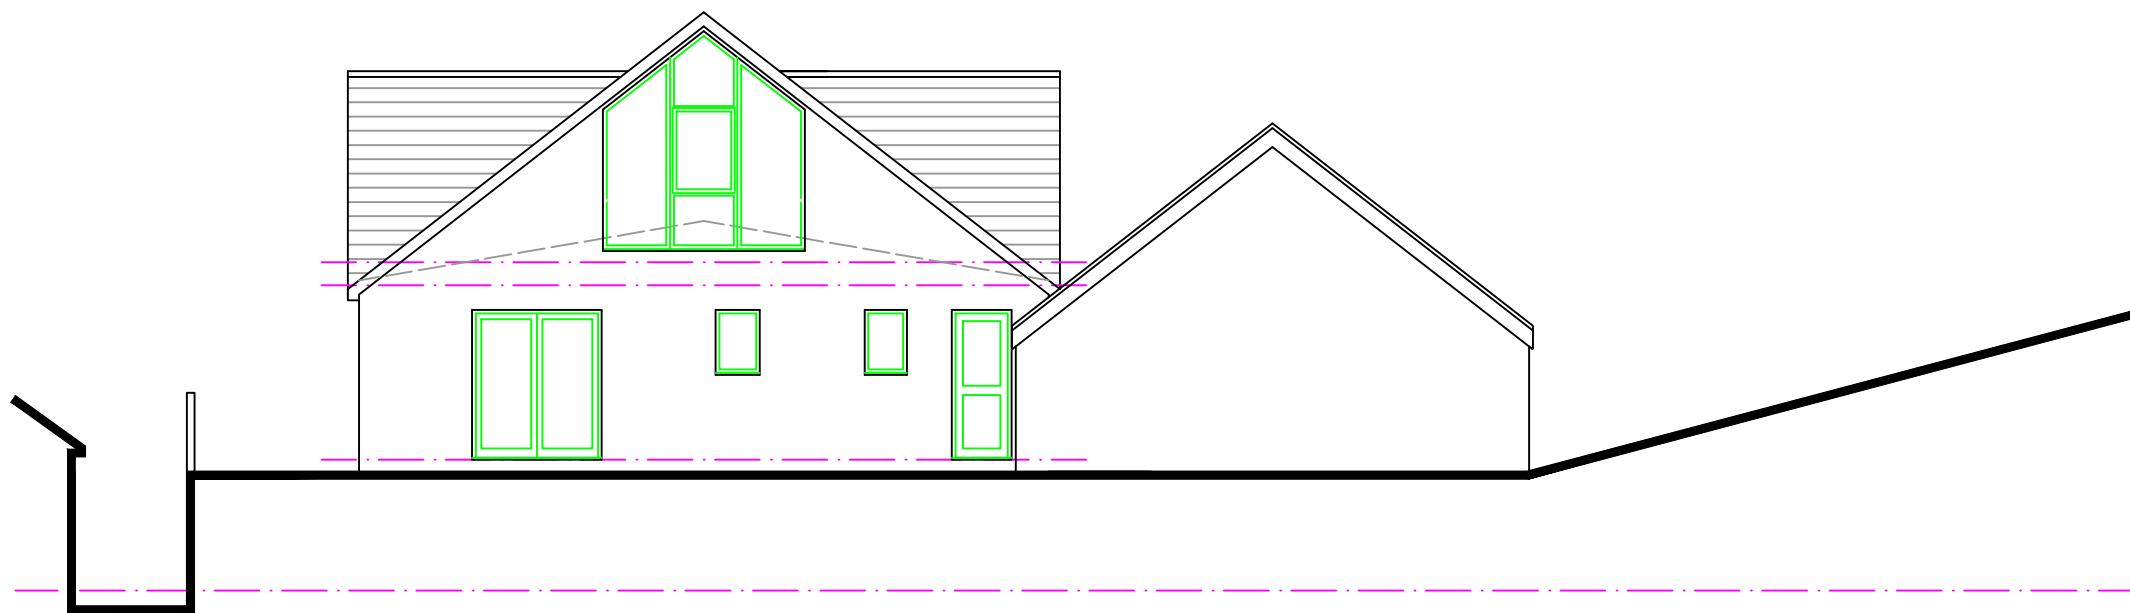

SOUTH-WEST FACING ELEVATION
(REAR ELEVATION) - SCALE 1:100

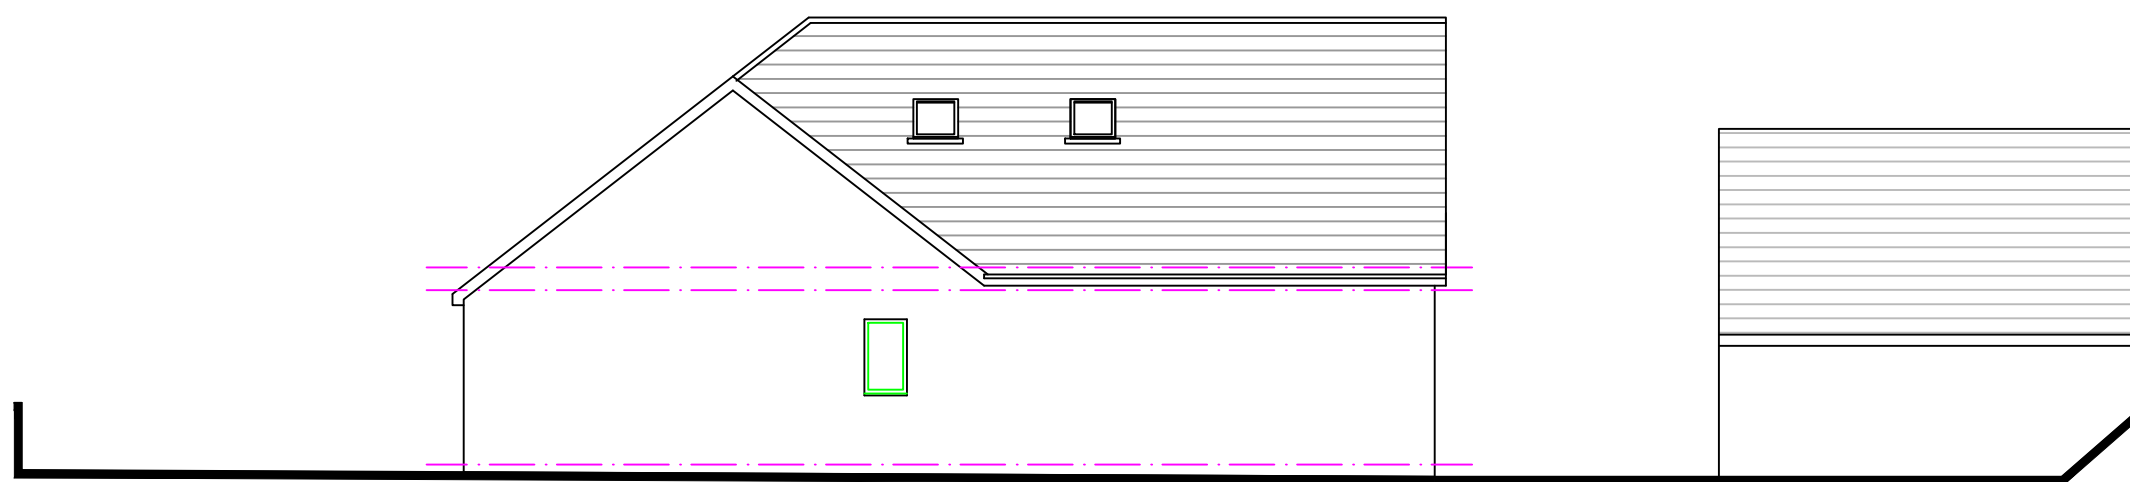

NORTH-WEST FACING ELEVATION
(REAR ELEVATION) - SCALE 1:100



THIS DRAWING MUST NOT BE SCALED.
ALL SETTING OUT, DIMENSIONS AND LEVELS
MUST BE CHECKED ON SITE AND ANY
DISCREPANCIES NOTIFIED TO TECH-DESIGN.
ALL FIXINGS AND WEATHERINGS MUST BE
CHECKED ON SITE.
ANY DEVIATION TO BE REPORTED TO
TECH-DESIGN IMMEDIATELY. CONSTRUCTED
TO PART K.
COPYRIGHT OF TECH-DESIGN

REVISION	DATE	COMMENTS
A	23-03-30	GARAGE ROOF ADDED TO FIRST FLOOR & ROOF PLAN. NORTH ARROW ADDED TO ORDINANCE SURVEY PLAN

Drawing Title	EXISTING PLANS, ELVATIONS & O.S. PLAN	Drawing No.	SV 01 A
Job Title	MR & MRS PEARCE REDROOFS, MEASTEG ROAD, SA13 3HS	Date	FEB 2020
Approved		Scale	1:100 @ A1
		Drawn	NL
		Job No.	1286