


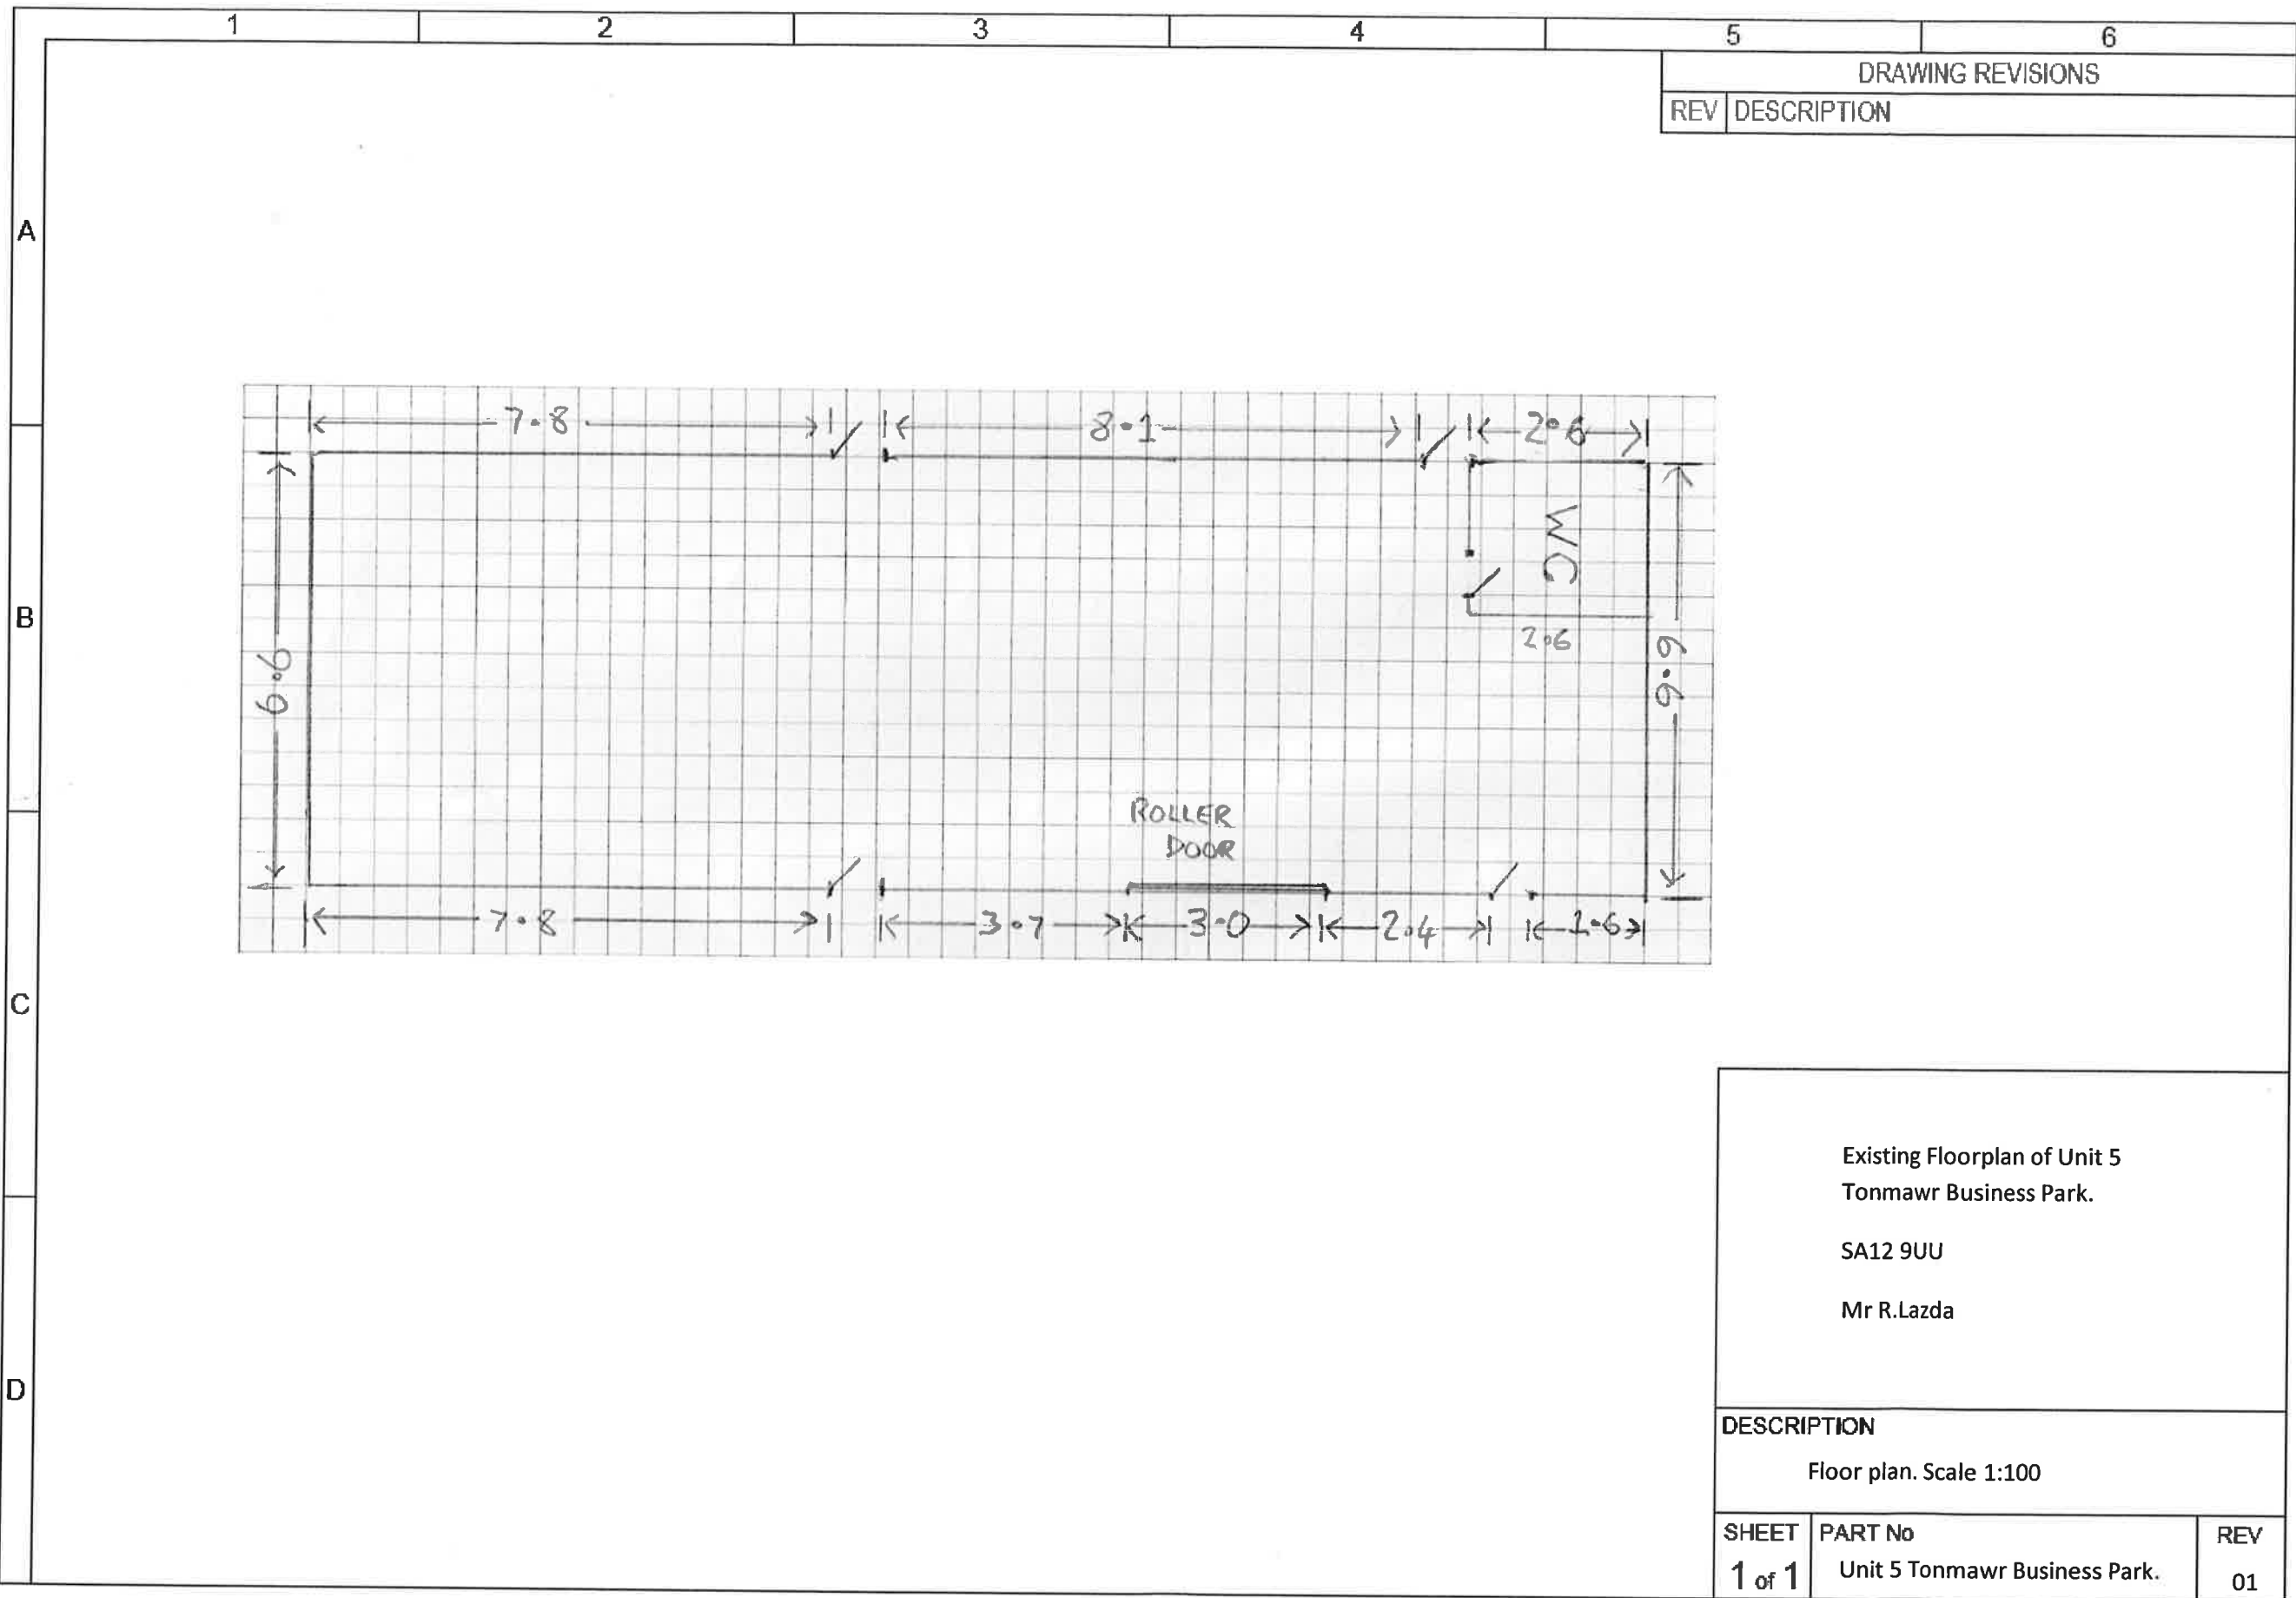

Existing Floorplan of Unit 5
Tonmawr Business Park.

SA12 9UU

Mr R.Lazda

DESCRIPTION

Floor plan. Scale 1:100

SHEET	PART No	REV
1 of 1	Unit 5 Tonmawr Business Park.	01