




Front Elevation

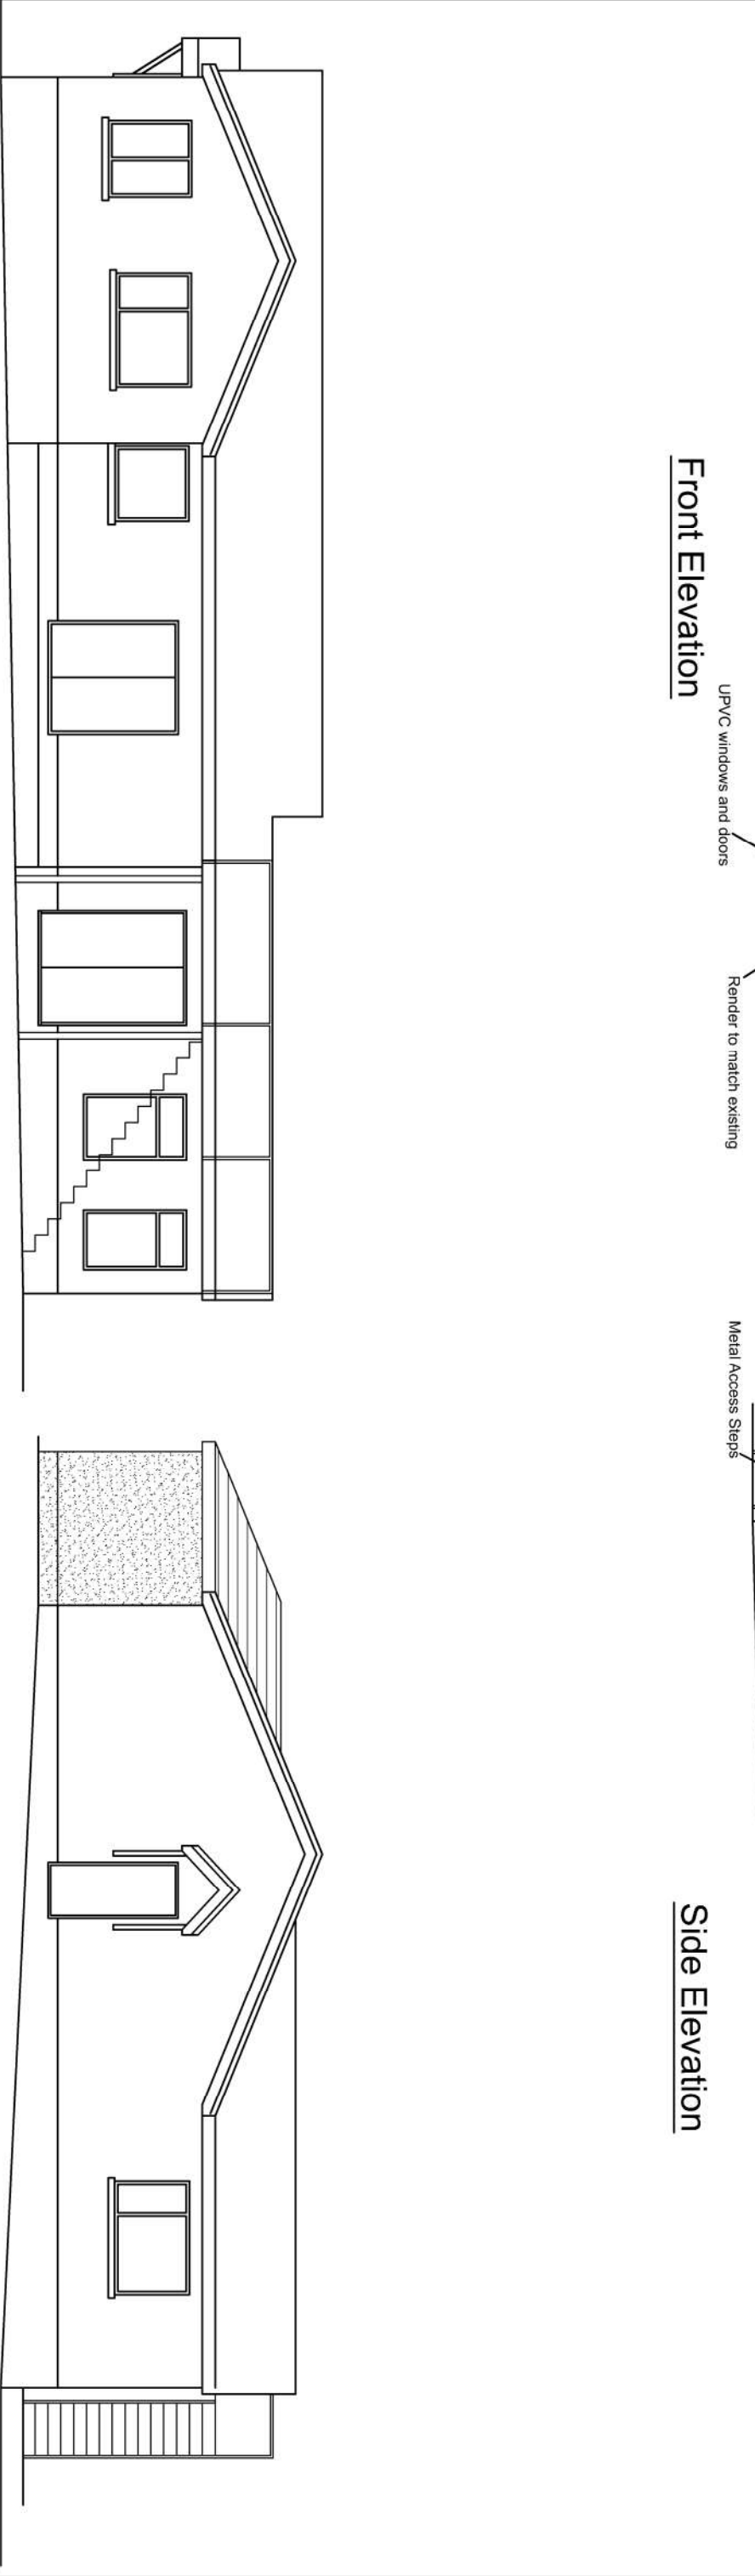

Side Elevation

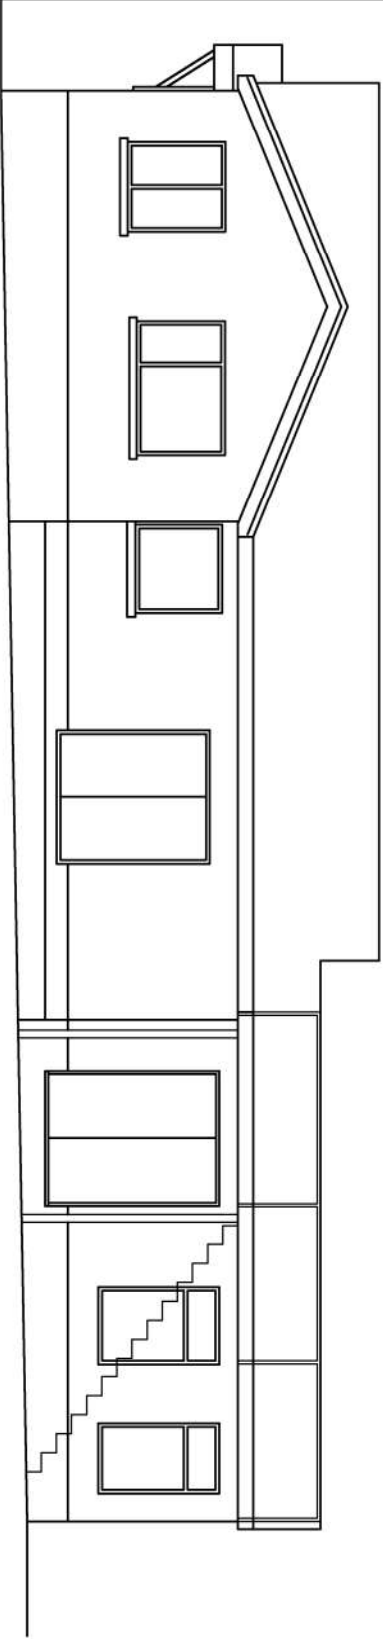

Rear Elevation

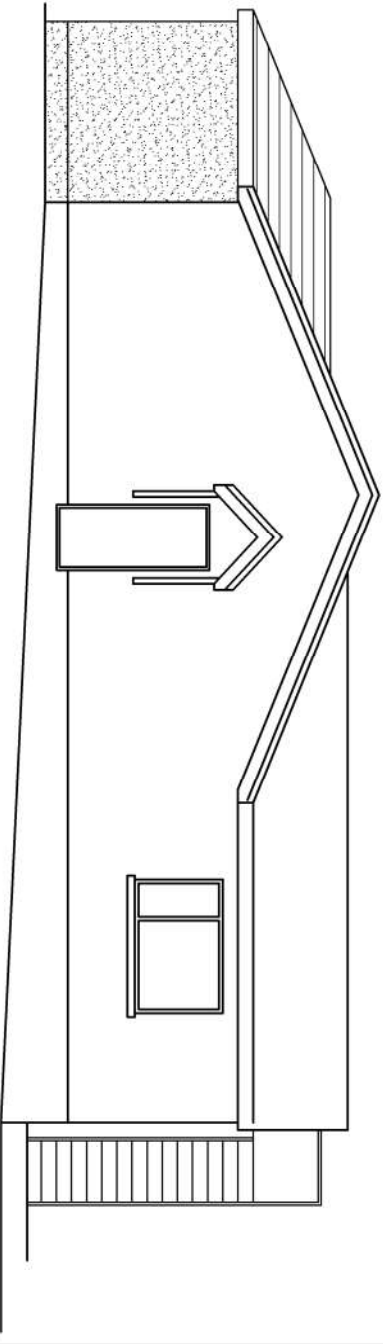

End Elevation

Planning Drawing

CLIENT	JOB TITLE	DRWG. TITLE
Mrs E Evans The Oaks Glyncastle Resolven	Alterations to The Oaks	Proposed Elevations
DATE: March 2020	SCALE: 1:100	DRWG. NO. 20.02.04
	A3	REV. 02
		PURPOSE: Planning



This drawing is copyright ©
NOTE: All dimensions to be checked on
site and not scaled from the drawing.