



Superseded

CURRENT SITE PLAN AT SCALE 1:100

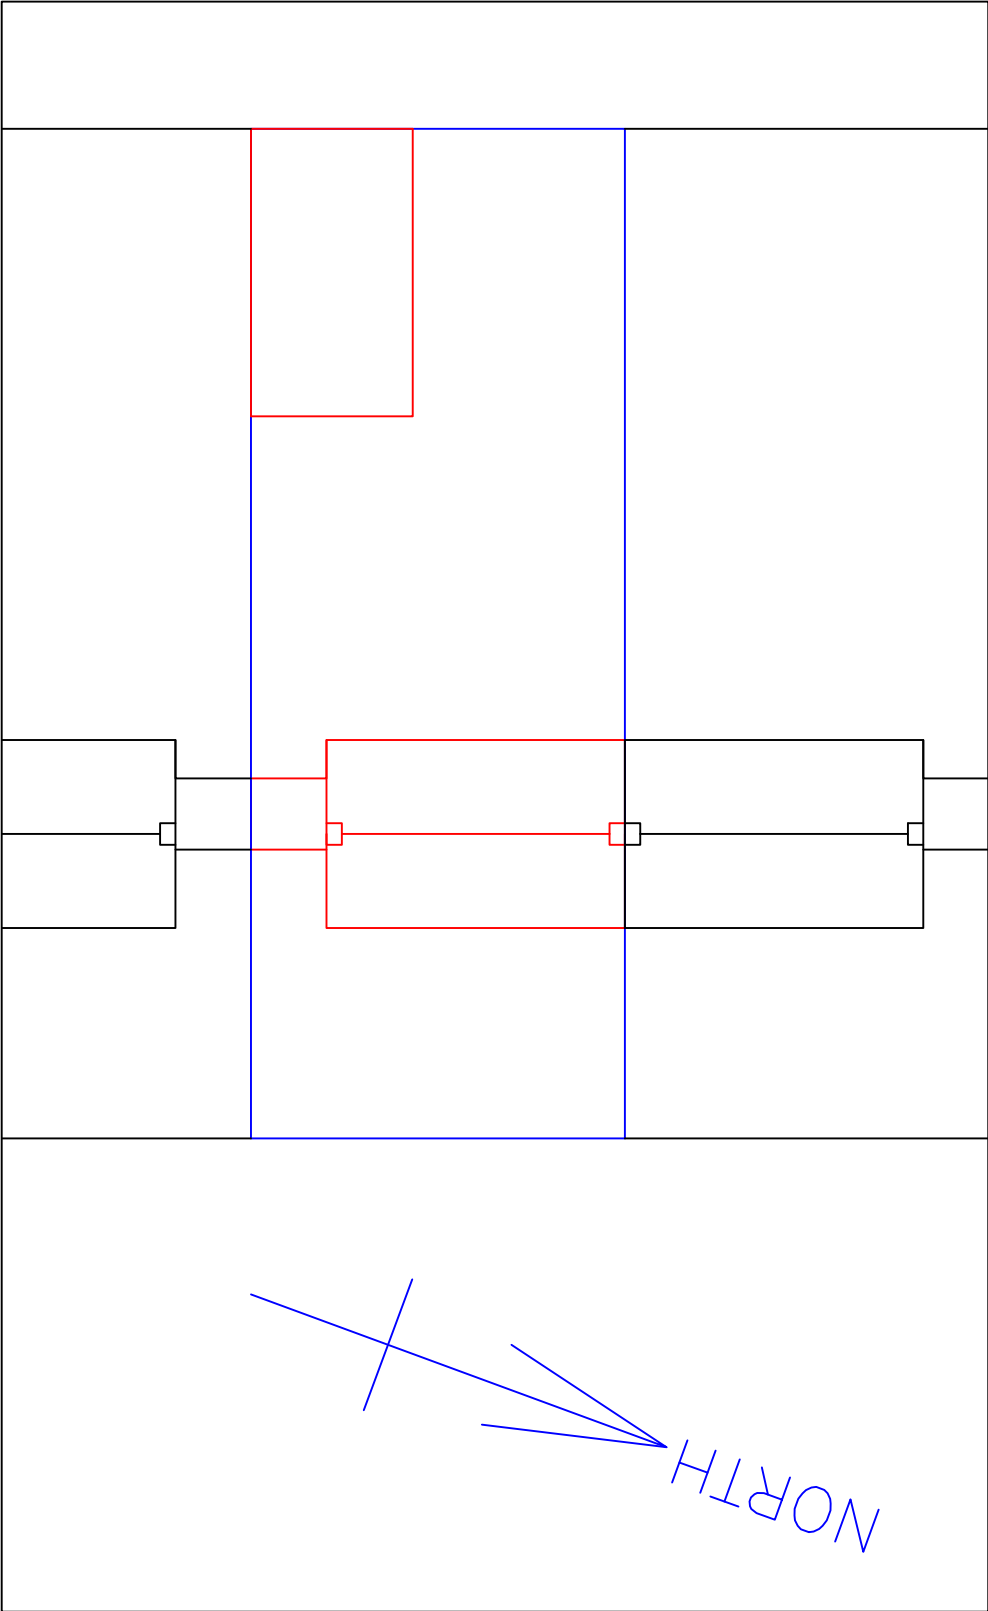

PROPOSED EXTENSION SHOWN ON
SITE PLAN AT SCALE 1:100


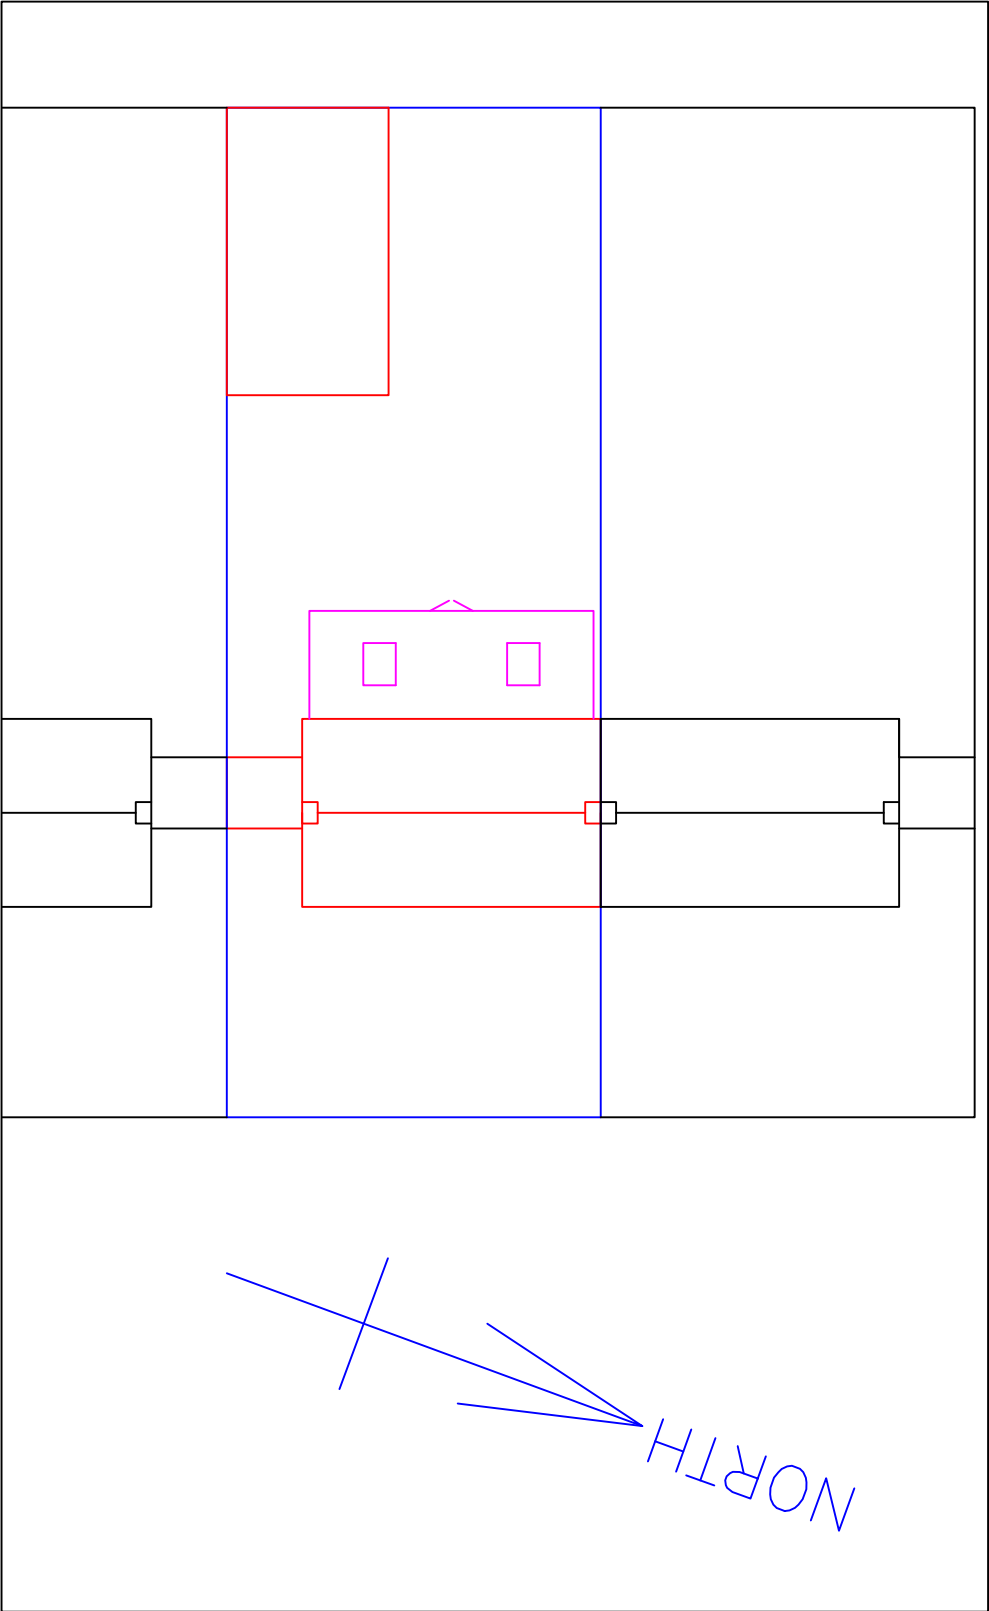


Project Name and Address		Project		Scale	
MARK TAYLOR 81 SANDOWN ROAD REAR EXTENSION DRAFT DRAWINGS		Q2020/0035		1:100	
Form Name and Address		Date		Sheet	
		23.03.2020		1	



No.	Revision/Issue	Date

ANY COMMENTS
CAN YOU PLEASE
CONTACT ME ON
07806753593

General Notes

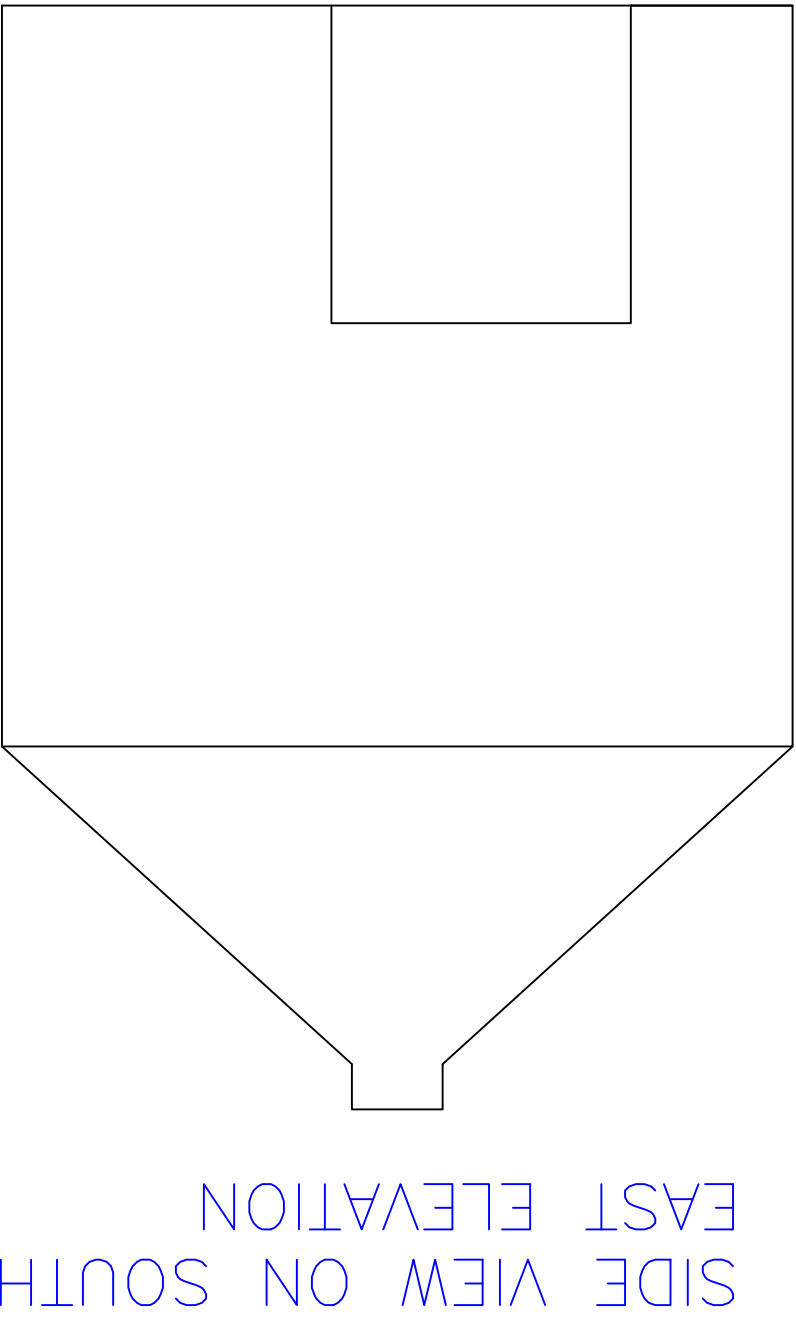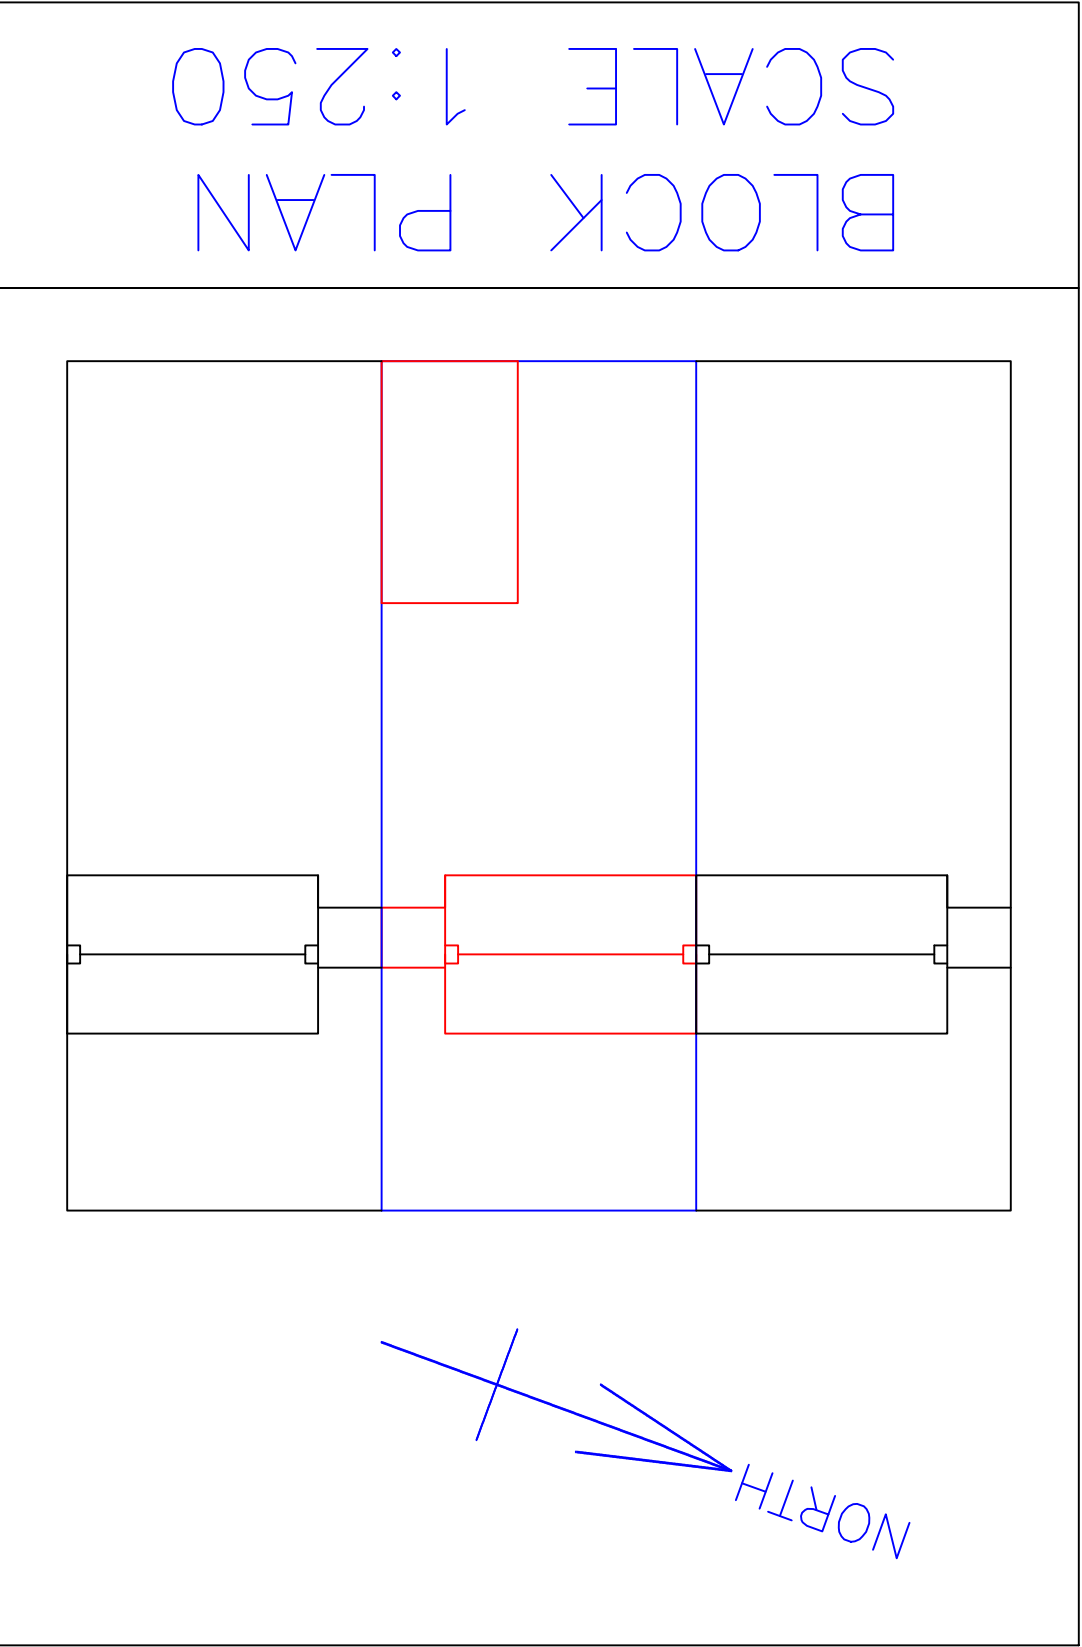

CURRENT BUILD 81 SANDOWN
ROAD, SA12 6PT SCALE 1:50

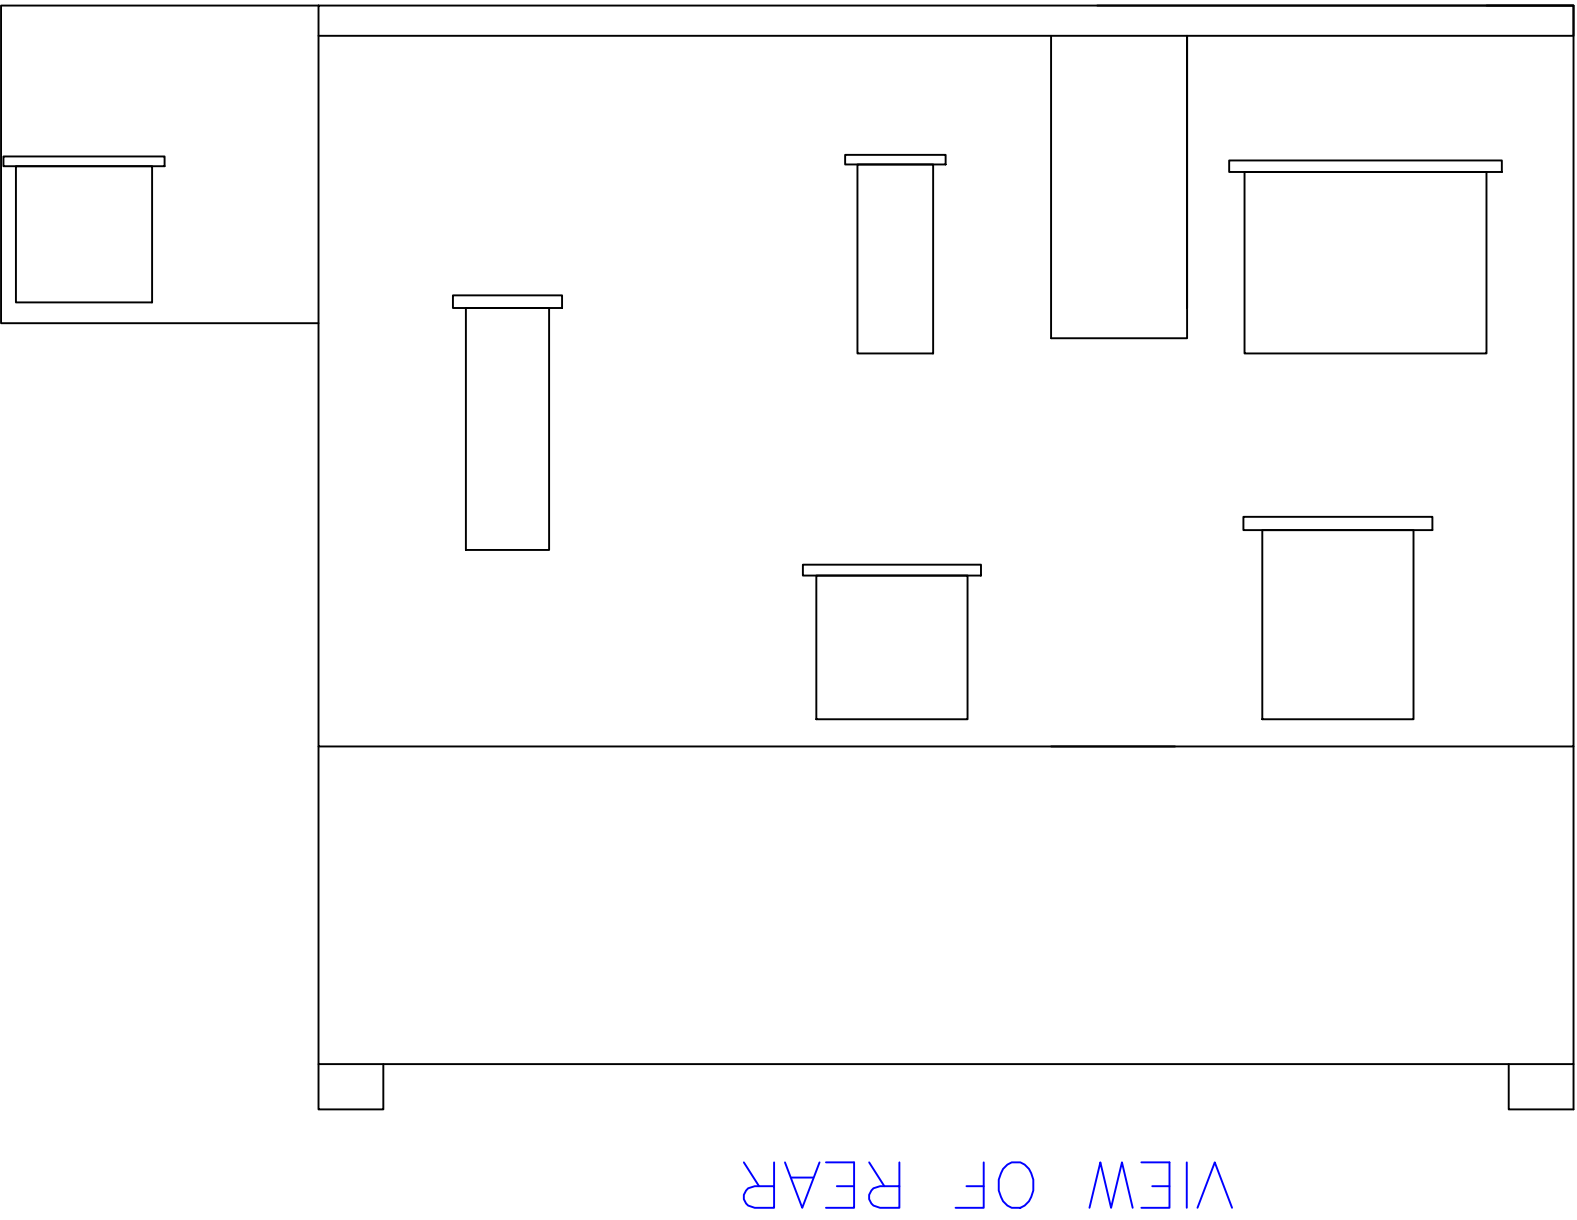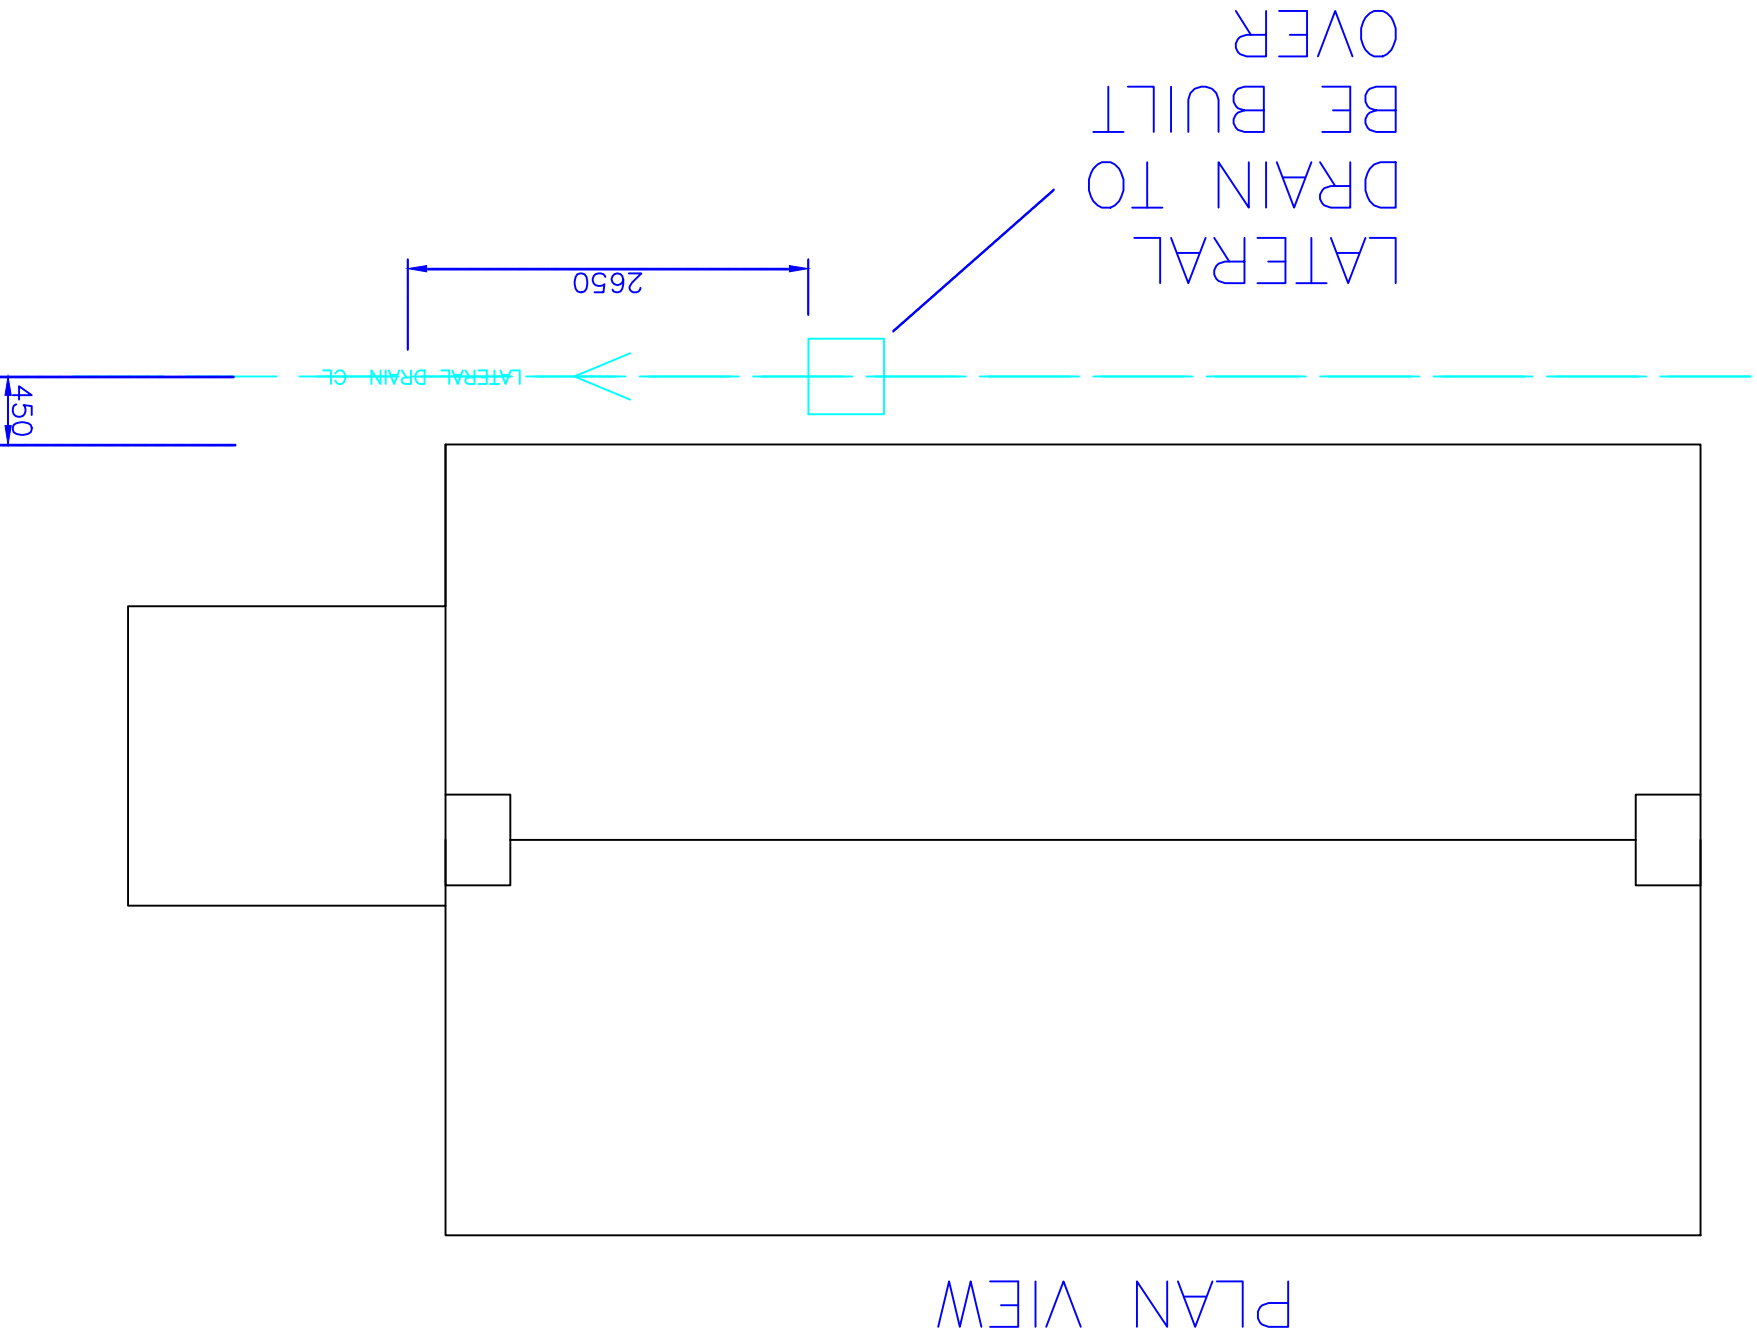

Project	Q2020/0035
Date	23.03.2020
Scale	1:50
Sheet	1

MARK TAYLOR
81 SANDOWN ROAD
REAR EXTENSION
DRAFT DRAWINGS

Firm Name and Address

No.	Revision/Issue	Date


ANY COMMENTS
CAN YOU PLEASE
CONTACT ME ON
07806753593

General Notes

PROPOSED EXTENSION SHOWN (RED)


PROPOSED BUILD IS TIMBER FRAME WITH BRICK FINISH
ROOF TO BE SAME FINISH AS CURRENT BUILD
ALL UPVC WINDOWS TO BE WHITE AS PER CURRENT BUILD

SIDE VIEW ON SOUTH EAST ELEVATION

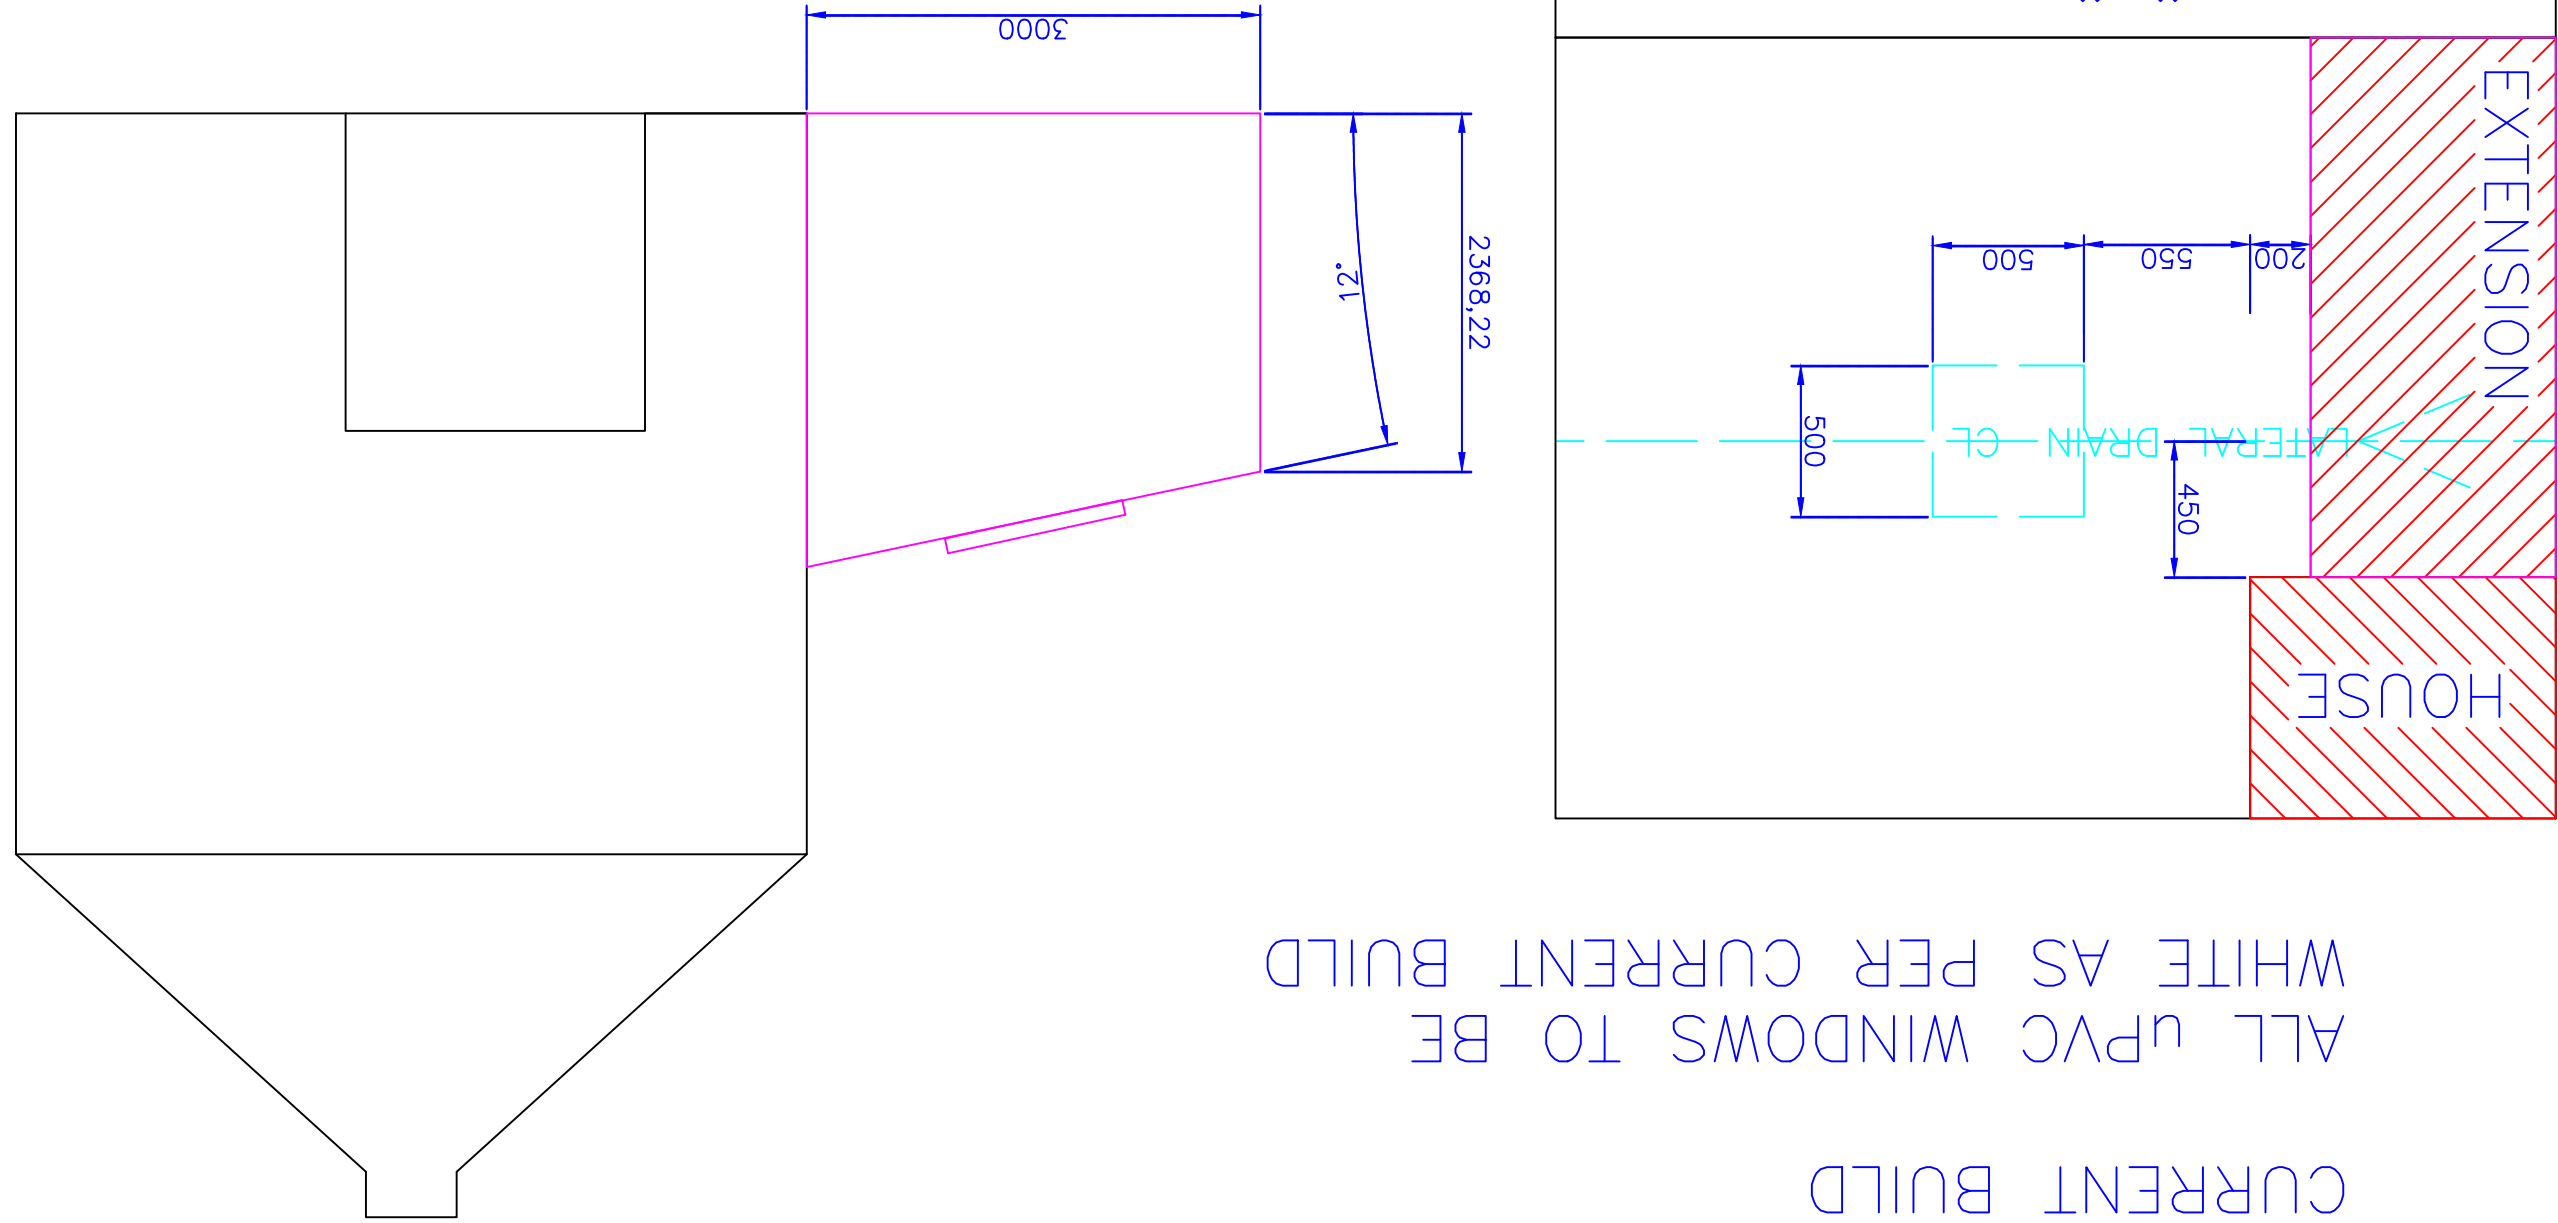


DETAIL "A" SHOWING MANHOLE POSITION 1:25

LIVING KITCHEN DINER / LIVING AREA SCALE 1:50

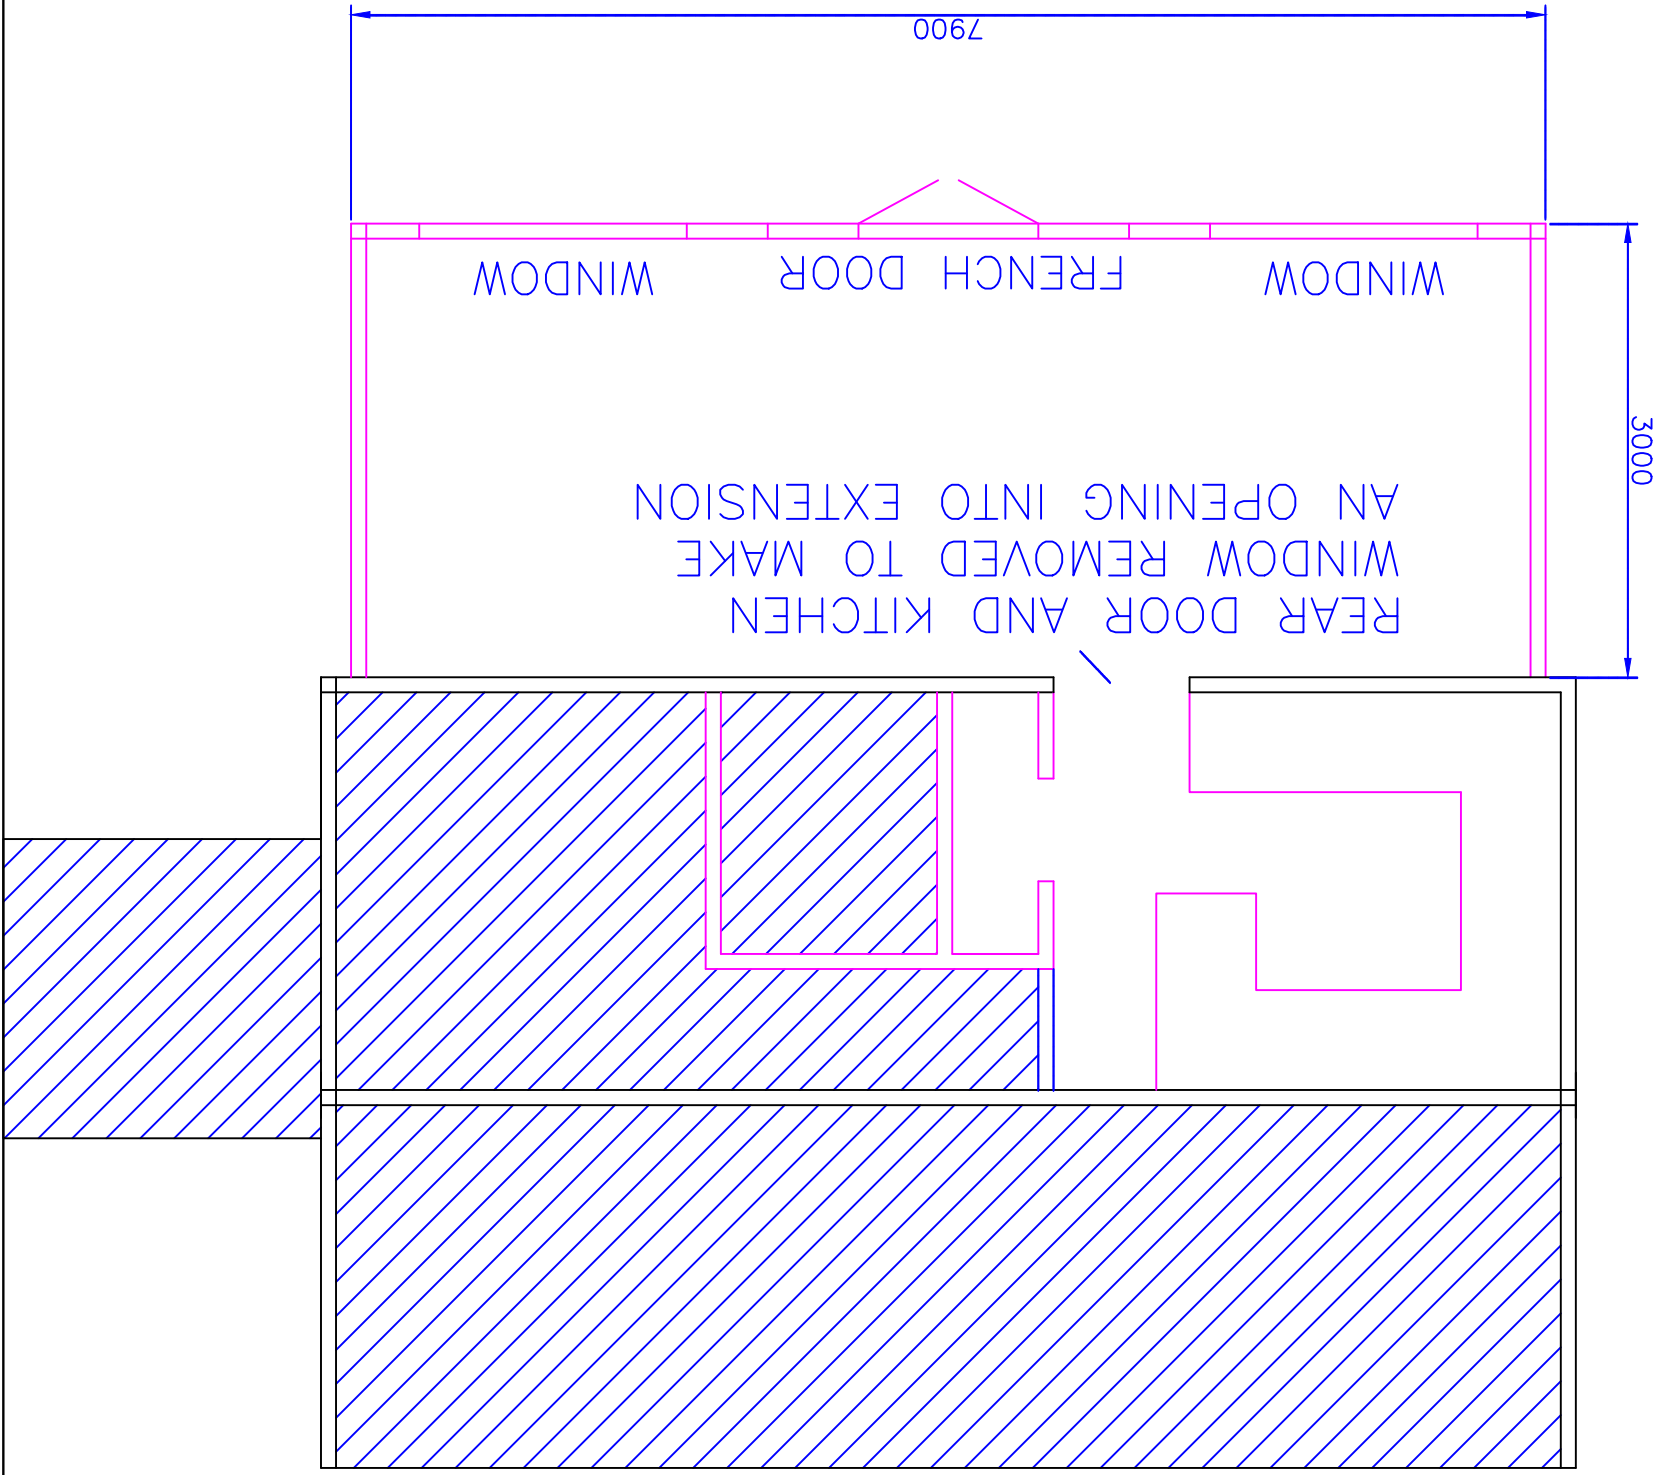


BLOCK PLAN SCALE 1:250

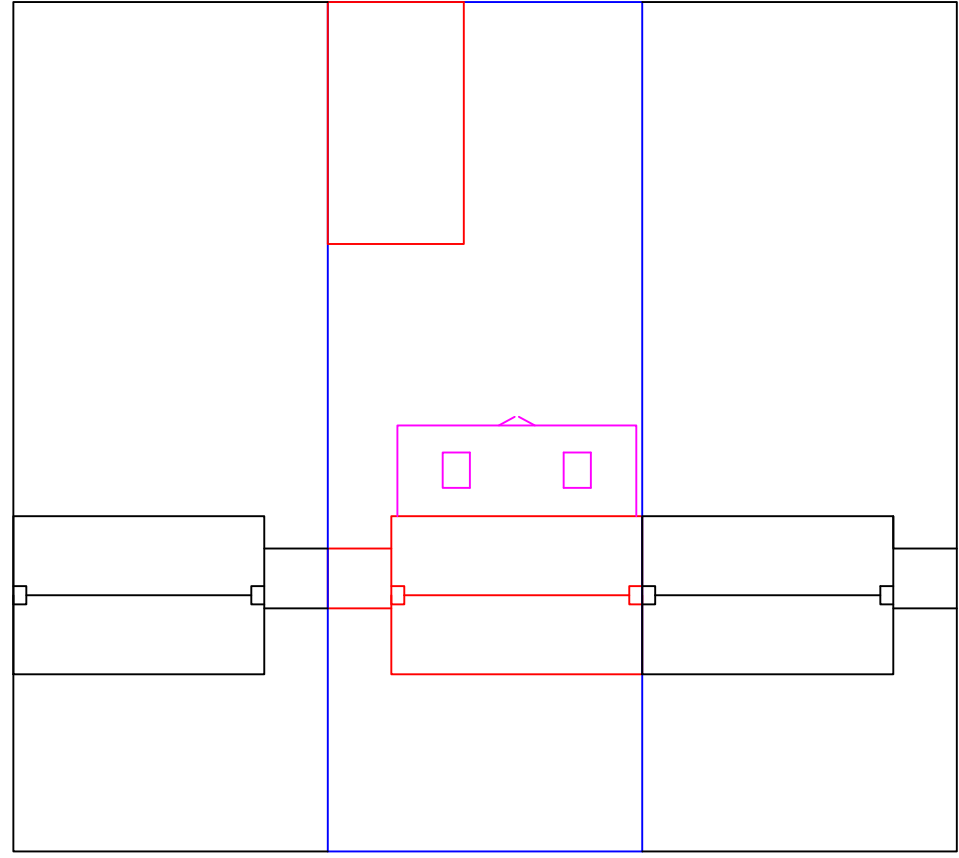


PROPOSED EXTENSION SCALE 1:50

VIEW OF REAR

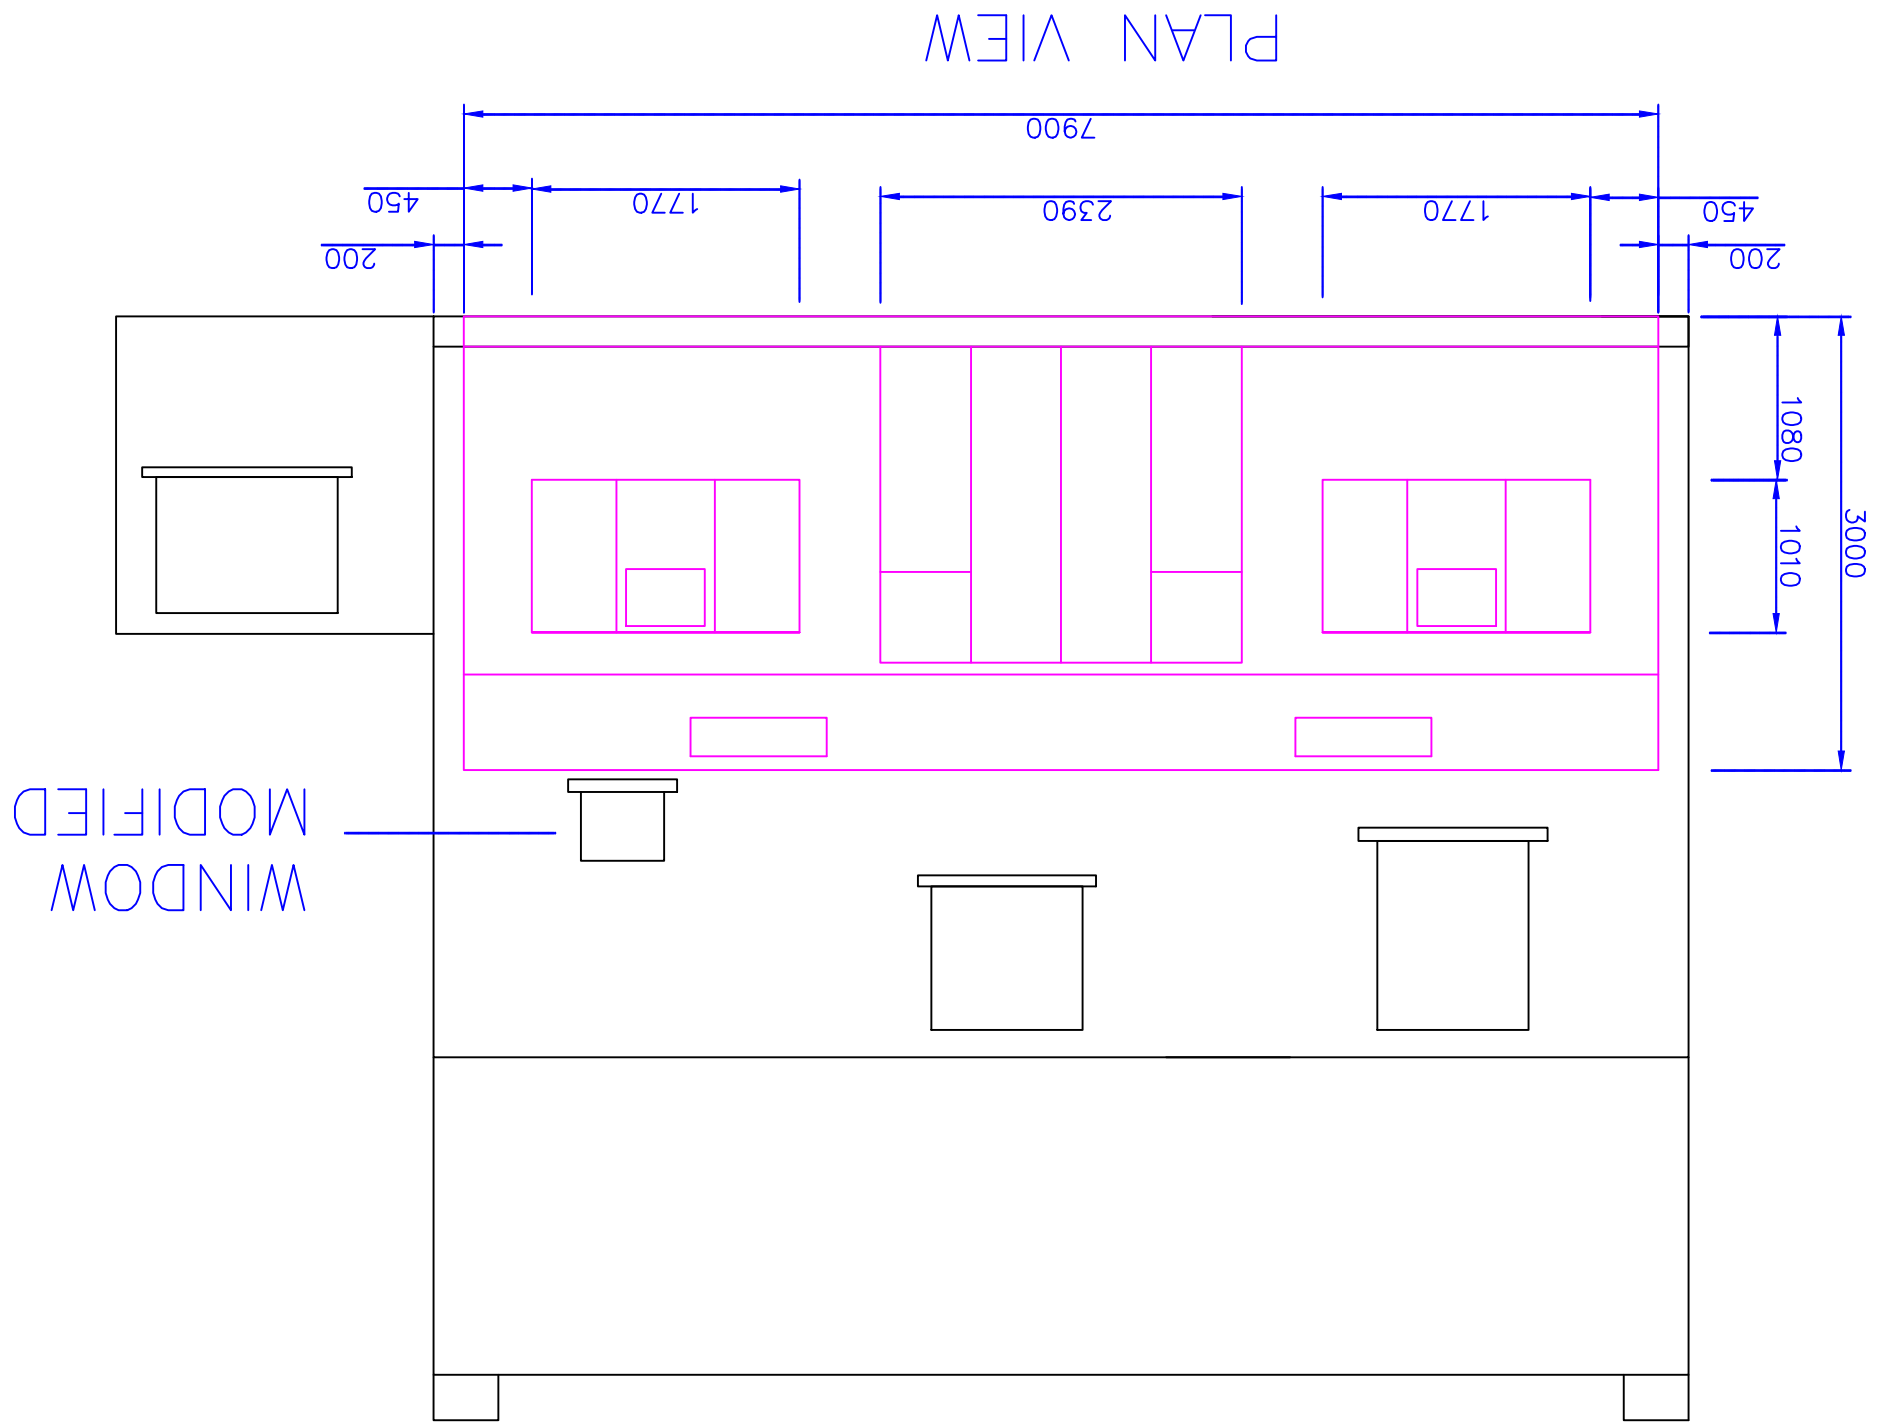

MODIFIED WINDOW

LATERAL DRAIN SHOWN RE-LOCATED SEE DETAIL "A"

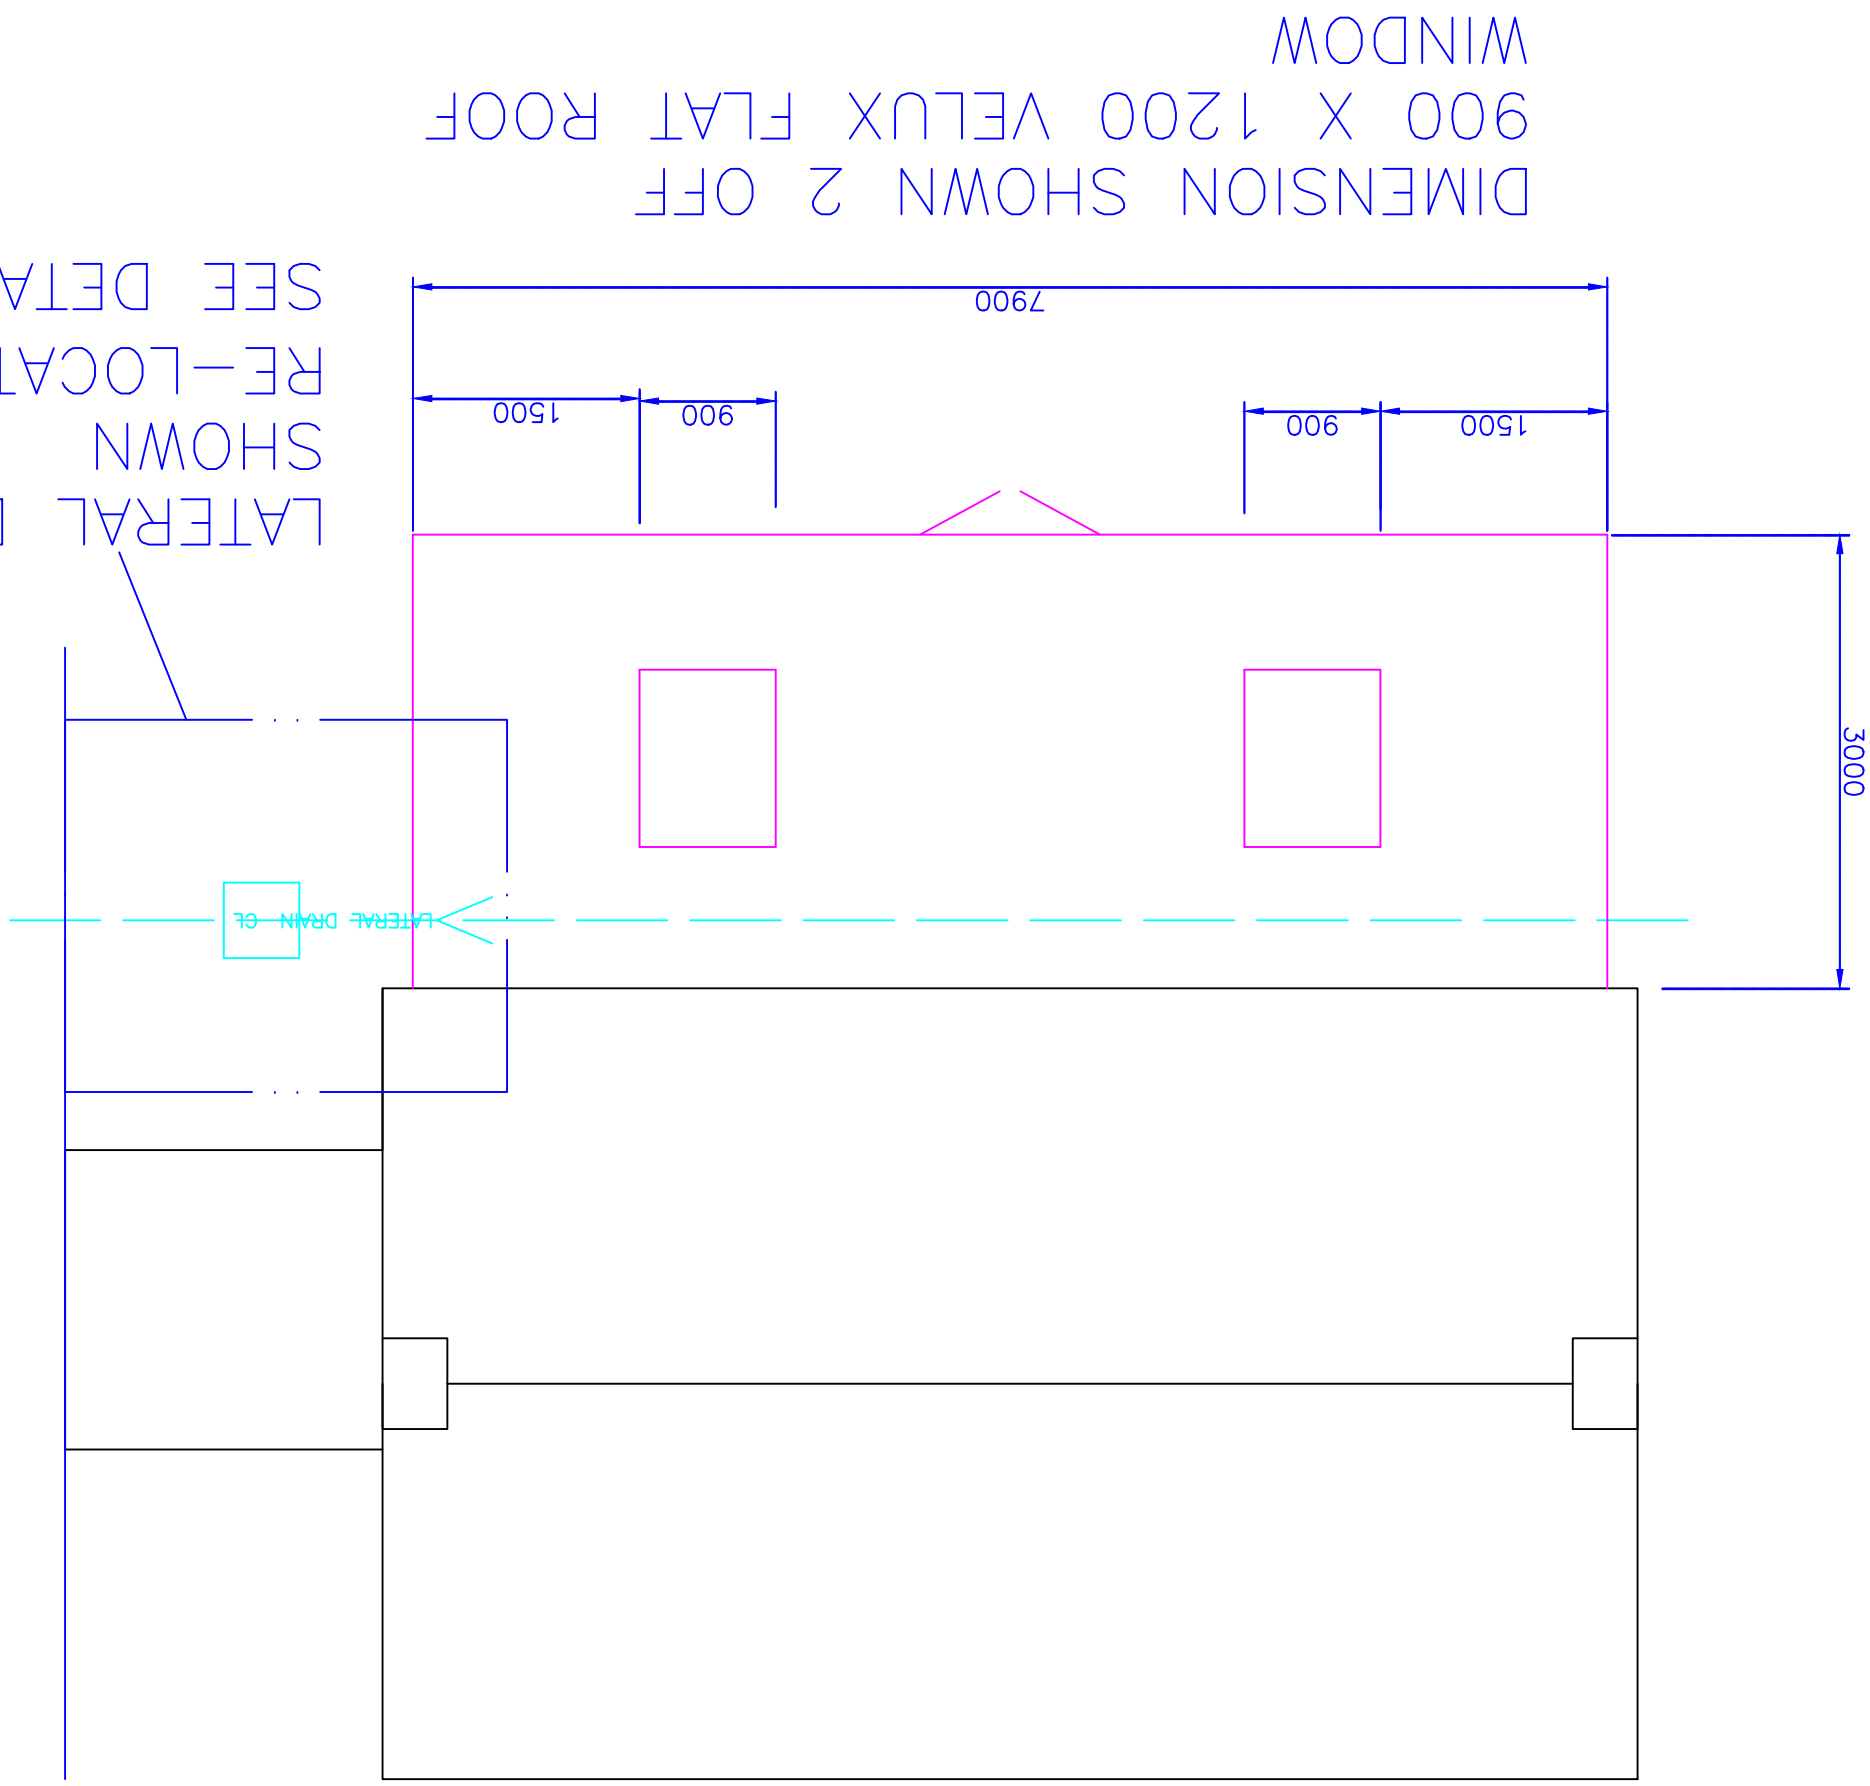

ANY COMMENTS
CAN YOU PLEASE
CONTACT ME ON
07806753593

No.	Revision/Issue	Date

Firm Name and Address

81 SANDOWN ROAD
PORT TALBOT
PROPOSED REAR
EXTENSION

Project	Q2020/0035
Date	23.03.2020
Scale	1:50

##

General Notes