




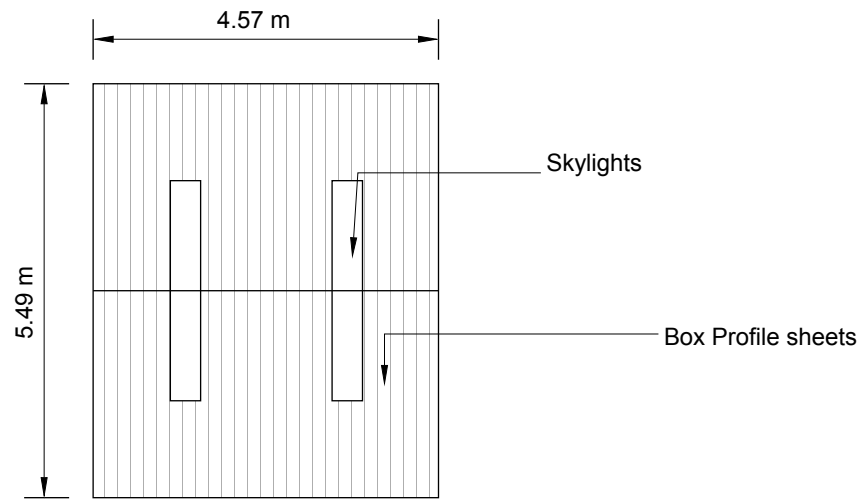

PLAN

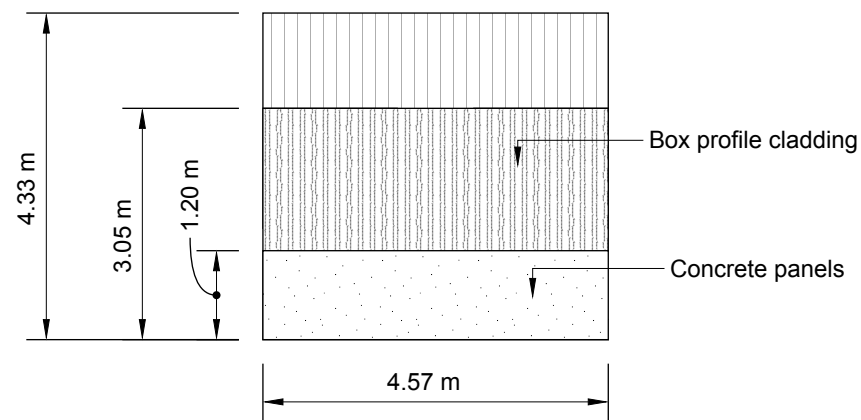

NORTH ELEVATION

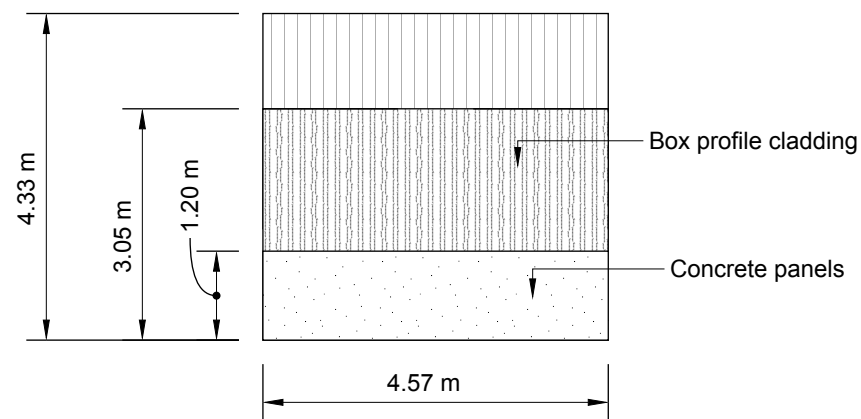


SOUTH ELEVATION


Proposed Agricultural building
(feed storage)

Cae Cwm Dyffryn

Scale 1:100 @A3

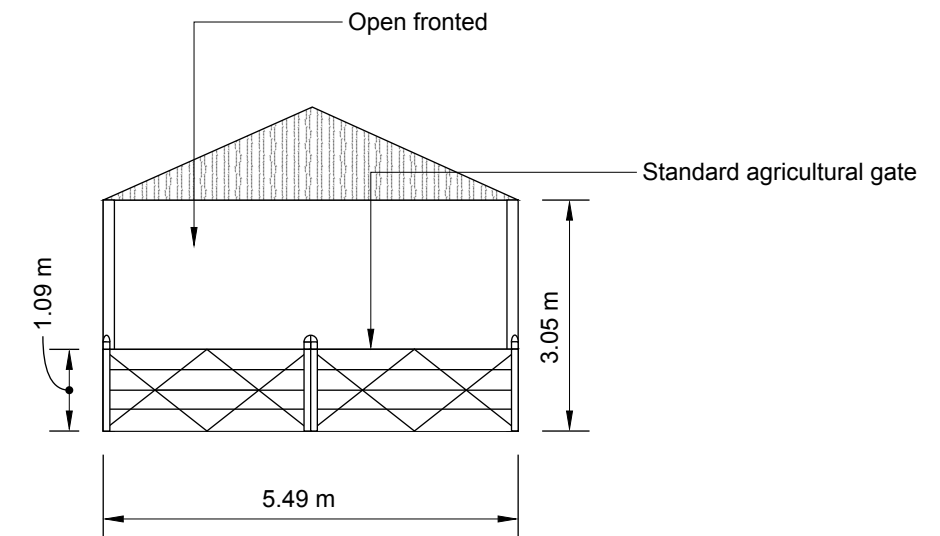

WEST ELEVATION

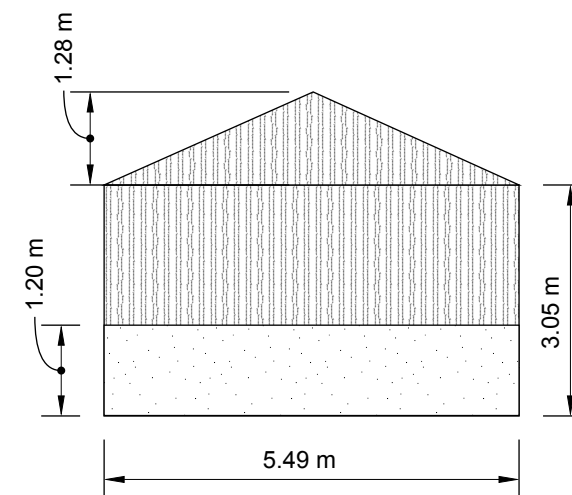

EAST ELEVATION

AGENT
M E Williams
Chartered Surveyors
Newlands Farm
Water Street
Margam
SA13 2PB

CLIENT
Chris & Nadine Phillips
Cae Cwm Dyffryn
Bryn Goytre road
Bryn
Port Talbot
SA13 2SH

PROJECT
Proposed
Agricultural building
(feed storage)
PROJECT NO.
PHI001/09/002

ISSUE
01/03/2020
DRAWN BY
Morgan Williams