



CURRENT BUILD 81 SANDOWN
ROAD, SA12 6PT SCALE 1:50


SIDE VIEW ON SOUTH
EAST ELEVATION

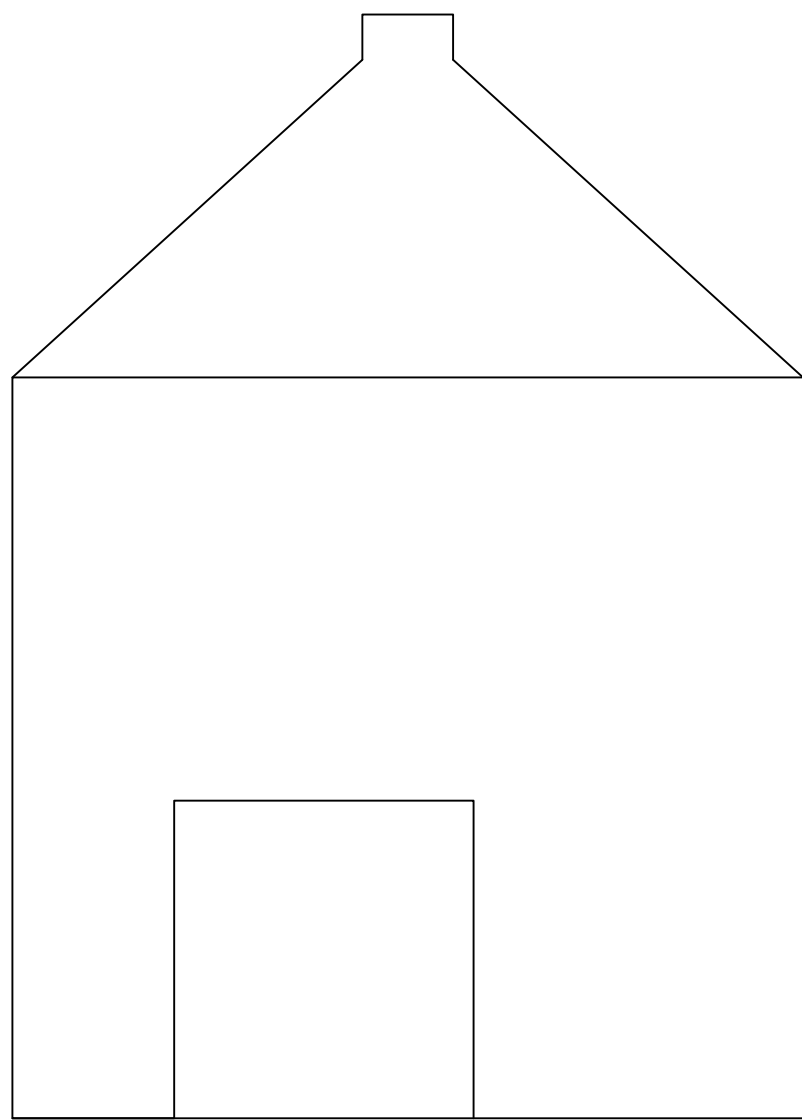


VIEW OF REAR

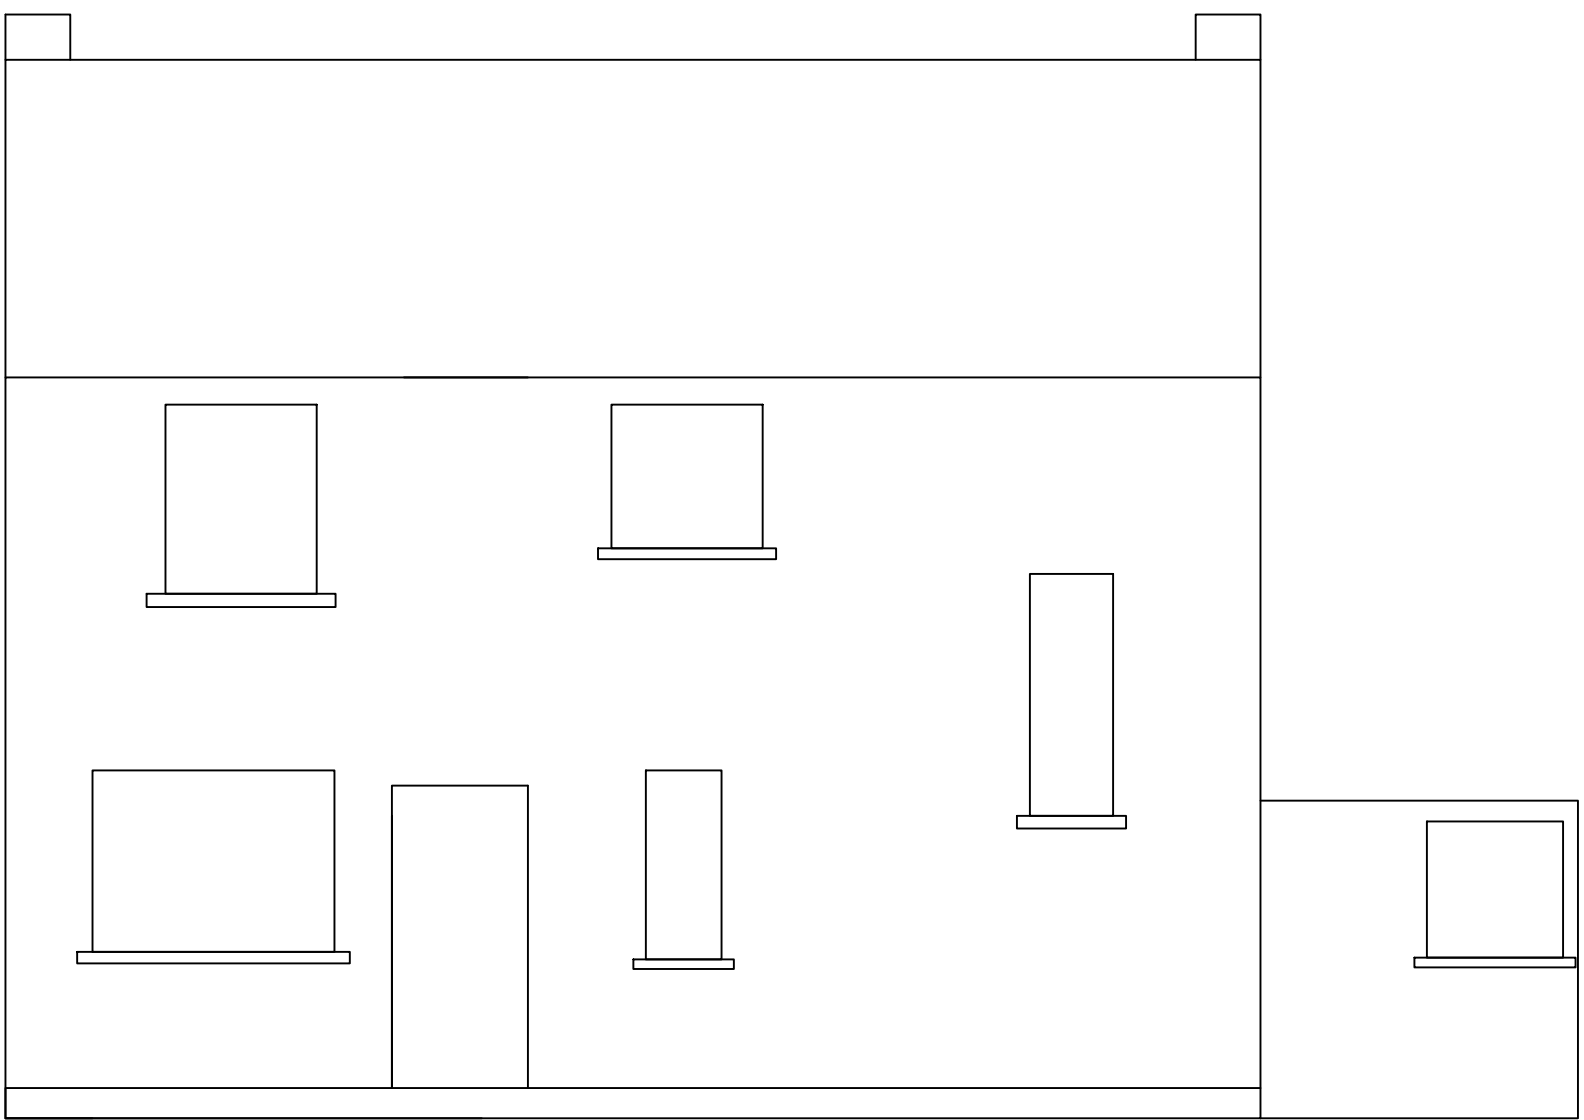

PLAN VIEW

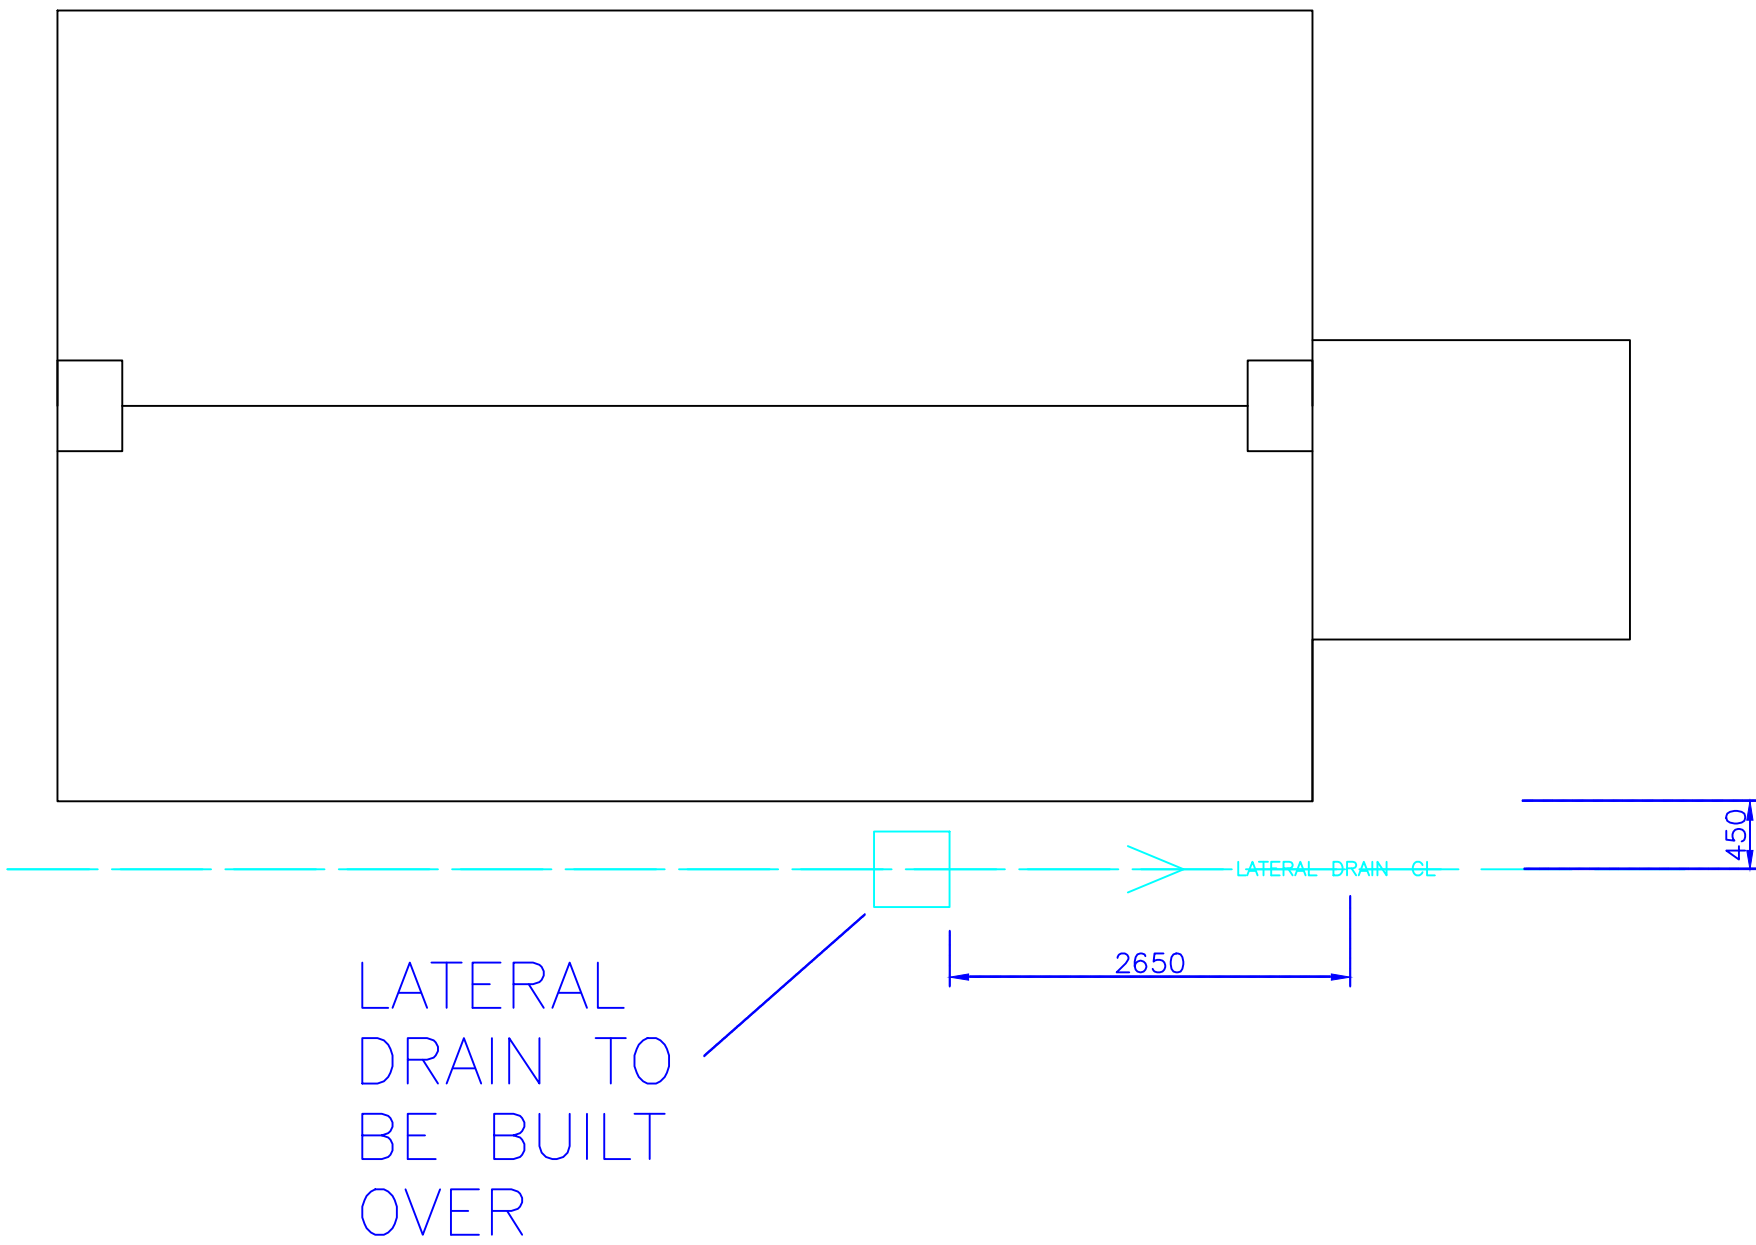

NORTH

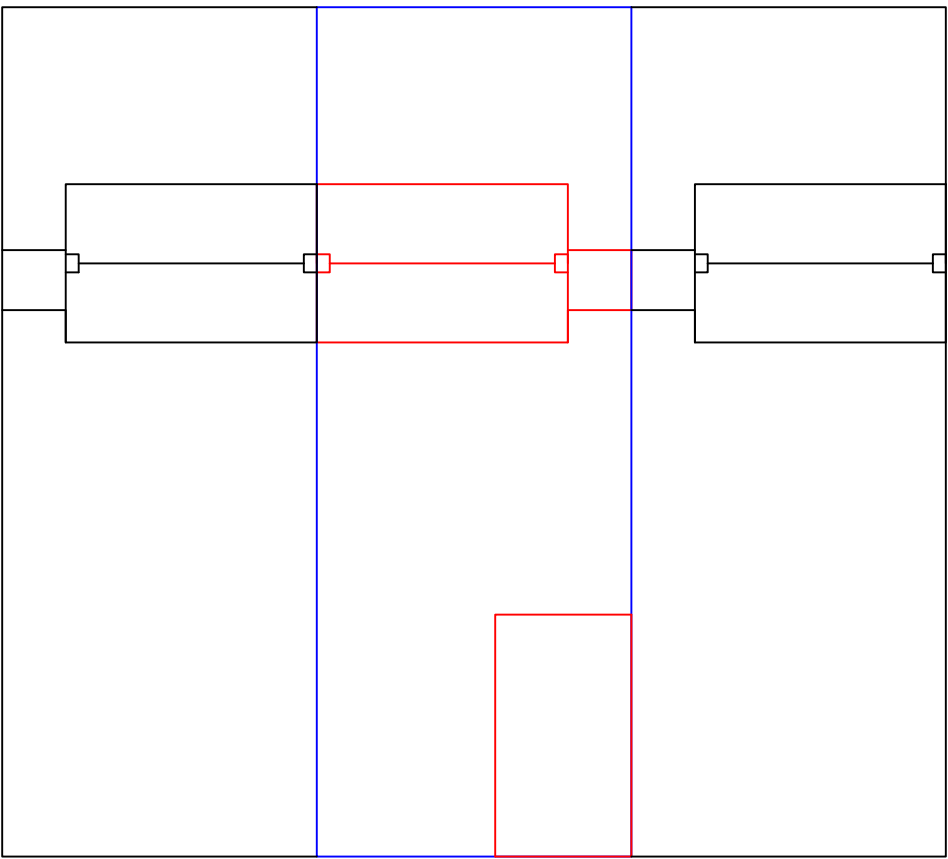

BLOCK PLAN
SCALE 1:250

General Notes

ANY COMMENTS
CAN YOU PLEASE
CONTACT ME ON
07806753593

No.	Revision/Issue	Date

Firm Name and Address

Project Name and Address

MARK TAYLOR
81 SANDOWN ROAD
REAR EXTENSION
DRAFT DRAWINGS

Project

Q2020/0035

Date

25.03.2020

Scale

1:50

Sheet

1