

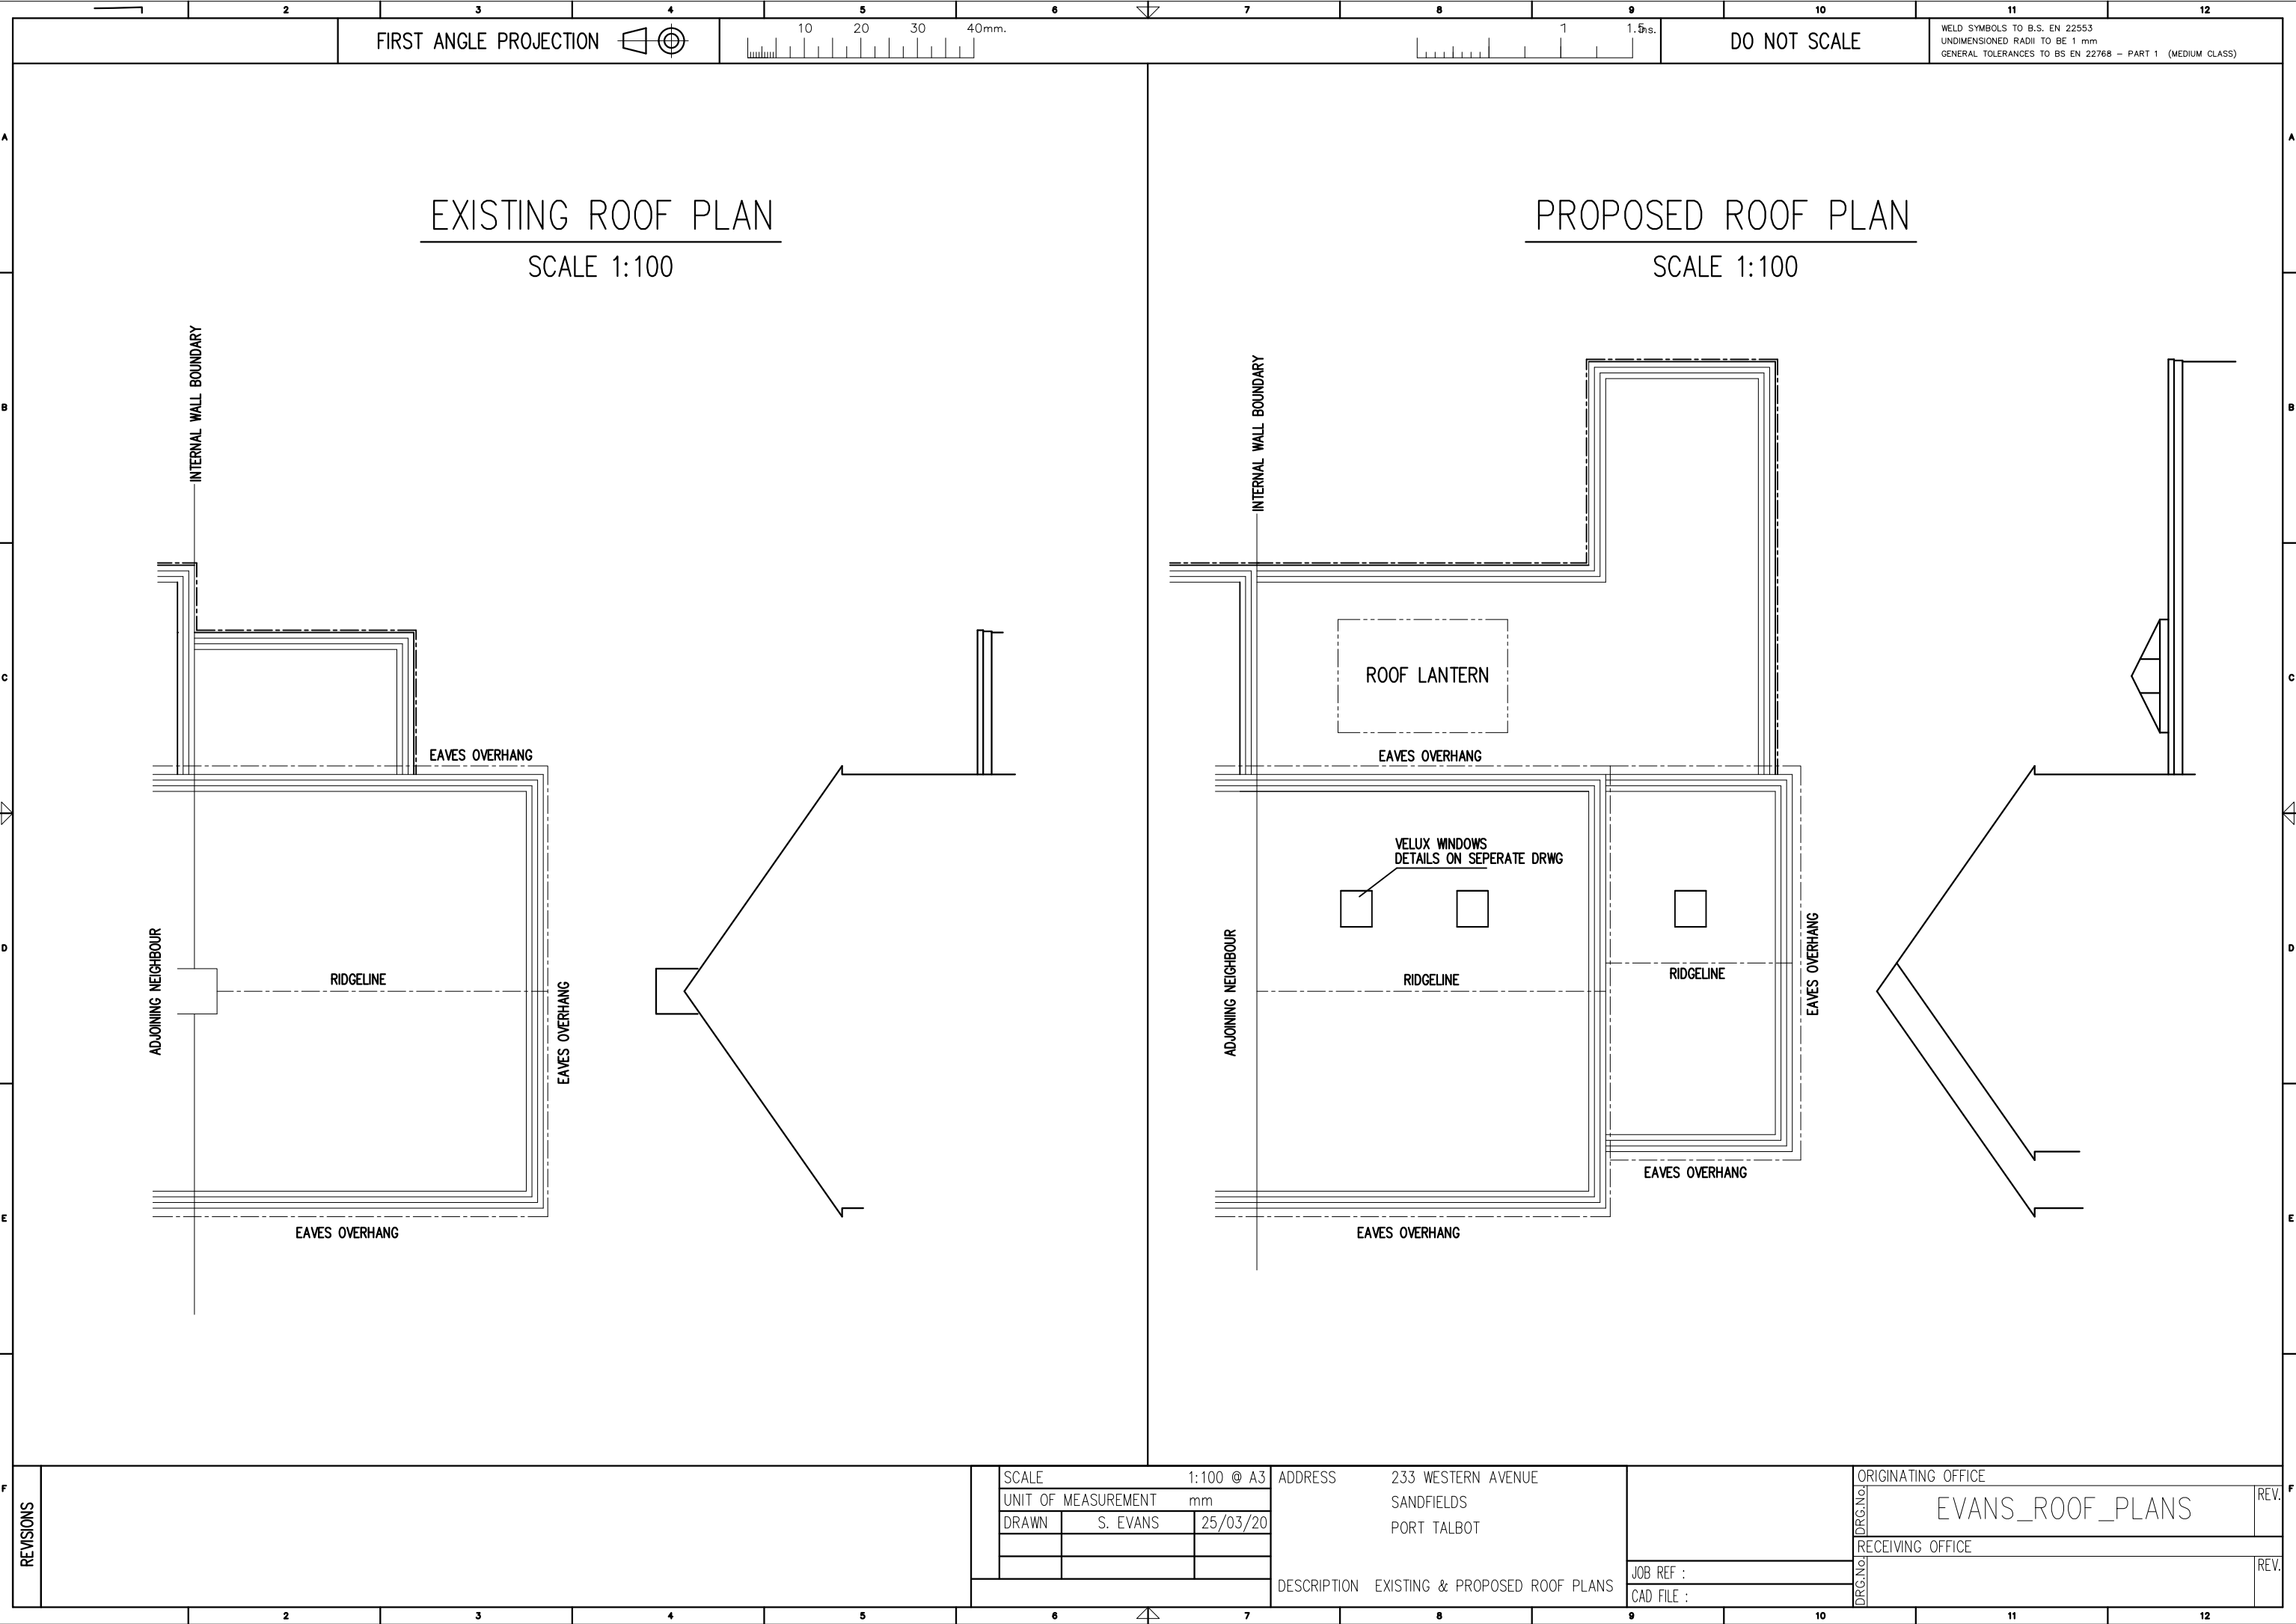


 

FIRST ANGLE PROJECTION

 

DO NOT SCALE

WELD SYMBOLS TO B.S. EN 22553
UNDIMENSIONED RADII TO BE 1 mm
GENERAL TOLERANCES TO BS EN 22768 - PART 1 (MEDIUM CLASS)

EXISTING ROOF PLAN

SCALE 1:100

PROPOSED ROOF PLAN

SCALE 1:100

INTERNAL WALL BOUNDARY

EAVES OVERHANG

RIDGELINE

EAVES OVERHANG

EAVES OVERHANG

INTERNAL WALL BOUNDARY

ROOF LANTERN

EAVES OVERHANG

VELUX WINDOWS
DETAILS ON SEPERATE DRWG

RIDGELINE

EAVES OVERHANG

EAVES OVERHANG

EAVES OVERHANG

REVISIONS

SCALE	1:100 @ A3
UNIT OF MEASUREMENT	mm
DRAWN	S. EVANS
DATE	25/03/20

ADDRESS 233 WESTERN AVENUE
SANDFIELDS
PORT TALBOT

DESCRIPTION EXISTING & PROPOSED ROOF PLANS

ORIGINATING OFFICE

EVANS_ROOF_PLANS

RECEIVING OFFICE

JOB REF :

CAD FILE :