



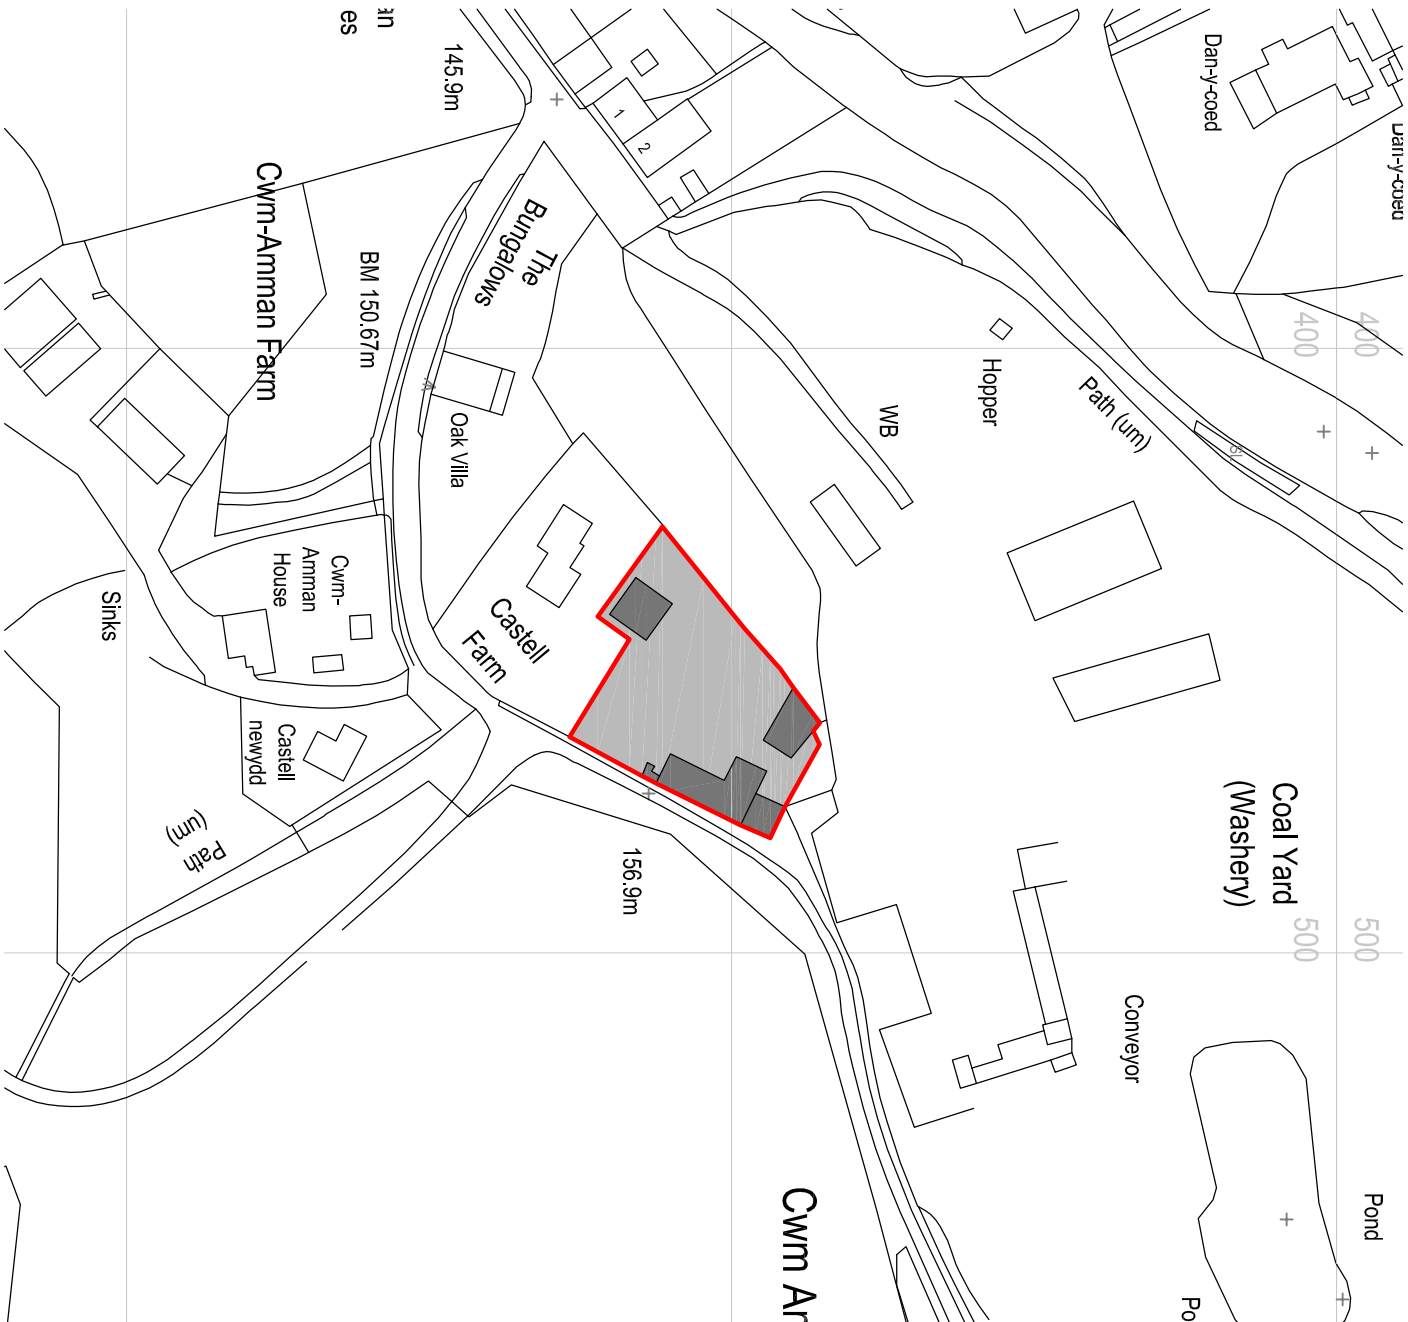


Reproduced from an Ordnance Survey map with the permission of the
Controller of Her Majesty's Stationary Office.
©Crown Copyright. All rights reserved.

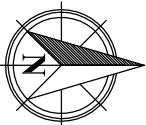

SITE LOCATION PLAN
Scale 1:1250



Reproduced from an Ordnance Survey map with the permission of the
Controller of Her Majesty's Stationary Office.
©Crown Copyright. All rights reserved.

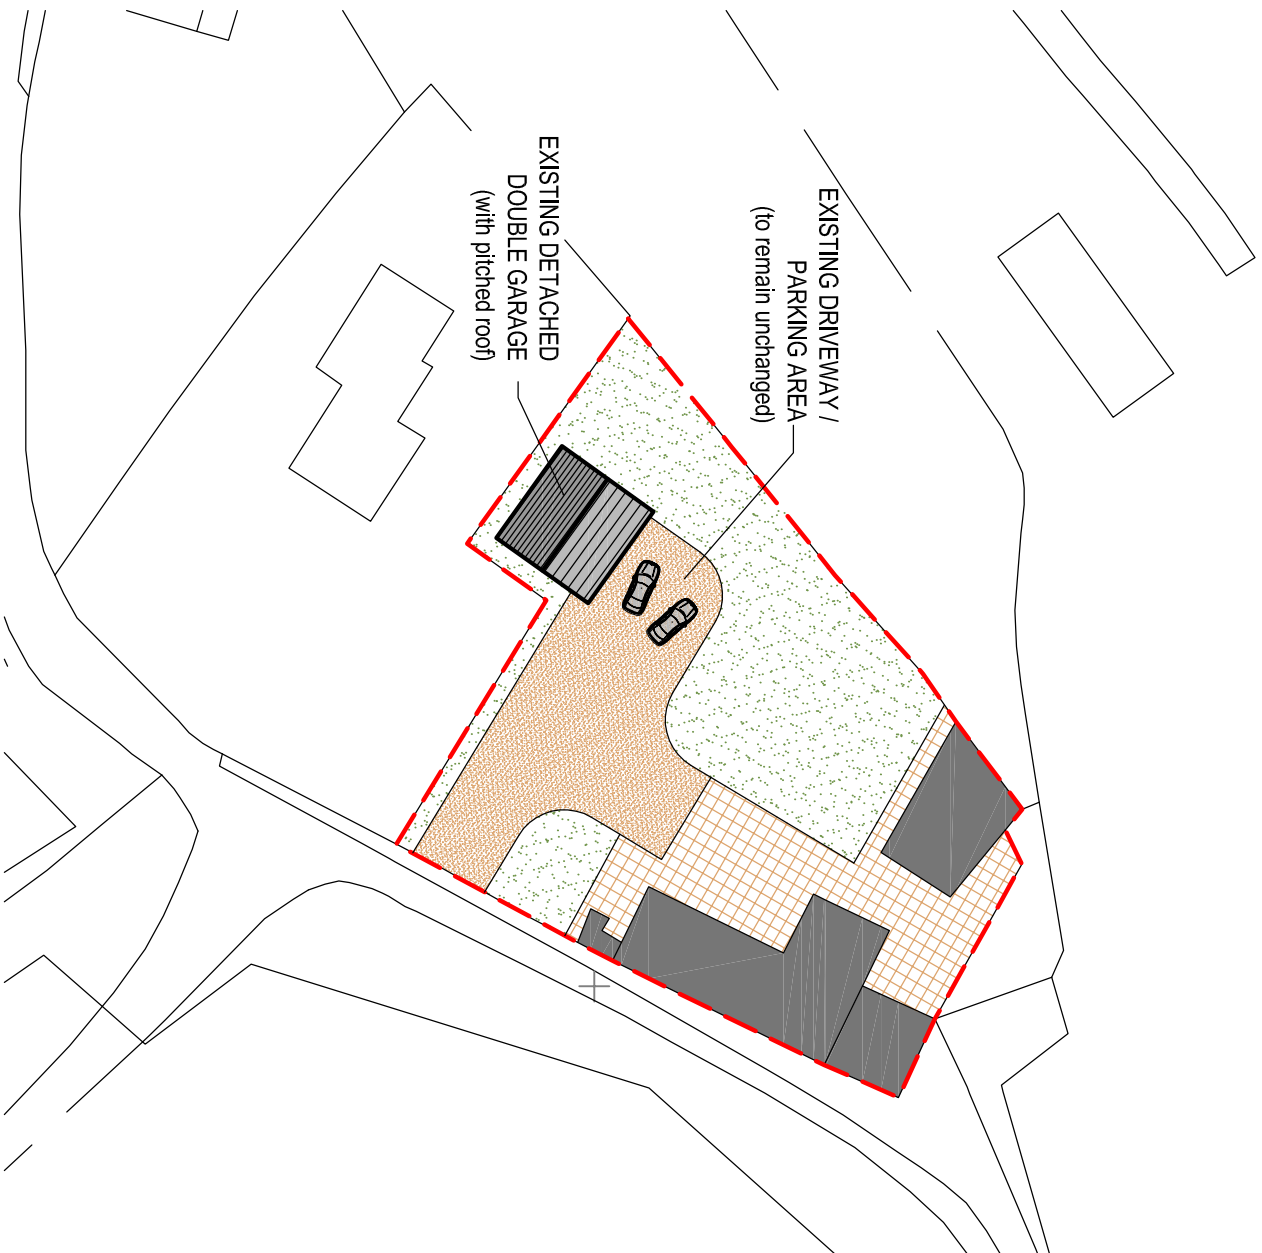

EXISTING SITE PLAN
Scale 1:500

Client:

Mr. & Mrs. R. Beynon
'Yr Yscibwr'
Brynamman
Neath Port Talbot

Project Title:

PROPOSED
GARAGE CONVERSION
(Residential)

General Notes:

1. Do not scale from this drawing, take figured dimensions only.
2. Dimensions are in millimeters unless otherwise stated.

Drawing Issue:

LAWFUL
CERTIFICATE

Drawing Title:

EXISTING SITE PLANS

Drawing No:

001

Revision:

Date:

25-03-2020

Revised:

Scale(s):

1:1250 / 1:500

Paper Size:

A3



Cwm Planning & Design Ltd.
(architectural and Draughting Services)