




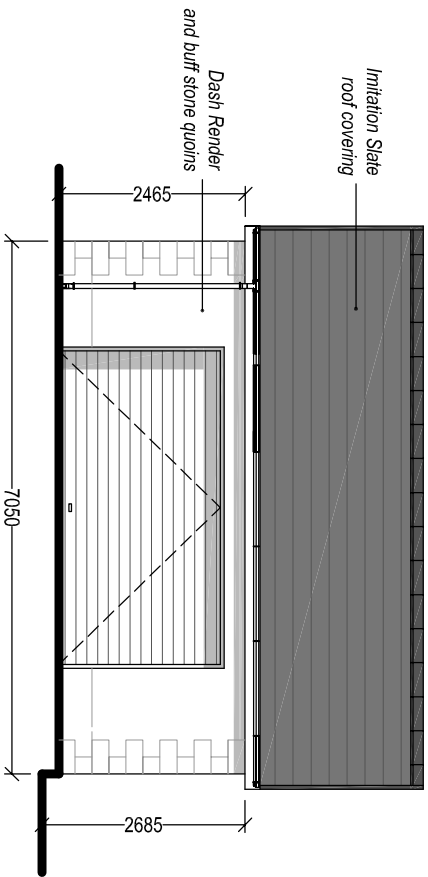


EXISTING FRONT ELEVATION
Scale 1:100

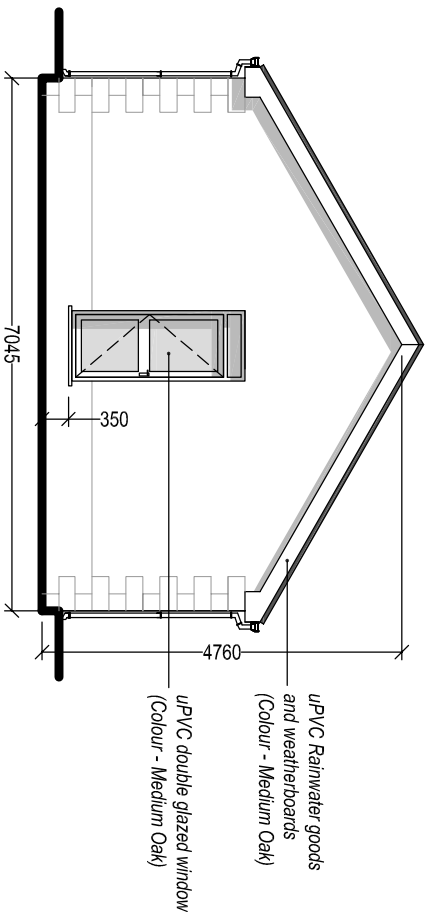


EXISTING REAR ELEVATION
Scale 1:100

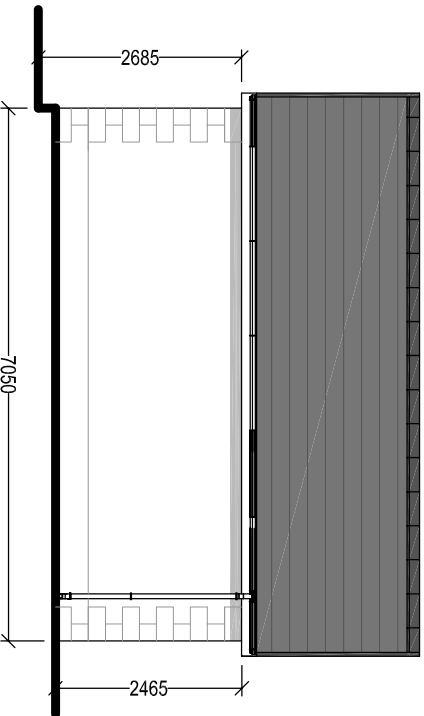

EXISTING REAR ELEVATION
Scale 1:100

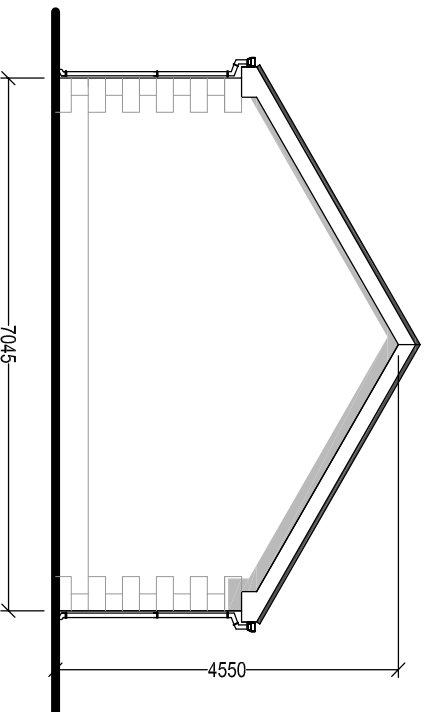

EXISTING SIDE ELEVATION
Scale 1:100

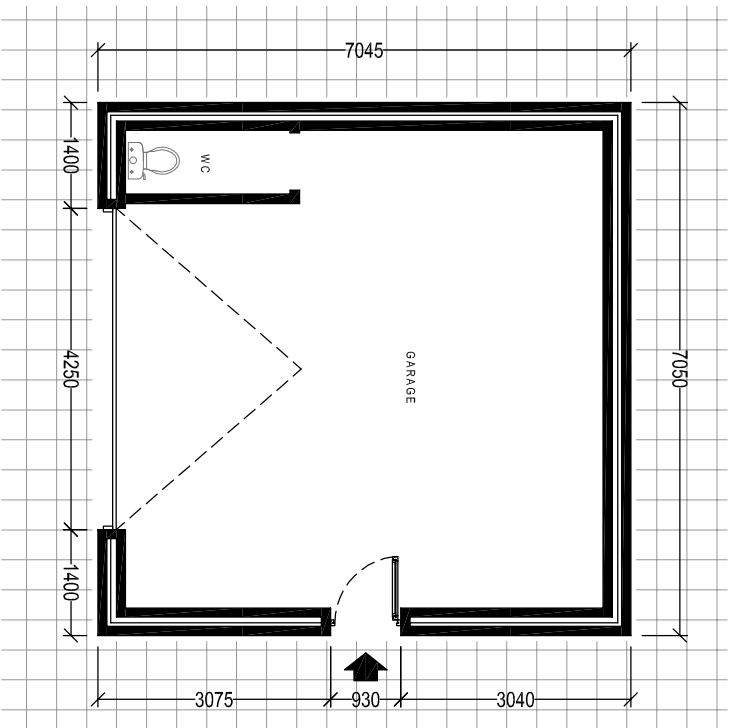

EXISTING FLOOR PLAN
Scale 1:100

Client:

Mr. & Mrs. R. Beynon
"Yr Yscibwr"
Brynnaman
Neath Port Talbot

Project Title:

PROPOSED
GARAGE CONVERSION
(Residential)

General Notes:

1. Do not scale from this drawing. Take figured dimensions only.
2. Dimensions are in millimeters unless otherwise stated.

Drawing Issues:

LAWFUL
CERTIFICATE

Drawing Title:

EXISTING ELEVATIONS & FLOOR PLAN

Drawing No:

002

Revision:

Date:

25-03-2020

Revised:

Scales:

1:100

Paper Size:

A3



Cwm Planning & Design Ltd.
(architectural and Draughting Services)