



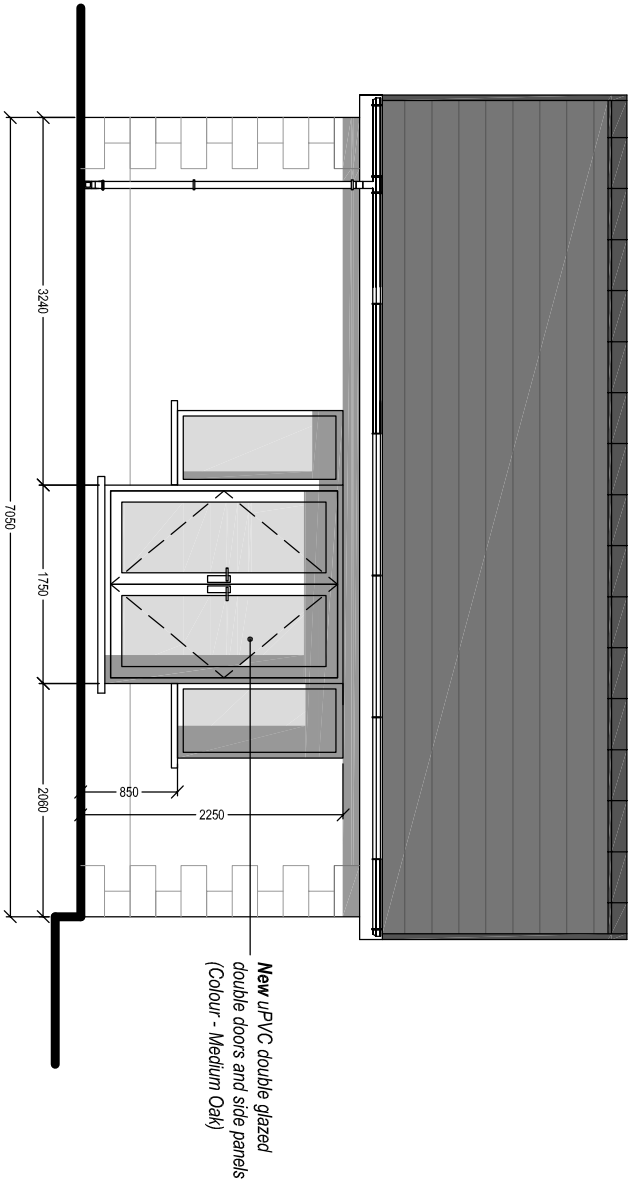


PROPOSED FRONT ELEVATION

Scale 1:50

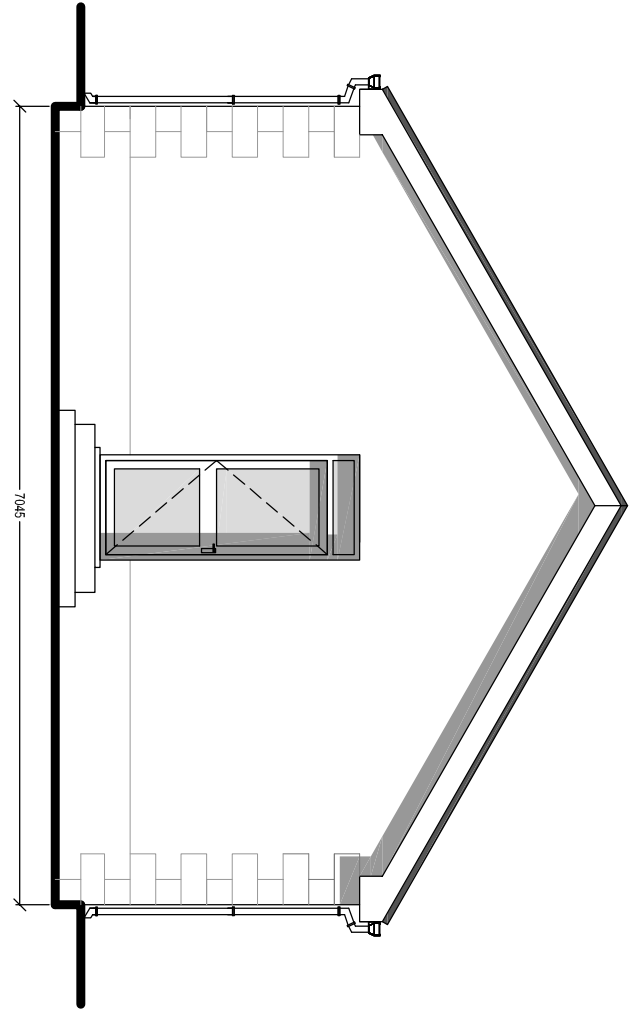


PROPOSED REAR ELEVATION

Scale 1:50

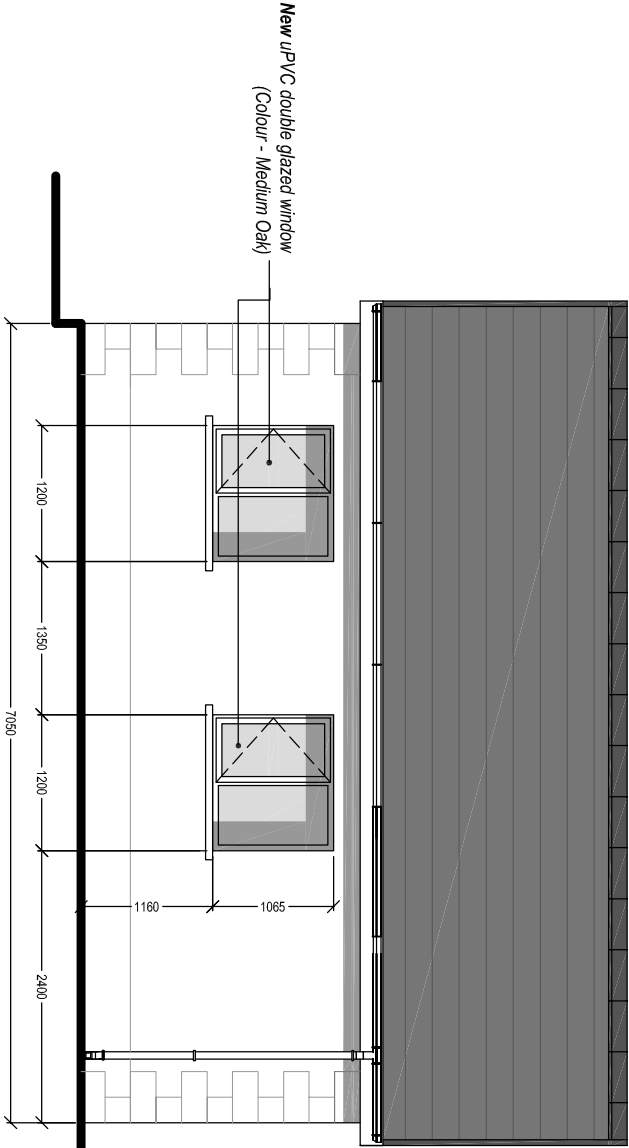

PROPOSED REAR ELEVATION

Scale 1:100

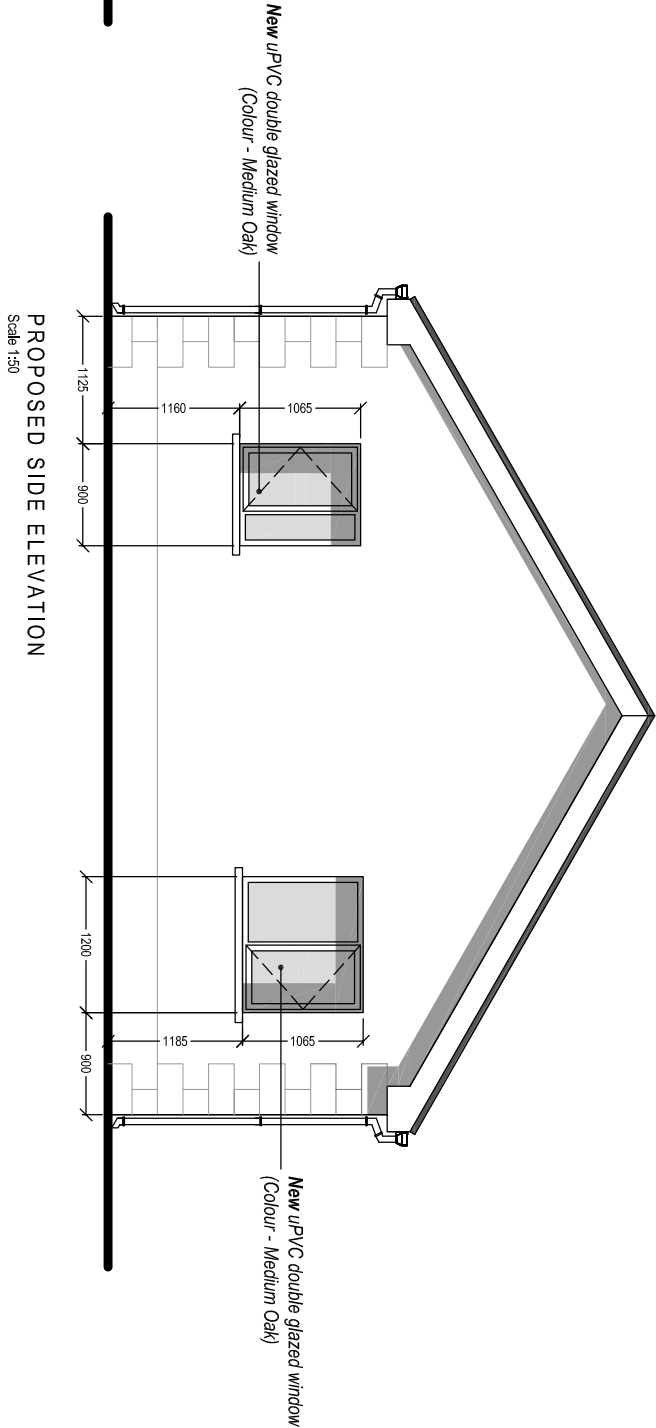

PROPOSED SIDE ELEVATION

Scale 1:50



Cwm Planning & Design Ltd.
(architectural and Draughting Services)

Client:

Mr. & Mrs. R. Beynon
'Yr Yscibwr'
Brynamman
Neath Port Talbot

Project Title:

**PROPOSED
GARAGE CONVERSION
(Residential)**

General Notes:

1. Do not scale from this drawing, take figured dimensions only.
2. Dimensions are in millimeters unless otherwise stated.

Drawing Issue:

**LAWFUL
CERTIFICATE**

Drawing Title:

PROPOSED ELEVATIONS

Drawing No:

003

Revision:

Date:

25-03-2020

Revised:

Scale(s):

1:50

Paper Size:

A3