
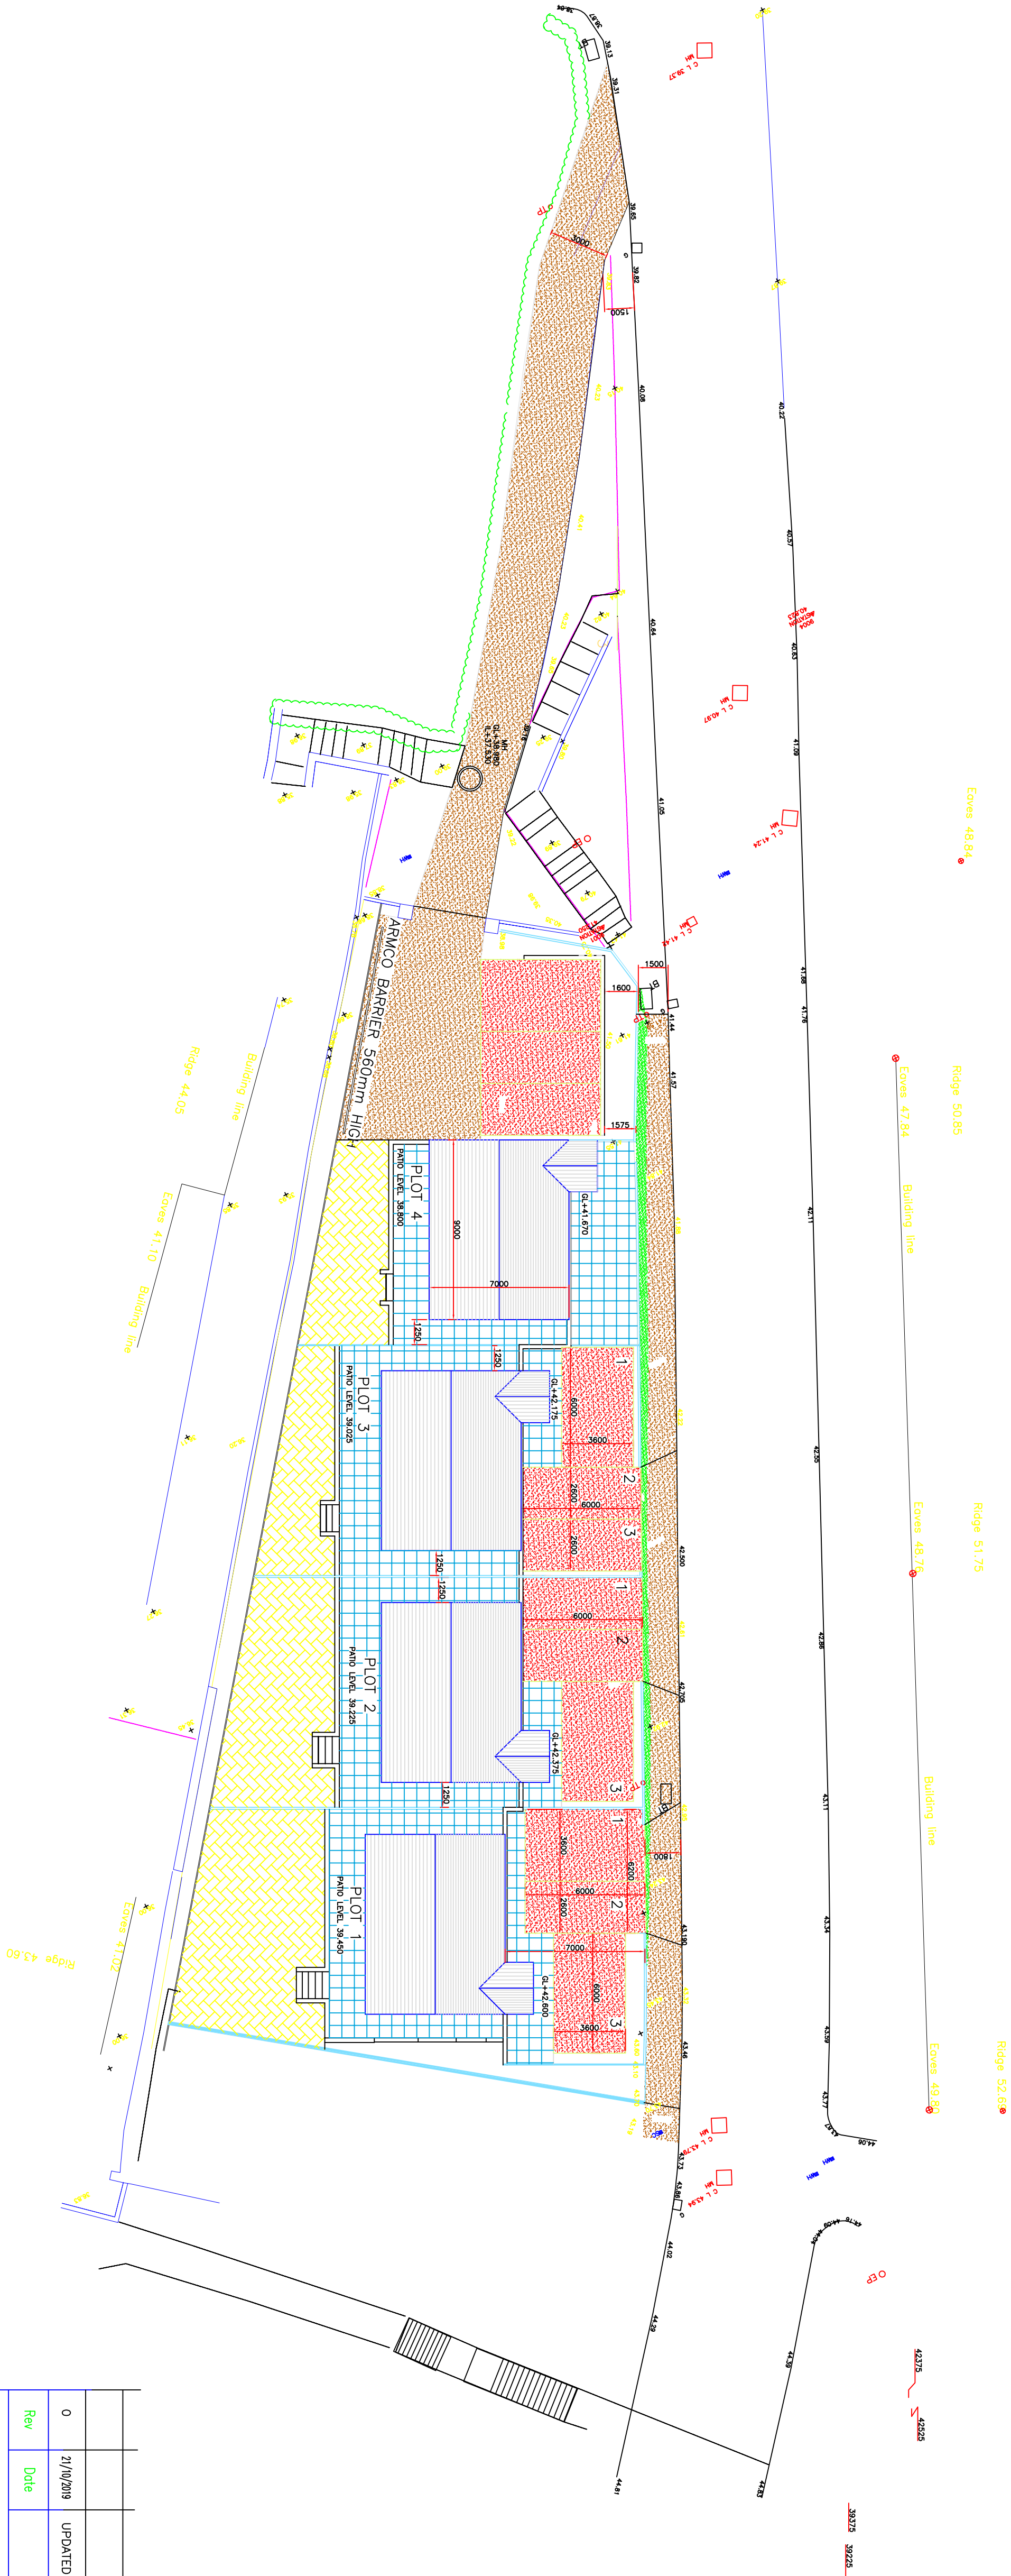
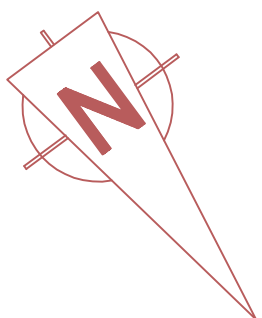


 

SITE PLAN ENGINEERED CAPPING

- TARMAC ACCESS ROAD
- TARMAC CAR PARKING AREAS
- BRICK PAVINGS, WITH OPEN JOINTS, AND RAISED FLOWER BEDS, ON 100mm COMPACTED HARDCORE SUB BASE ON TERRAM GEOTEXTILE MEMBRANE
- CONCRETE PAVING SLABS ON 100mm HARDCORE SUB BASE

0	21/10/2019	UPDATED FOR PLANNING SECTION 73	CMW	
Rev	Date	Description	Drawn	Checked

CHRISTOPHER WILLIAMS
DESIGN SERVICES

15 ASCOT DRIVE
BAGIN
PORT TALBOT
SOUTH WALES
SA12 8PL
Tel : (01532) 824034
Mobile: 07737 520888
Email : design.services@williamsd.com

Client: Mr Wynne Edwards
CWMAYON

Project: TABERNACLE TERRACE
PLANNING APPLICATION P2017/1094

Title:

SITE LAYOUT PLAN
ENGINEERED CAPPING DETAILS
PLANNING APPLICATION SECTION 73

Designed:	Drawn:	CMW	Checked:
Scale:	1:200	Date:	21/10/2019
Approved:		Revision:	

Drawing No WE/TTC/19/C06

0