


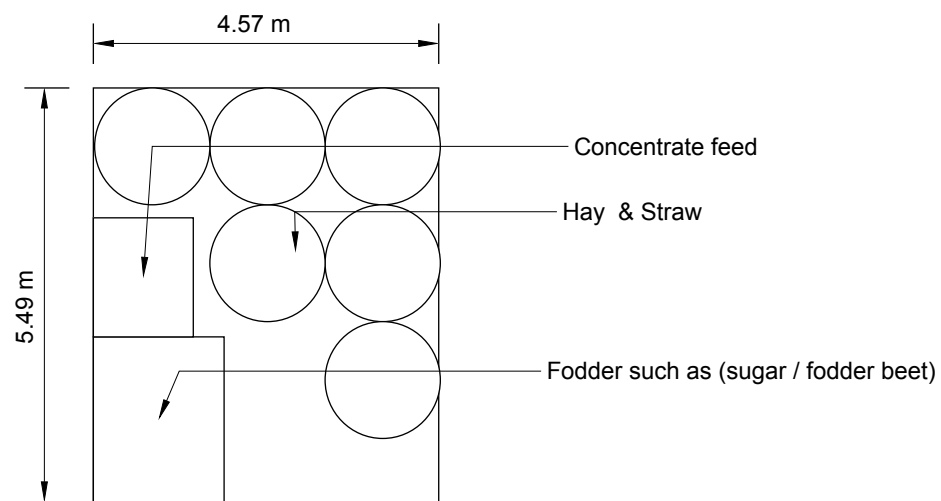

FODDER STORAGE

Proposed Agricultural & Extension

Floor plan

Cae Cwm Dyffryn

Scale 1:100 @A3



AGENT
M E Williams
Chartered Surveyors
Newlands Farm
Water Street
Margam
SA13 2PB

CLIENT
Chris & Nadine Phillips
Cae Cwm Dyffryn
Bryn Goytre road
Bryn
Port Talbot
SA13 2SH

PROJECT
Proposed
Floorplan
PROJECT NO.
PHI001/09/002.1

ISSUE
02/04/2020
DRAWN BY
Morgan Williams

Elevation
Plan

A3

