




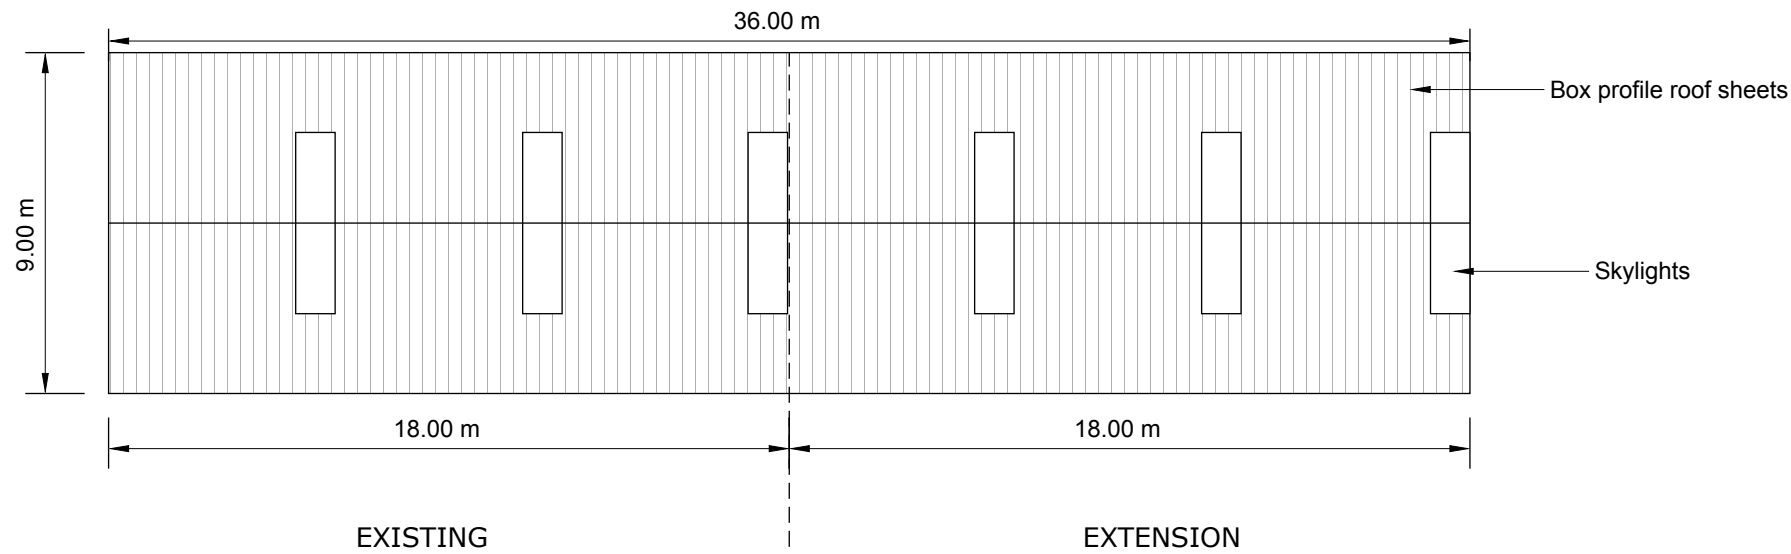

PLAN

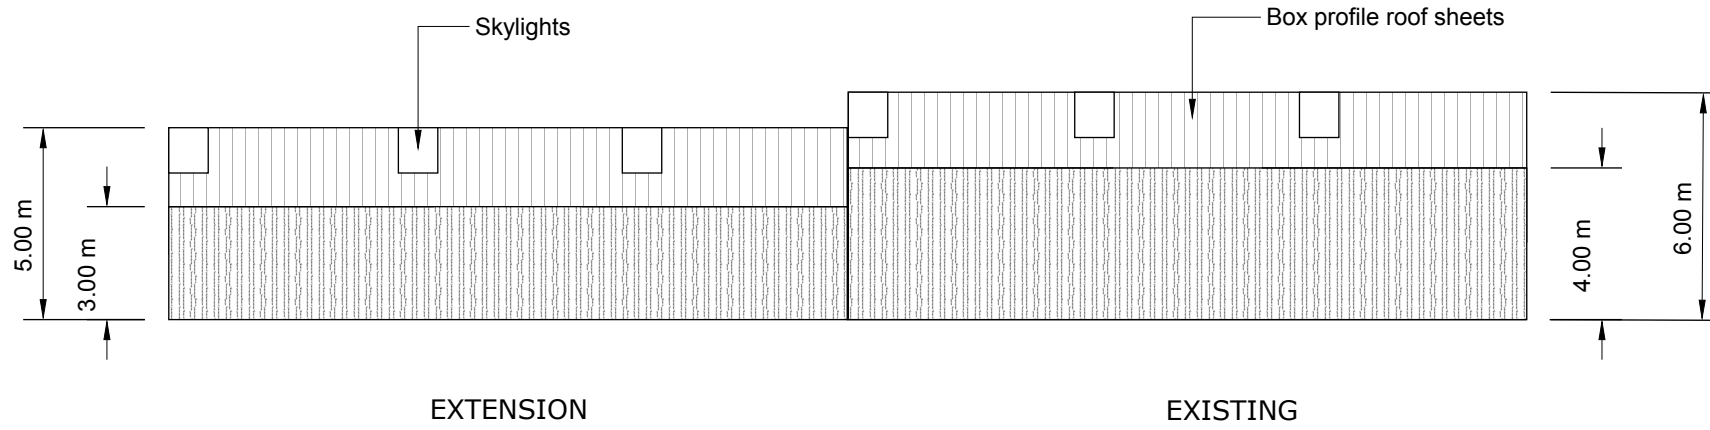

EAST ELEVATION


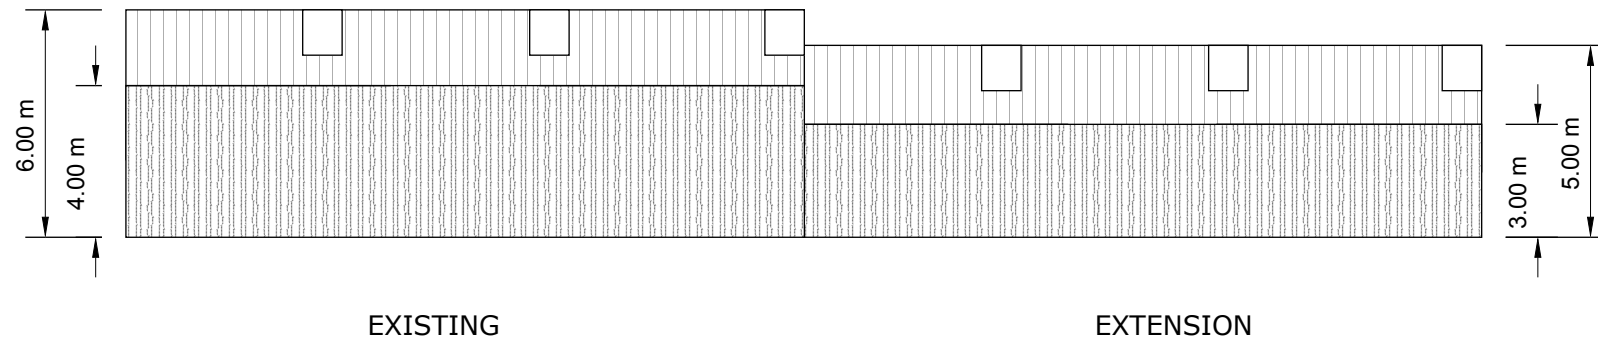


WEST ELEVATION


Proposed Agricultural Storage

Cae Cwm Dyffryn

Scale 1:200 @A3

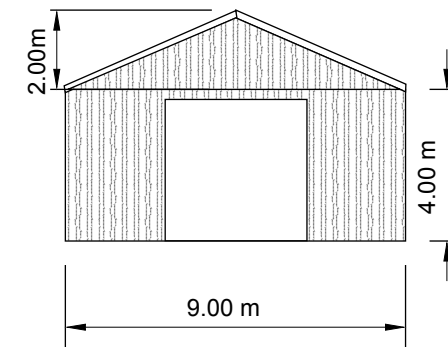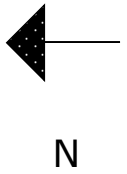

NORTH ELEVATION
(EXISTING BUILDING)

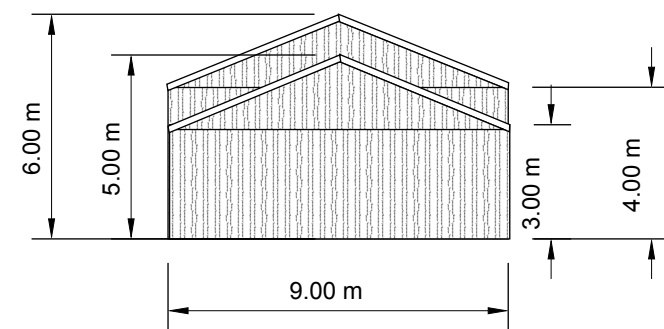

SOUTH ELEVATION