





EXISTING FRONT ELEVATION

Scale 1:100

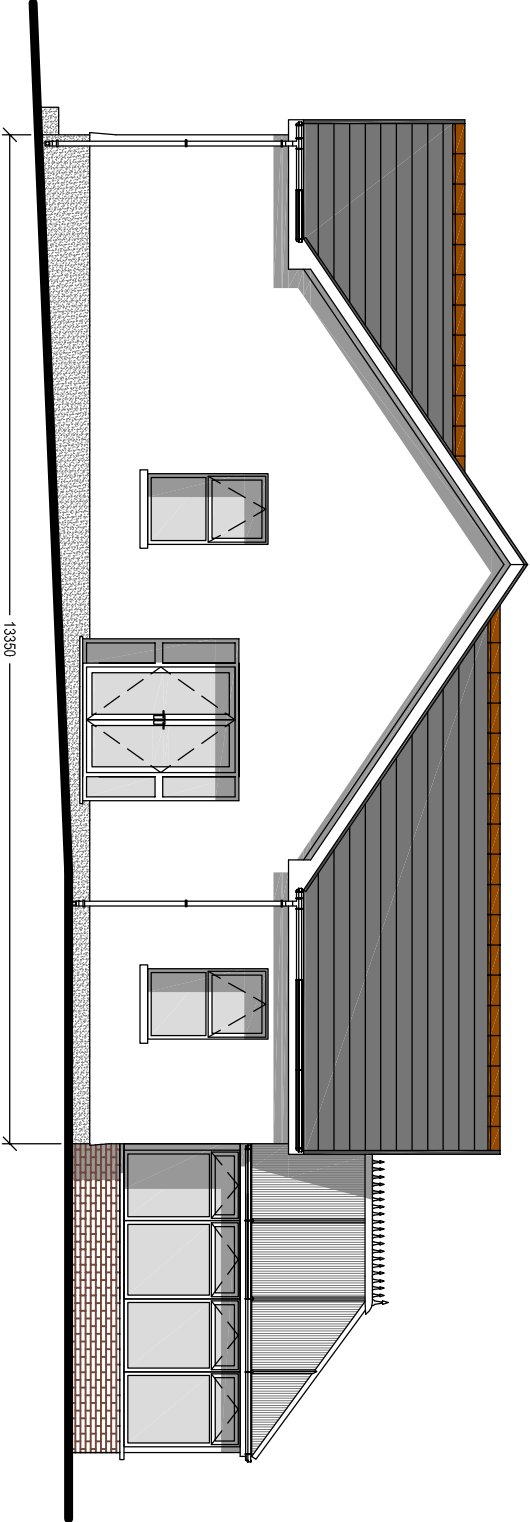


EXISTING SIDE ELEVATION

Scale 1:100

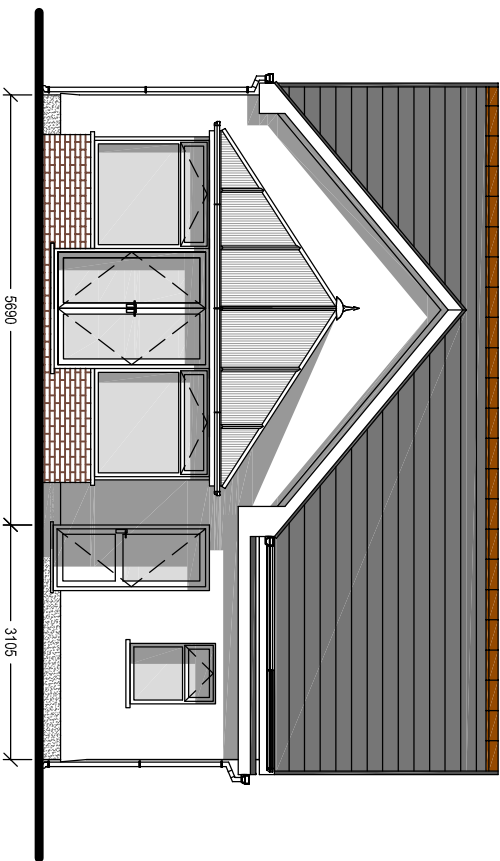

EXISTING REAR ELEVATION

Scale 1:100

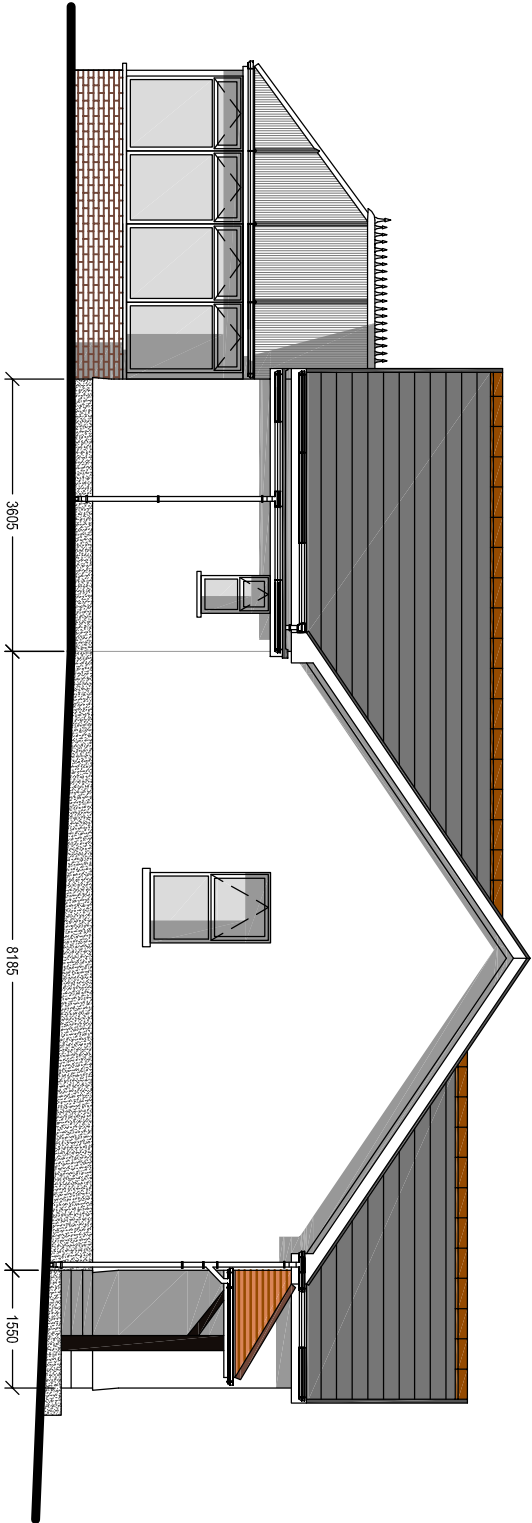

EXISTING SIDE ELEVATION

Scale 1:100



Cwm Planning & Design Ltd.
(architectural and Draughting Services)

Client:

Mr. Paul Boniface
Brynawel
Heol Hir
Gwaun Cae Gunwen

Project Title:

**PROPOSED LOFT CONVERSION
AND DORMER WINDOW EXTENSION**

General Notes:

1. Do not scale from this drawing, take figured dimensions only.
2. Dimensions are in millimeters unless otherwise stated.

Drawing Issue:

PLANNING

Drawing Title:

EXISTING ELEVATIONS

Drawing No: 003

Revision:

Date: 10-03-2020

Revised:

Scale(s):

1:100

Paper Size:

A3