




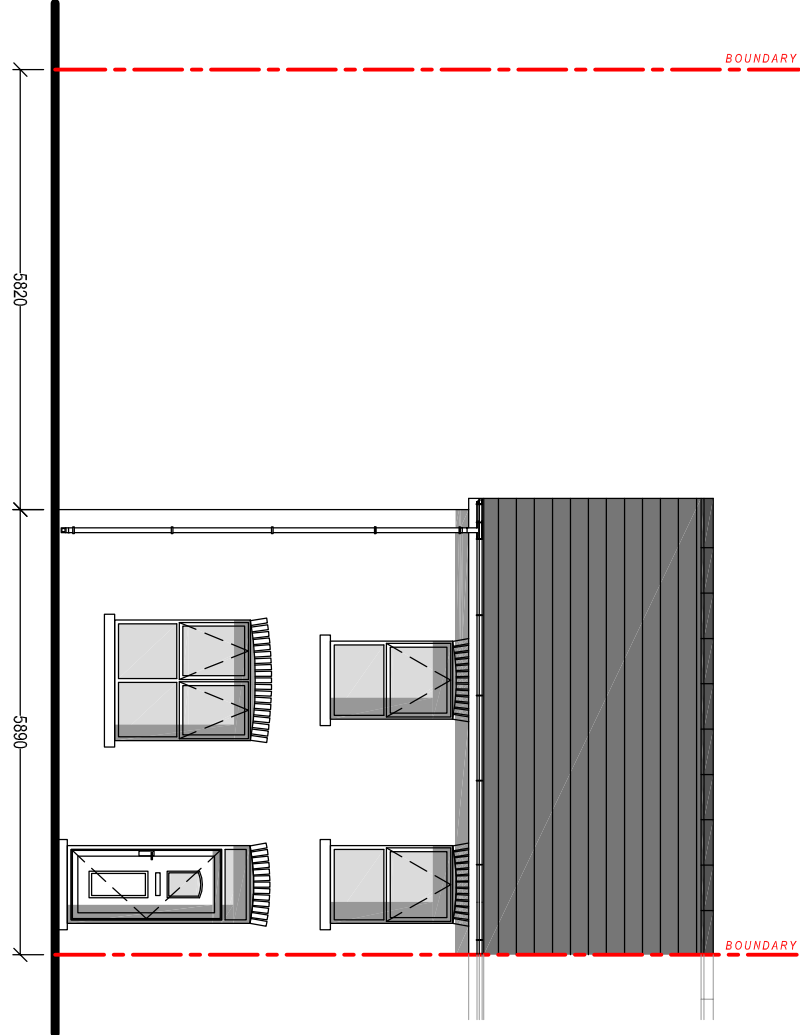

EXISTING FRONT ELEVATION
Scale 1:100

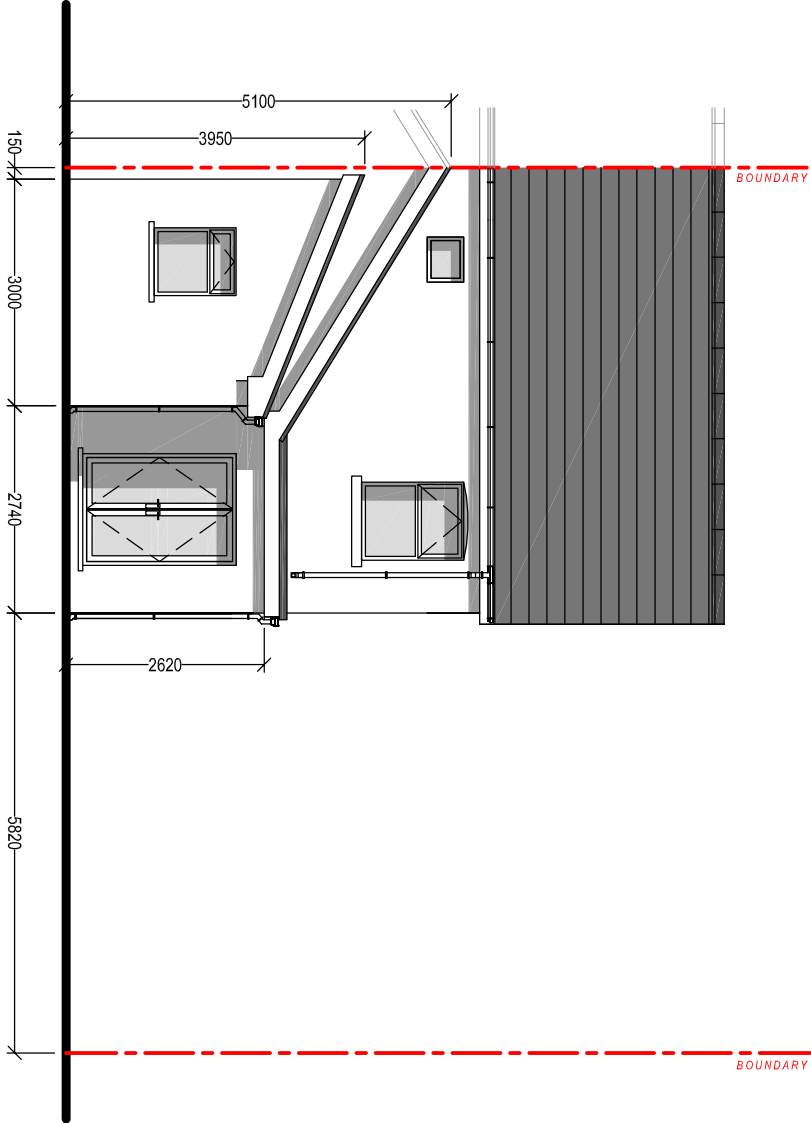

EXISTING REAR ELEVATION
Scale 1:100

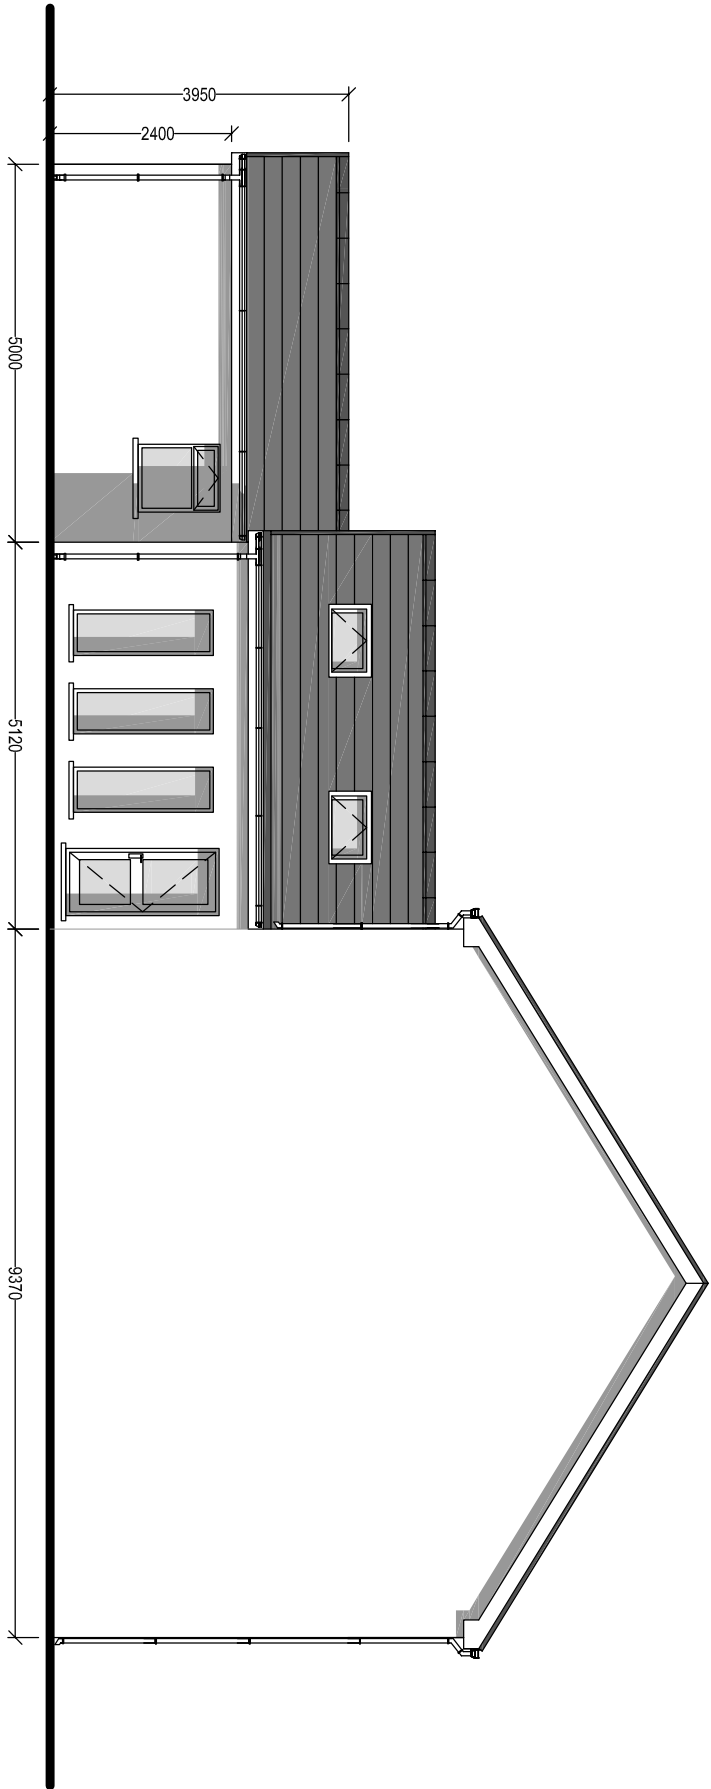

EXISTING SIDE ELEVATION
Scale 1:100

Client:

Mrs A. Roberts
1 Cemeity Road
Cwmgor
SA18 1PS

Project Title:

PROPOSED SINGLE STOREY
SIDE EXTENSION

General Notes:

1. Do not scale from this drawing. Take figured dimensions only.
2. Dimensions are in millimeters unless otherwise stated.

Drawing Issues:

PLANNING

Drawing Title:

EXISTING ELEVATIONS

Drawing No:

003

Revision:

Date:

02-12-2019

Revised:

Scales:

1:100

Paper Size:

A3



Cwm Planning & Design Ltd.
(architectural and Draughting Services)