



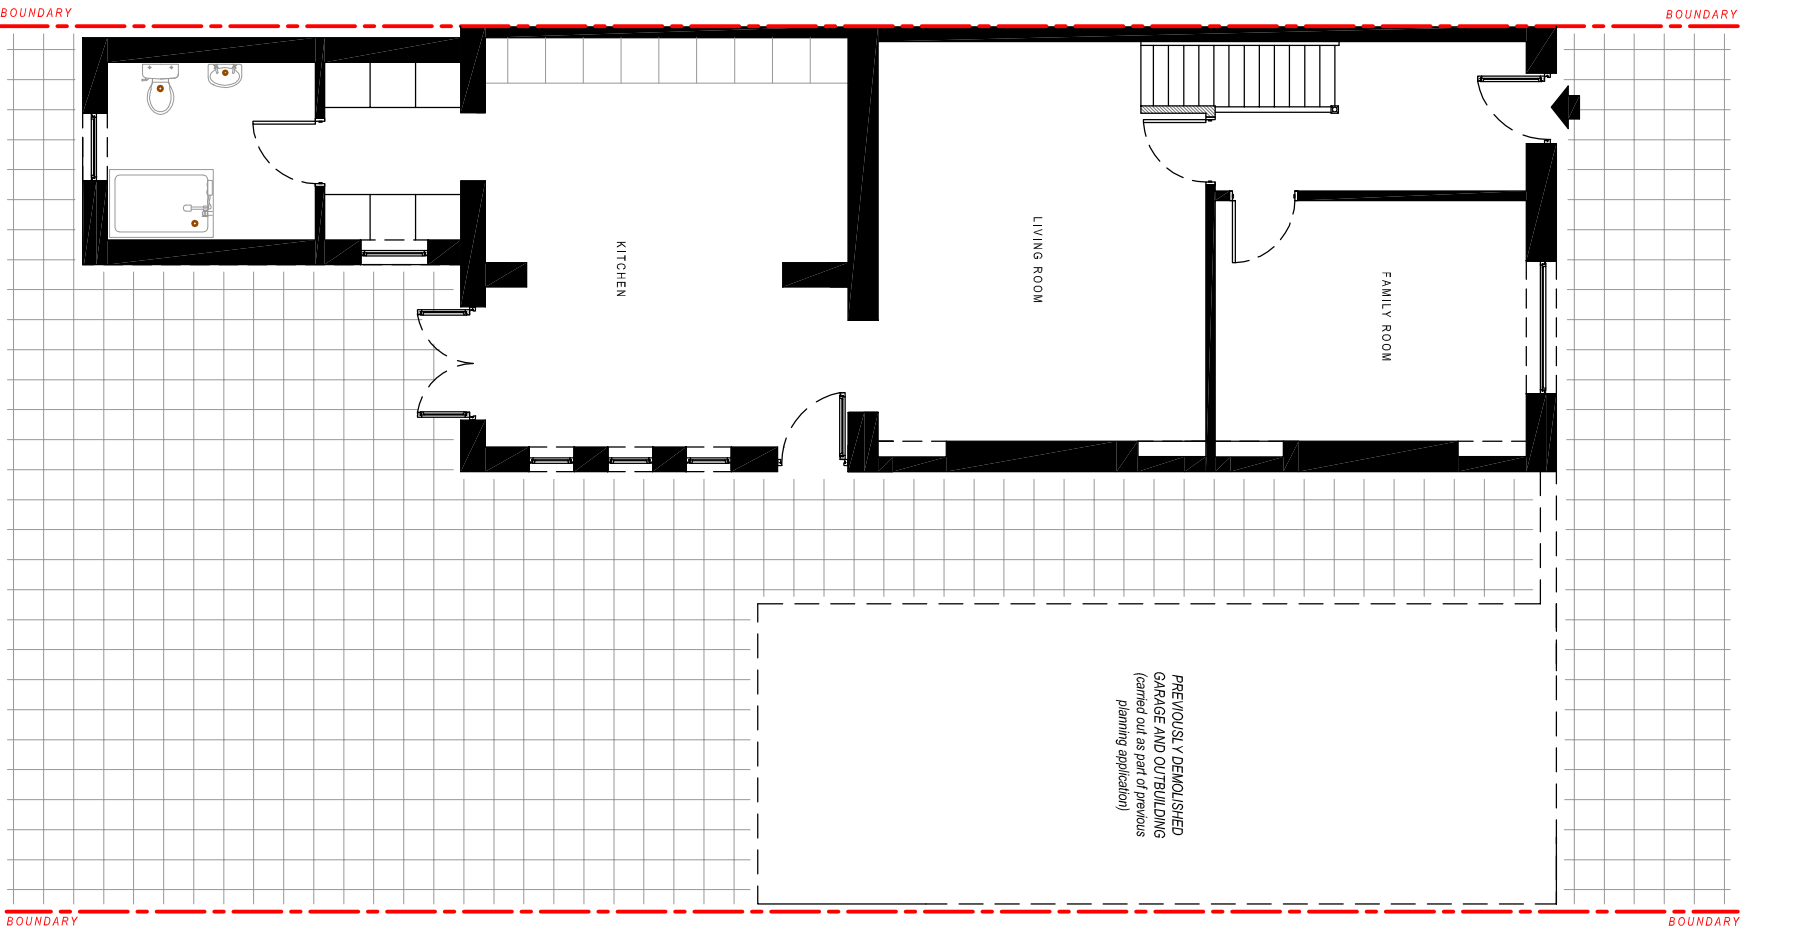

EXISTING GROUND FLOOR PLAN
Scale 1:100

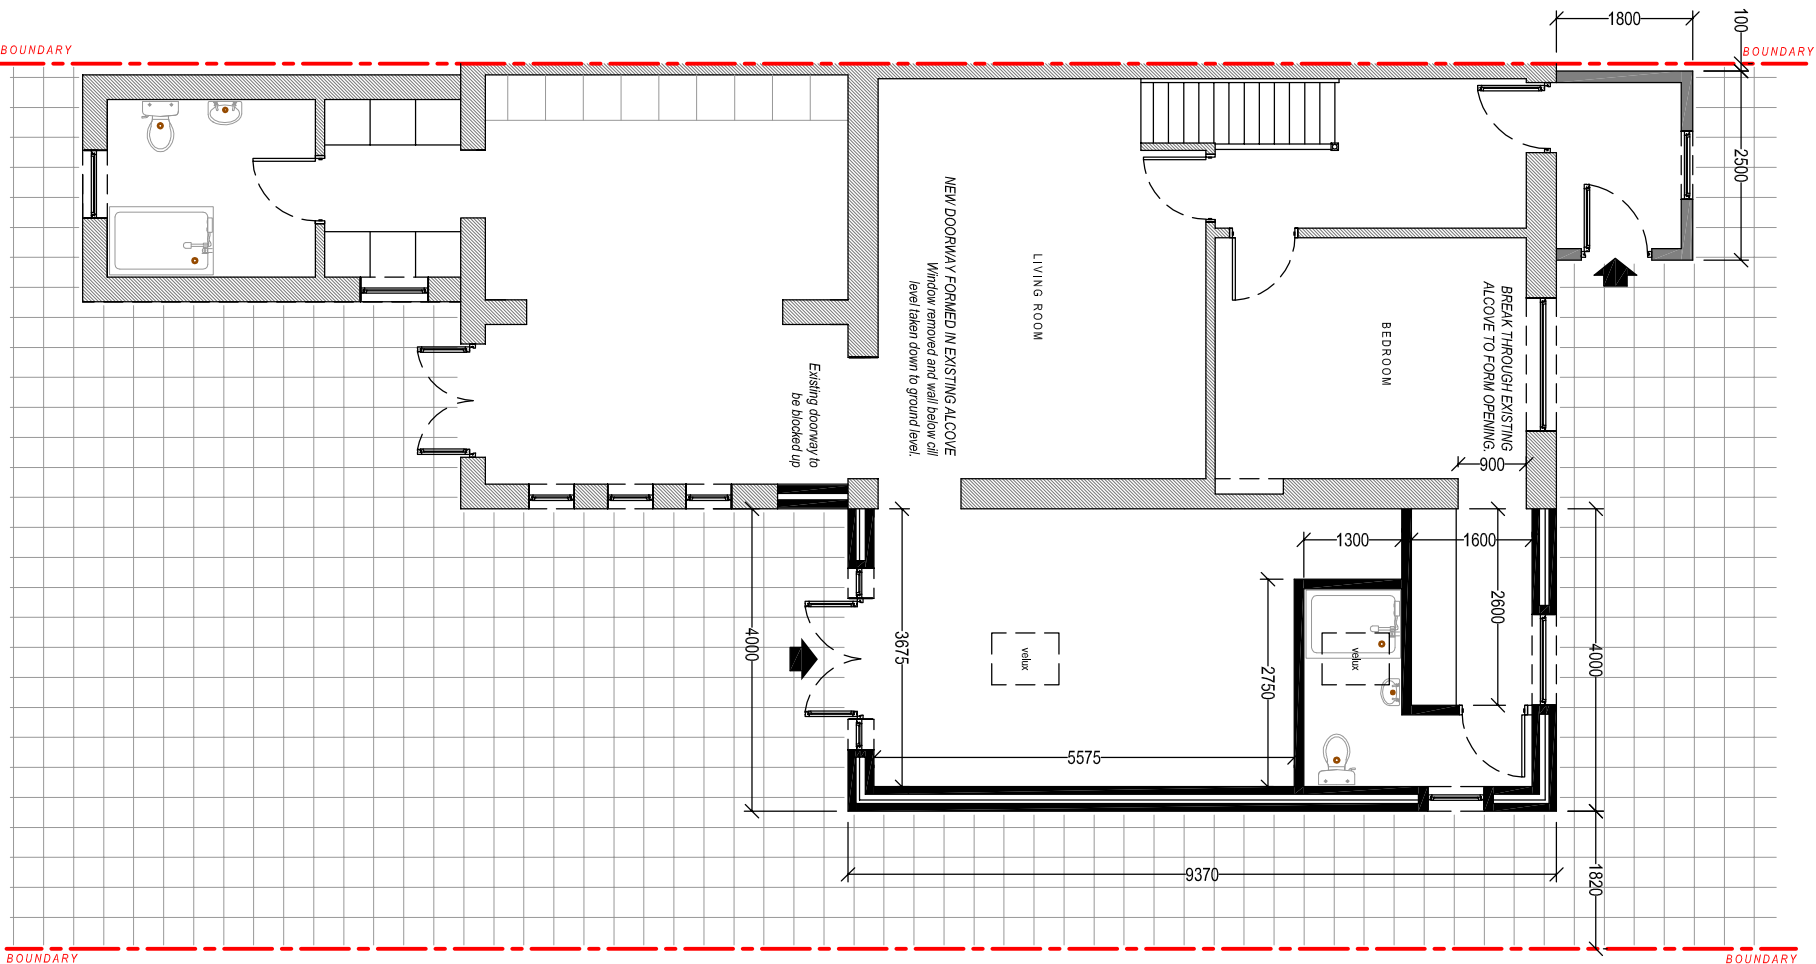

PROPOSED GROUND FLOOR PLAN
Scale 1:100

Client:

Mrs A. Roberts
1 Cemety Road
Cwmgor
SA18 1PS

Project Title:

PROPOSED SINGLE STOREY
SIDE EXTENSION

General Notes:

1. Do not scale from this drawing take figured dimensions only.
2. Dimensions are in millimeters unless otherwise stated.

Drawing Issues:

PLANNING

Drawing Title:

EXISTING & PROPOSED FLOOR PLANS

Drawing No:

004

Revision:

A

Date:

09-01-2020

Revised:

27-02-2020

Scales:

1:100

Paper Size:

A3



Cwm Planning & Design Ltd.
(architectural and Draughting Services)