

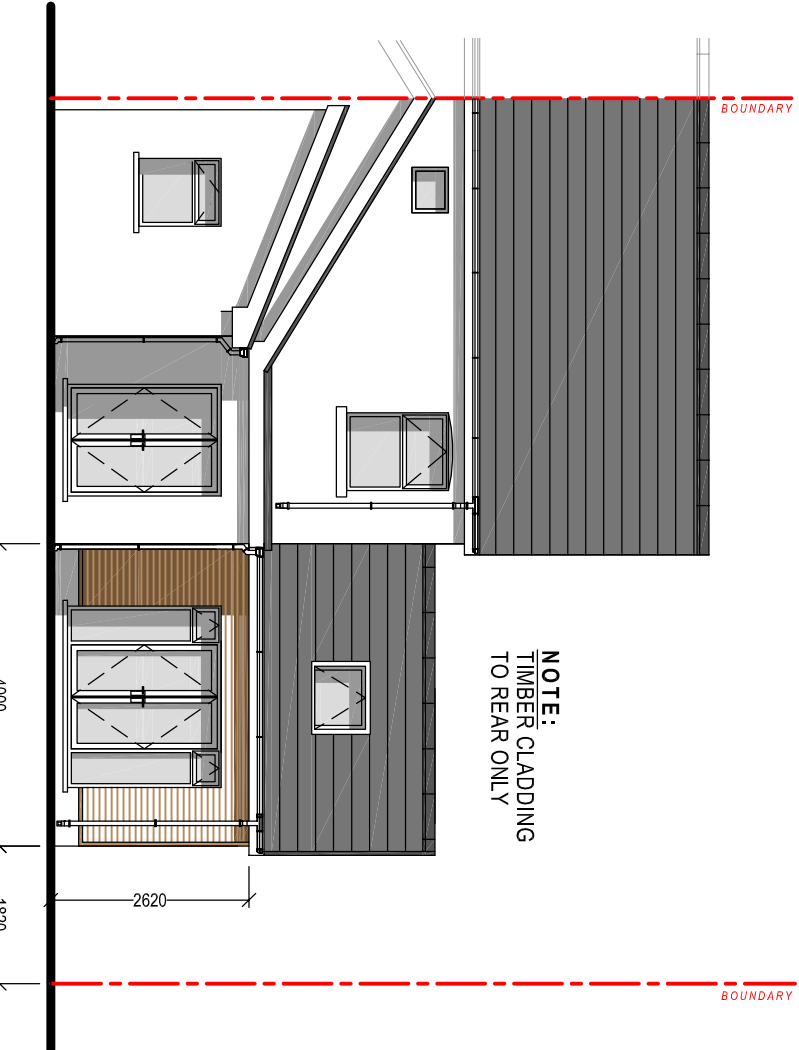


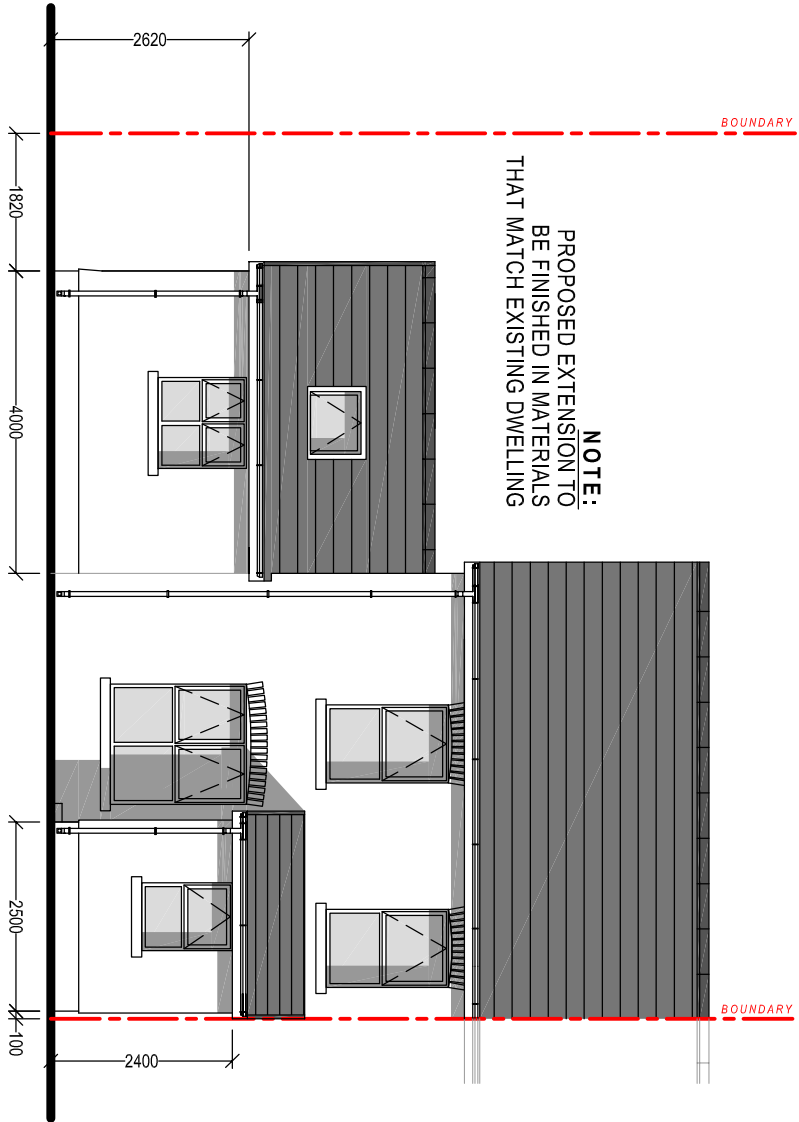

PROPOSED FRONT ELEVATION
Scale 1:100

PROPOSED REAR ELEVATION
Scale 1:100

PROPOSED SIDE ELEVATION
Scale 1:100

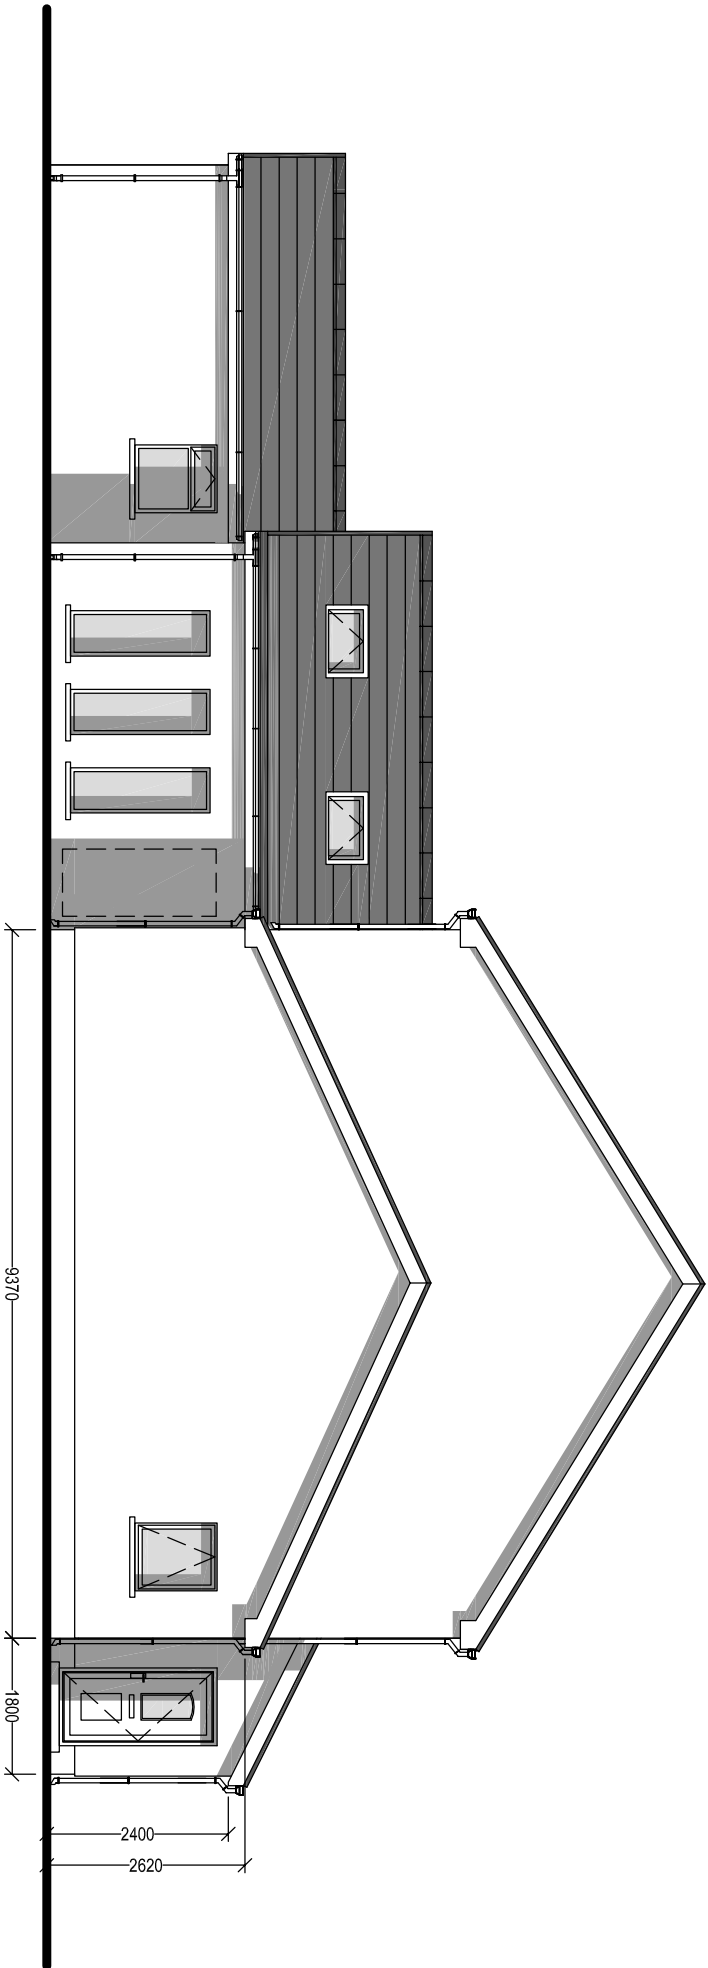

General Notes:
1. Do not scale from this drawing, take figured dimensions only.
2. Dimensions are in millimeters unless otherwise stated.

Drawing Issues:

PLANNING

Drawing Title: PROPOSED ELEVATIONS			
Drawing No:	005	Revision:	A
Date:	09-01-2020	Revised:	27-02-2020
Scales:	1:100	Paper Size:	A3



Cwm Planning & Design Ltd.
(architectural and Draughting Services)