




Rear Elevation

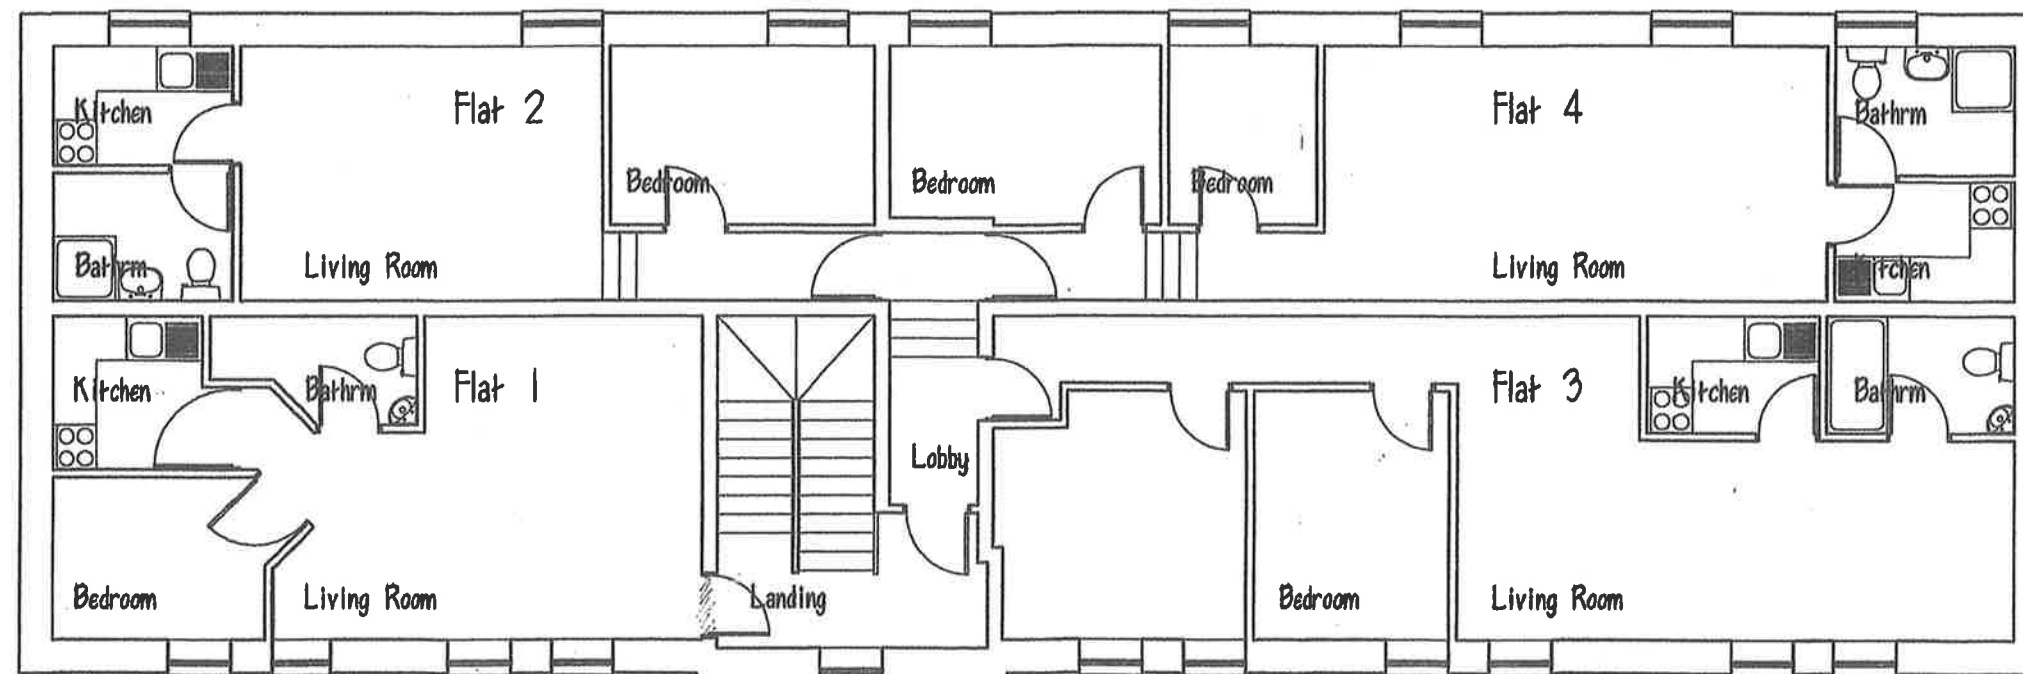

Proposed Change of Use from Retail with
Residential Accommodation Over
To Restaurant and Bed & Breakfast
Accommodation at 5 – 15 Herbert Street,
Pontardawe

Scale: 1/100 Drawing No.
Existing First Floor Plan 1867/E/18/2

j. Hedley Rees, Chartered Architect, 9 Swansea Road, Pontardawe,
Swansea SA8 4AA. Tel.: 01792 830993 E. Mail:
jhedleyrees@outlook.com

This drawing is the copyright of the architect and may not be reproduced or copied
without the express permission of the architect. Written dimensions are to be taken in
preference to scaled dimensions