


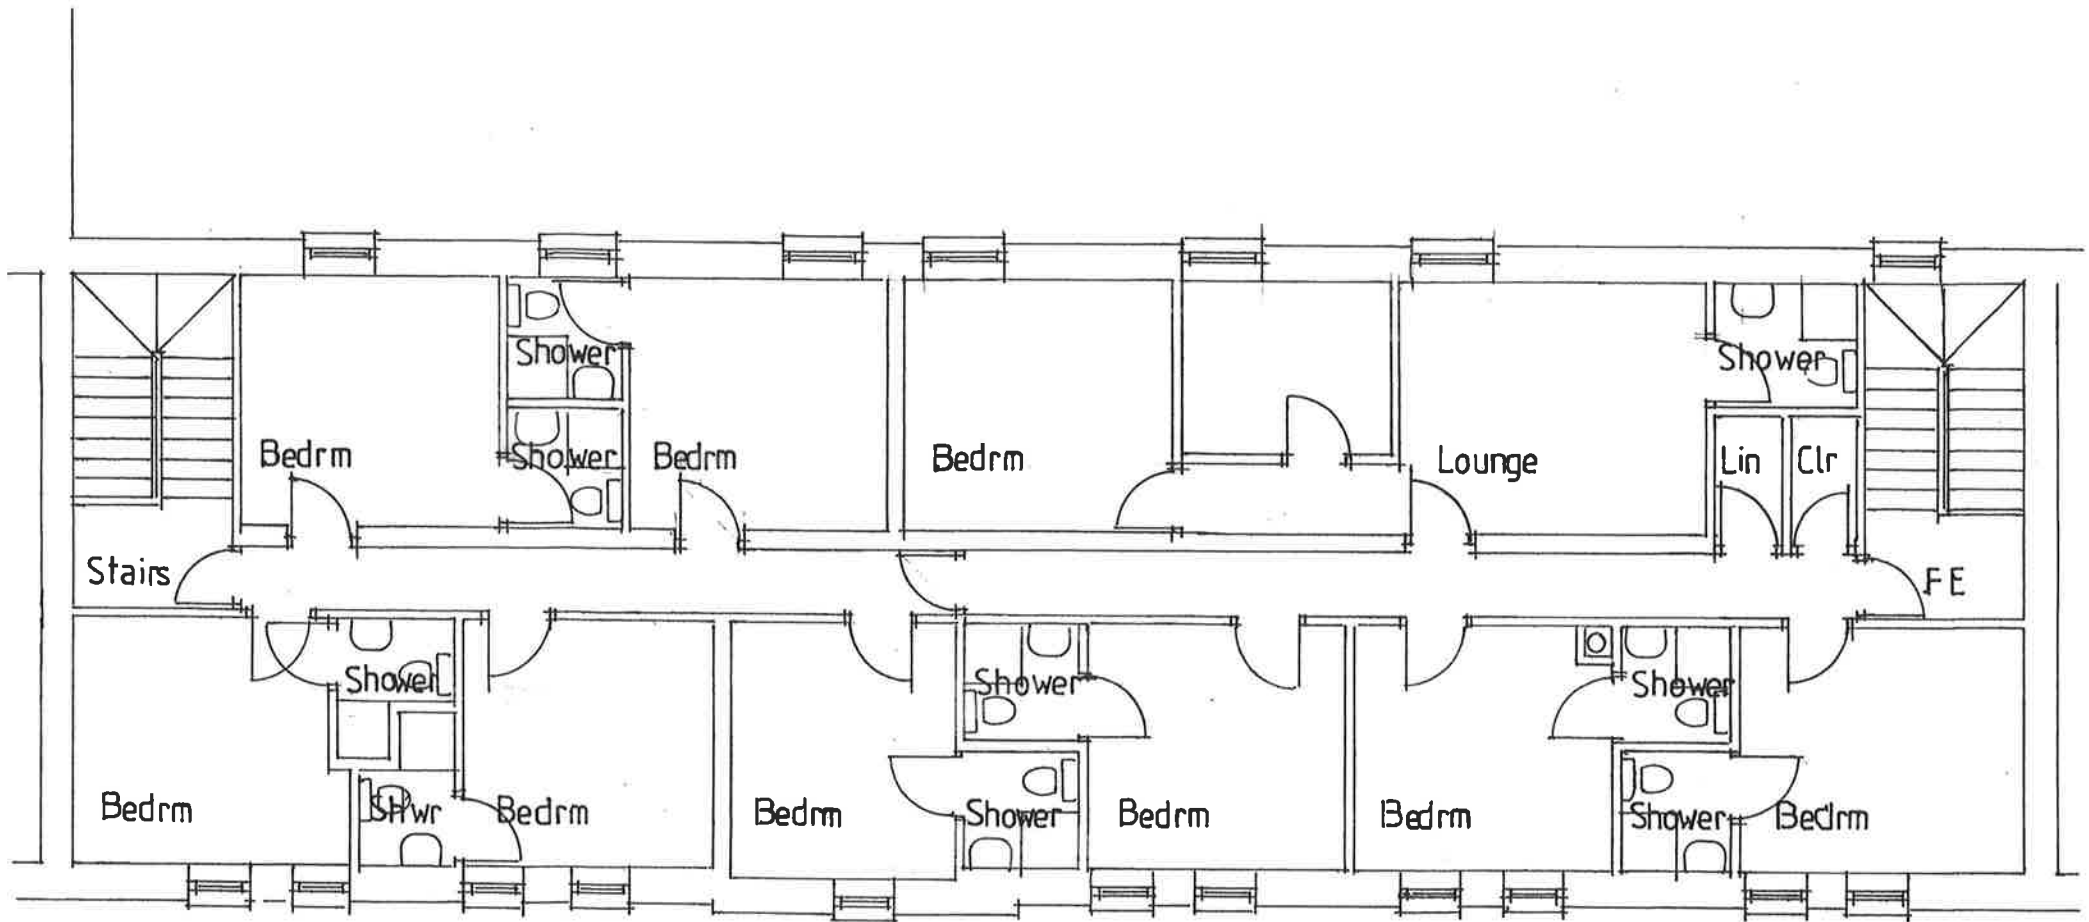

**Proposed Change of Use from Retail with Residential Accommodation Over
To Restaurant and Bed & Breakfast Accommodation at 5 – 15 Herbert Street, Pontardawe
Proposed First Floor Plan**

Scale: 1/100

Drawing No.

1867/E/18/5a

j. Hedley Rees, Chartered Architect, 9 Swansea Road, Pontardawe, Swansea SA8 4AA. Tel.: 01792 830993 E. Mail: jhedleyrees@outlook.com

This drawing is the copyright of the architect and may not be reproduced or copied without the express permission of the architect. Written dimensions are to be taken in preference to scaled dimensions