



Superseded

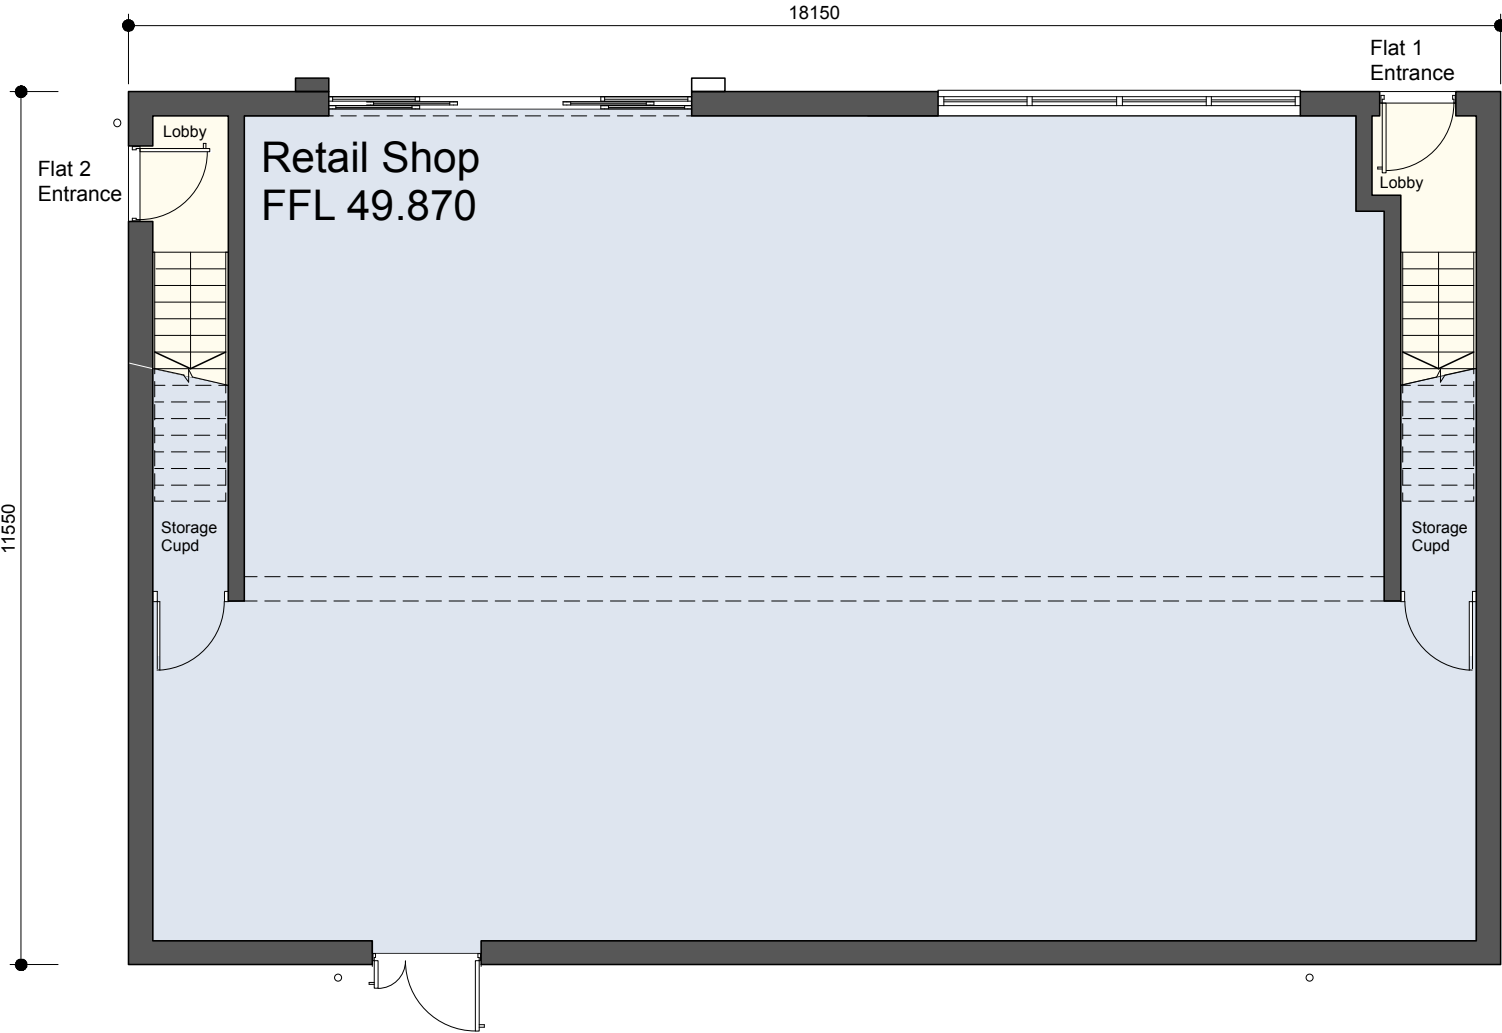

PROPOSED GROUND FLOOR PLAN

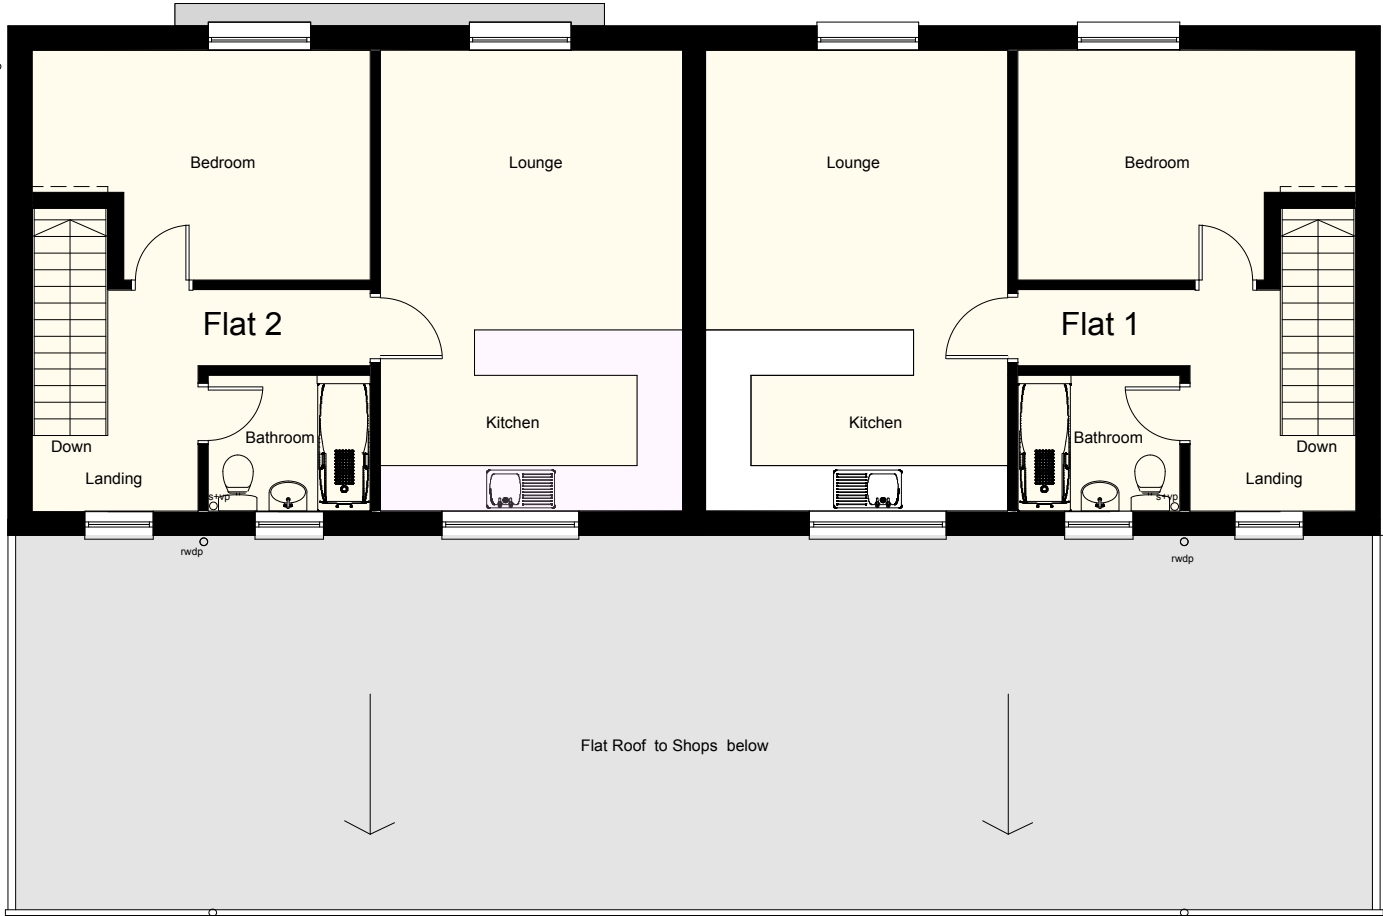

PROPOSED FIRST FLOOR PLAN

SITE AREA :	406.013m ²
Retail Shop Gross External Area	200m ²
Retail Shop Gross Internal Area	182m ²
Flat 1 Gross Internal Area	56.25m ²
Flat 2 Gross Internal Area	56.25m ²

Kennedy James Griffiths
Chartered Architects and Project Managers
Project

KJG

T 02920 545100
10 Victoria Park Court
516 Cowbridge Road East
Cardiff
CF5 1DB

Proposed Shops and
Flats at Julian Terrace

Title

Date

Floor Plans

21 11 2019

Status

Scale @ A3

Planning

1:100

Job Number

Revision

Drawn by

1457-PL-1-05

DW

Use figured dimensions where possible. Do not scale for construction purposes.
This drawing is copyright.