



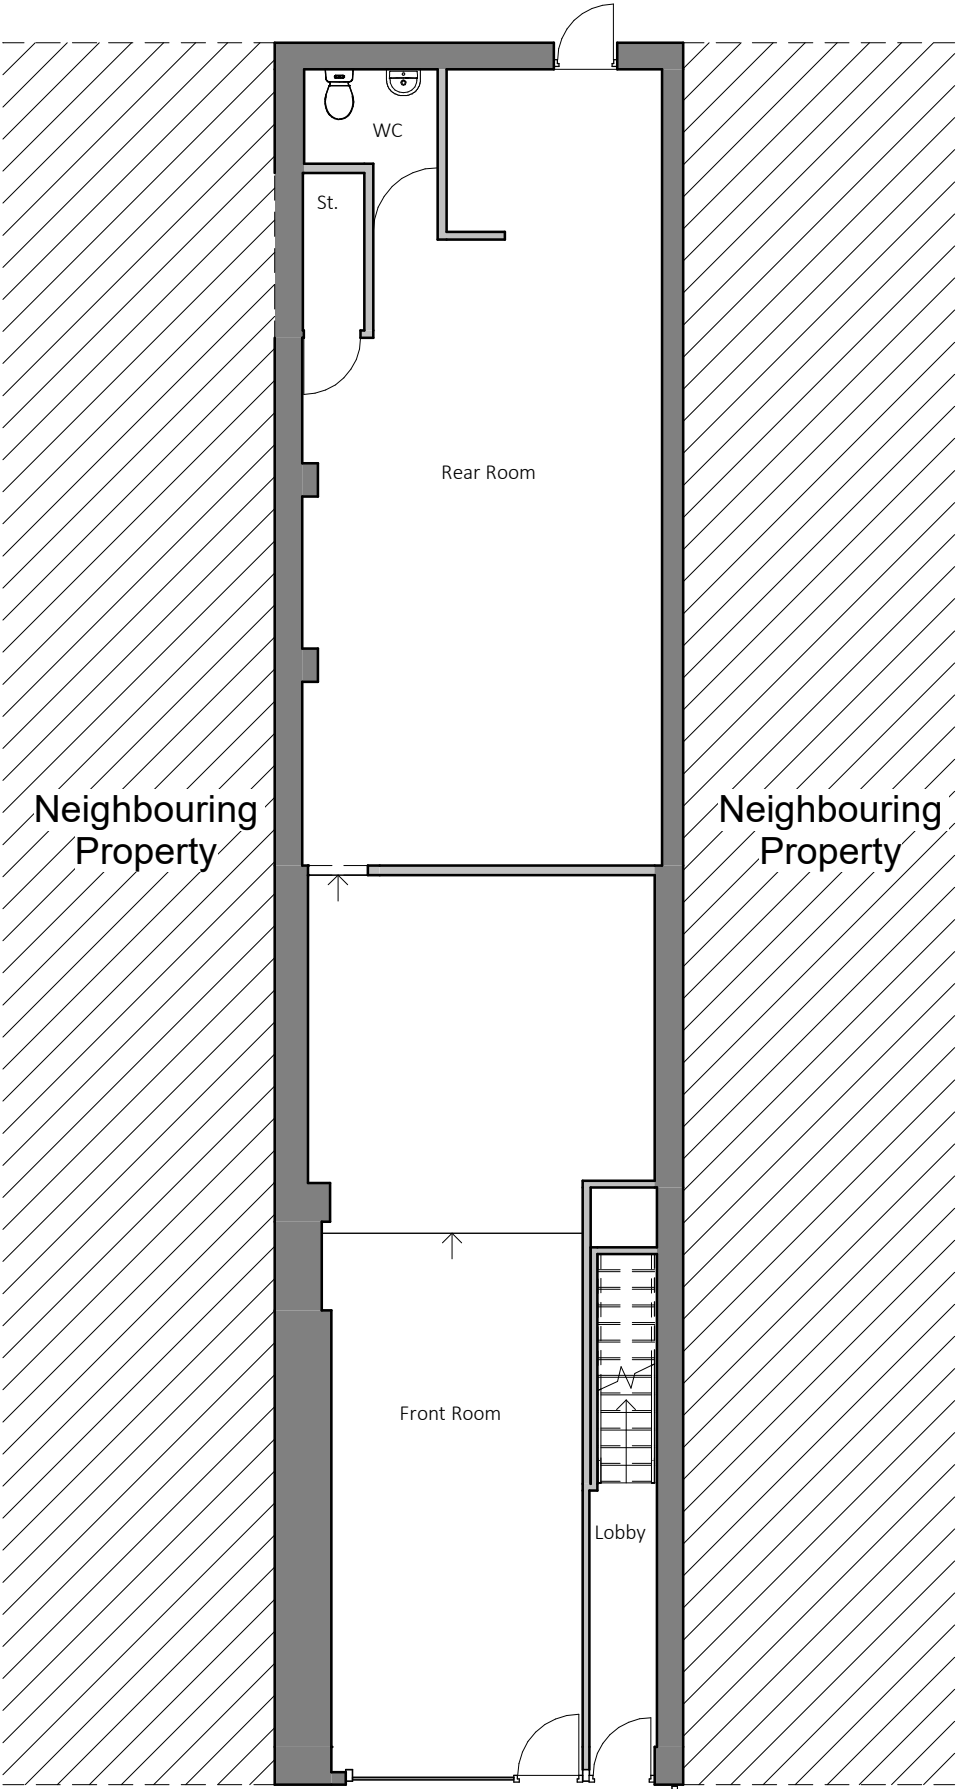

Existing Ground Floor Plan

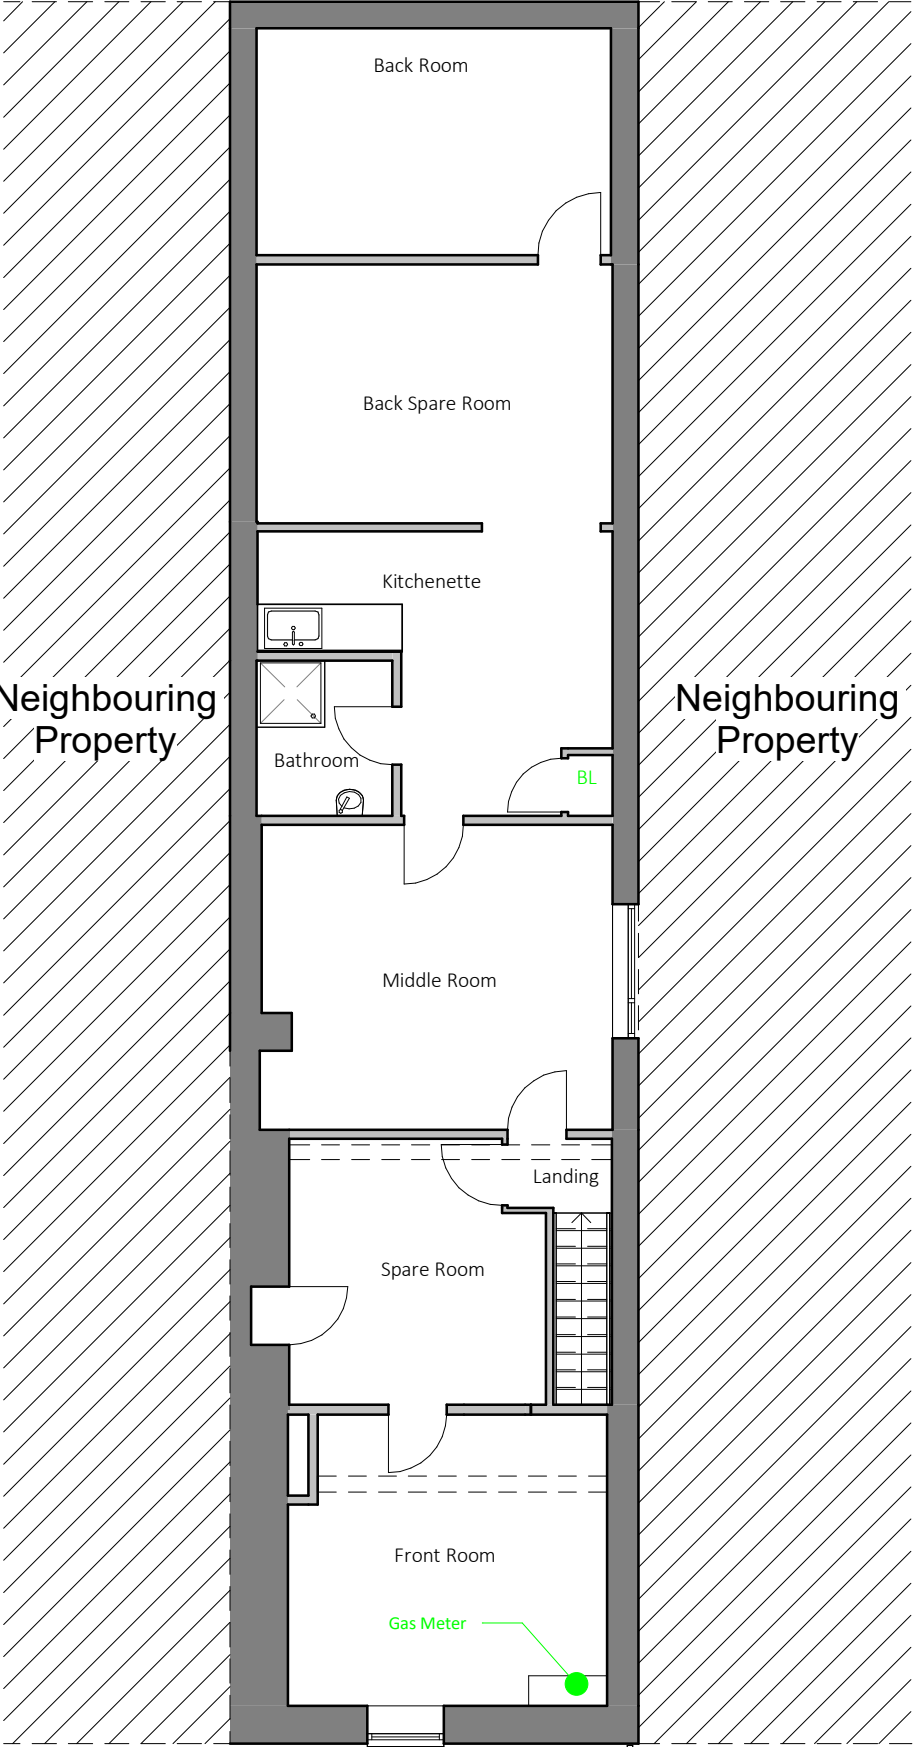

Existing First Floor Plan

darkin architects drawing on experience www.darkinarchitects.com 01554 778 730 16 Queen Victoria Road, SA15 2TL 02921 197 196 143 Clifton Street, Cardiff, CF24 1LZ RIBA Chartered Practice	NOTES				CLIENT: Rory Smith		
					PROJECT: Commercial Refurbishment		
					PROJECT ADDRESS: 81 & 81a Windsor Road Neath, SA11 1NS		
					DRAWING TITLE: Existing Floor Plans		
	No.	Description	By	Date			
	A	Ground Floor Plans Amended	SJC	11.03.2020	DRAWN BY SJC	CHECKED BY TOM	© Copyright Darkin Architects 2020
	B	Floor Plan Rotated	JDH	23.03.2020			
					PROJECT REF RC197	SCALE 1 : 100	PAPER SIZE A3
					DRAWING 101	REVISION B	DATE 10/02/20
THIS DRAWING IS THE COPYRIGHT OF DARKIN ARCHITECTS AND MAY NOT BE COPIED, ALTERED OR REPRODUCED IN ANY FORM OR PASSED TO A THIRD PARTY WITHOUT THEIR CONSENT. DIMENSIONS MUST BE CHECKED AND VERIFIED ON SITE AND ANY DISCREPANCIES SHOULD BE REPORTED TO THE ARCHITECT. THIS DRAWING MUST NOT BE SCALED AND SHOULD BE READ IN CONJUNCTION WITH ALL OTHER CONSULTANT'S DRAWINGS. IF IN DOUBT ASK FOR CONFIRMATION.							