


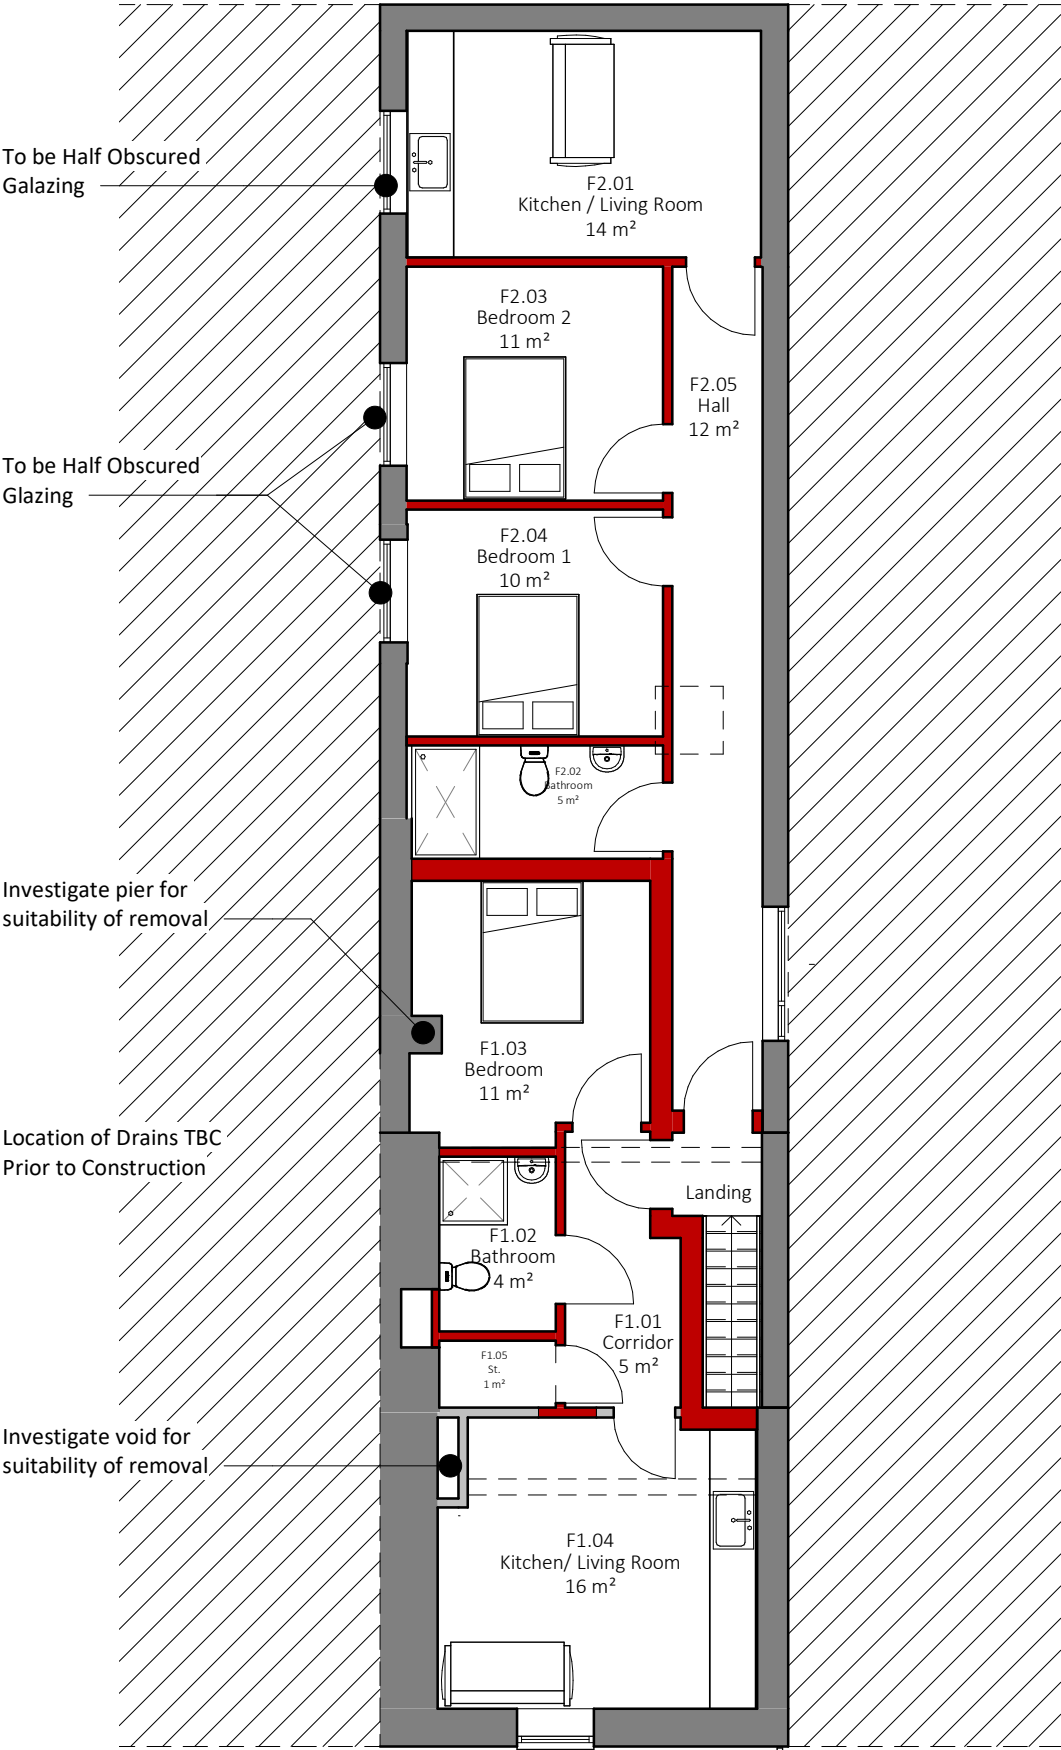

601_Room Schedule		
Number	Name	Area
F1.01	Corridor	5 m ²
F1.02	Bathroom	4 m ²
F1.03	Bedroom	11 m ²
F1.04	Kitchen/ Living Room	16 m ²
F1.05	St.	1 m ²
F2.01	Kitchen / Living Room	14 m ²
F2.02	Bathroom	5 m ²
F2.03	Bedroom 2	11 m ²
F2.04	Bedroom 1	10 m ²
F2.05	Hall	12 m ²

darkin architects drawing on experience www.darkinarchitects.com 01554 778 730 16 Queen Victoria Road, SA15 2TL 02921 197 196 143 Clifton Street, Cardiff, CF24 1LZ RIBA Chartered Practice	NOTES			CLIENT: Rory Smith			
				PROJECT: Commercial Refurbishment			
				PROJECT ADDRESS: 81 & 81a Windsor Road Neath, SA11 1NS			
				DRAWING TITLE: Proposed First Floor Plan			
	No.	Description	By	Date	DRAWN BY <i>JDH</i>	CHECKED BY <i>TOM</i>	© Copyright Darkin Architects 2020
	A	Sketch Sceme Amended	SJC	13.03.2020			
B	Residential Room Schedule Added + Floor Plan Rotated	JDH	19.03.2020	PROJECT REF <i>RC197</i>	SCALE <i>1 : 100</i>	PAPER SIZE <i>A3</i>	
THIS DRAWING IS THE COPYRIGHT OF DARKIN ARCHITECTS AND MAY NOT BE COPIED, ALTERED OR REPRODUCED IN ANY FORM OR PASSED TO A THIRD PARTY WITHOUT THEIR CONSENT. DIMENSIONS MUST BE CHECKED AND VERIFIED ON SITE AND ANY DISCREPANCIES SHOULD BE REPORTED TO THE ARCHITECT. THIS DRAWING MUST NOT BE SCALED AND SHOULD BE READ IN CONJUNCTION WITH ALL OTHER CONSULTANT'S DRAWINGS. IF IN DOUBT ASK FOR CONFIRMATION.				DRAWING <i>103</i>	REVISION <i>B</i>	DATE <i>24/02/2020</i>	