






Existing Front Elevation

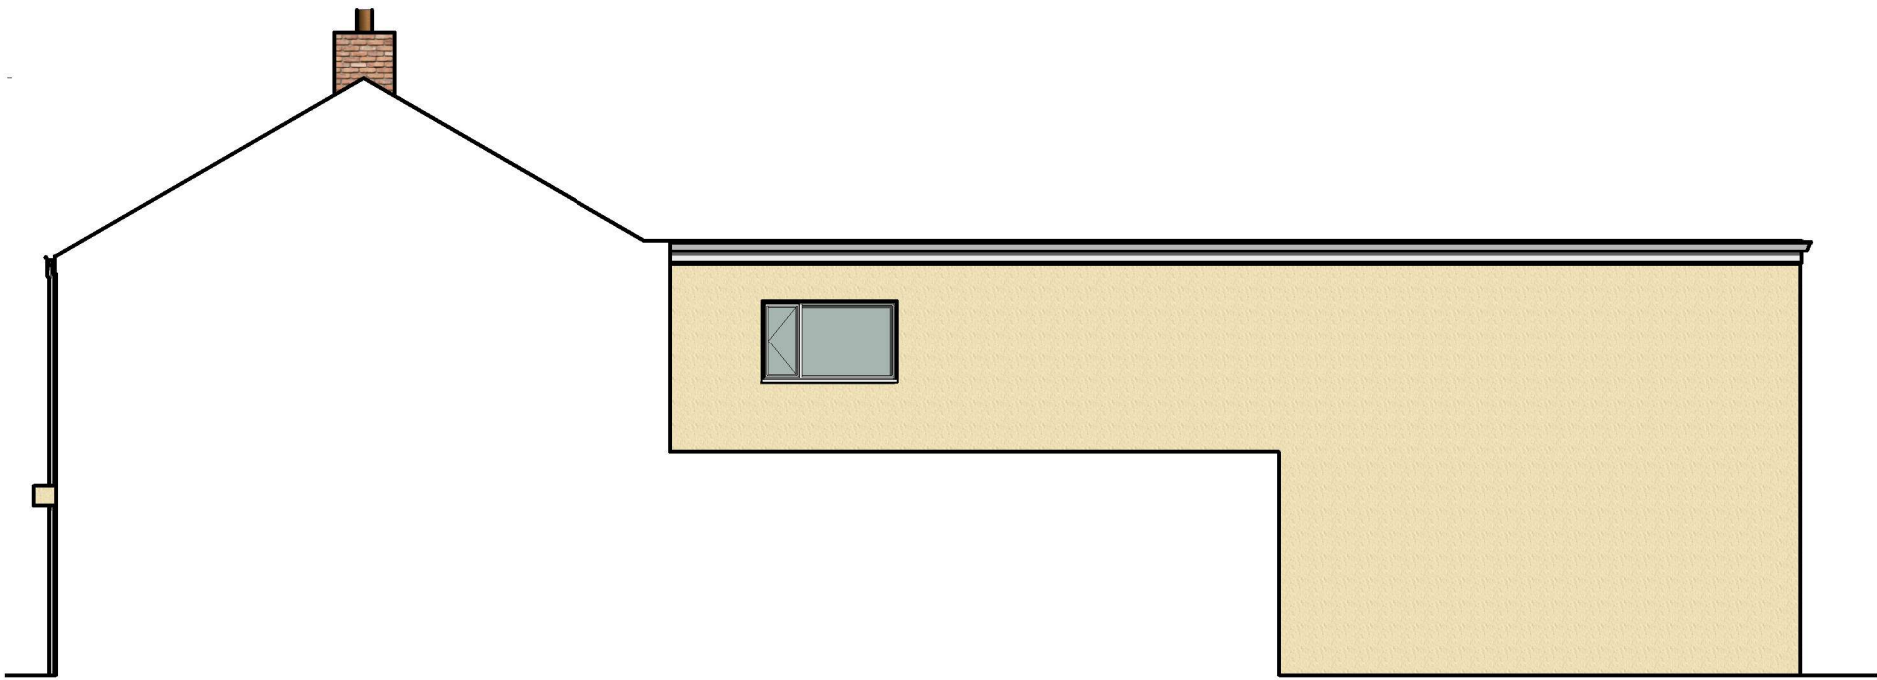

Existing Side Elevation

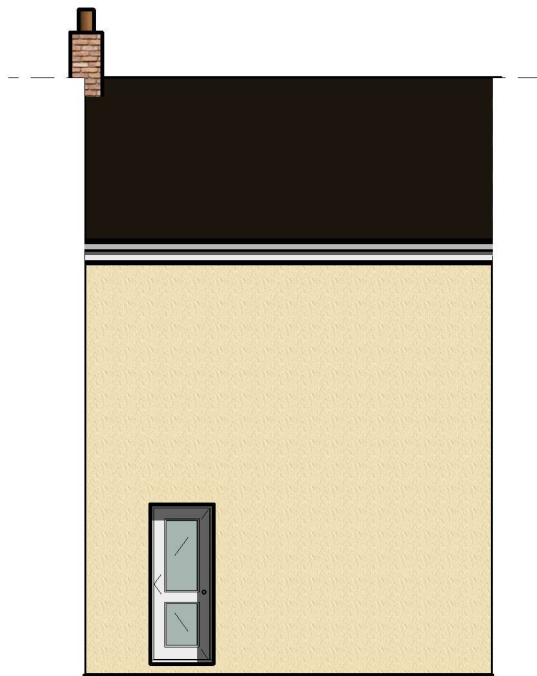

Existing Rear Elevation

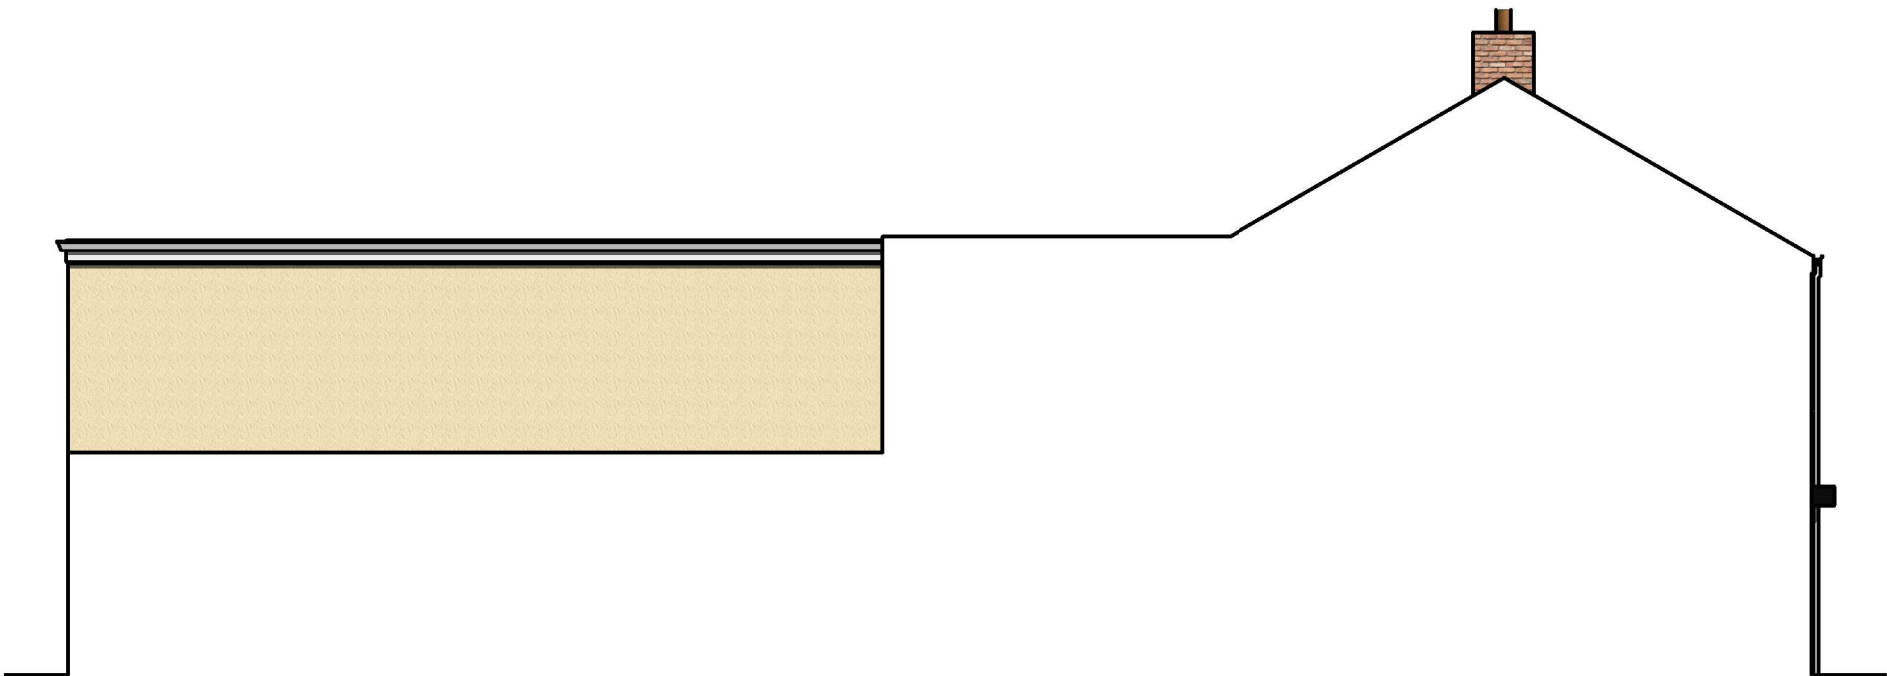

Existing Side Elevation

darkin
architects

drawing on
experience

www.darkinarchitects.com

02921 197 196
143 Clifton Street, Cardiff, CF24 1LZ

01554 778 730
16 Queen Victoria Road, SA15 2TL

RIBA



Chartered Practice

THIS DRAWING IS THE COPYRIGHT OF DARKIN ARCHITECTS AND MAY NOT BE COPIED, ALTERED OR REPRODUCED IN ANY FORM OR PASSED TO A THIRD PARTY WITHOUT THEIR CONSENT. DIMENSIONS MUST BE CHECKED AND VERIFIED ON SITE AND ANY DISCREPANCIES SHOULD BE REPORTED TO THE ARCHITECT. THIS DRAWING MUST NOT BE SCALED AND SHOULD BE READ IN CONJUNCTION WITH ALL OTHER CONSULTANT'S DRAWINGS. IF IN DOUBT ASK FOR CONFIRMATION.

No.	Description	By	Date
A	Ground Floor Plans Amended	SJC	11.03.2020
B	Sheet Layout Amended	JDH	23.03.2020

CLIENT

Rory Smith

PROJECT

Commercial Refurbishment

PROJECT ADDRESS

81 & 81a Windsor Road
Neath,
SA11 1NS

DRAWING TITLE

Existing Elevations

DRAWN BY		CHECKED BY	© Copyright Darkin Architects 2020
SJC		TOM	
PROJECT REF	SCALE		PAPER SIZE
RC197	1 : 100		A3
DRAWING	REVISION	DATE	
301	B	10/02/20	