


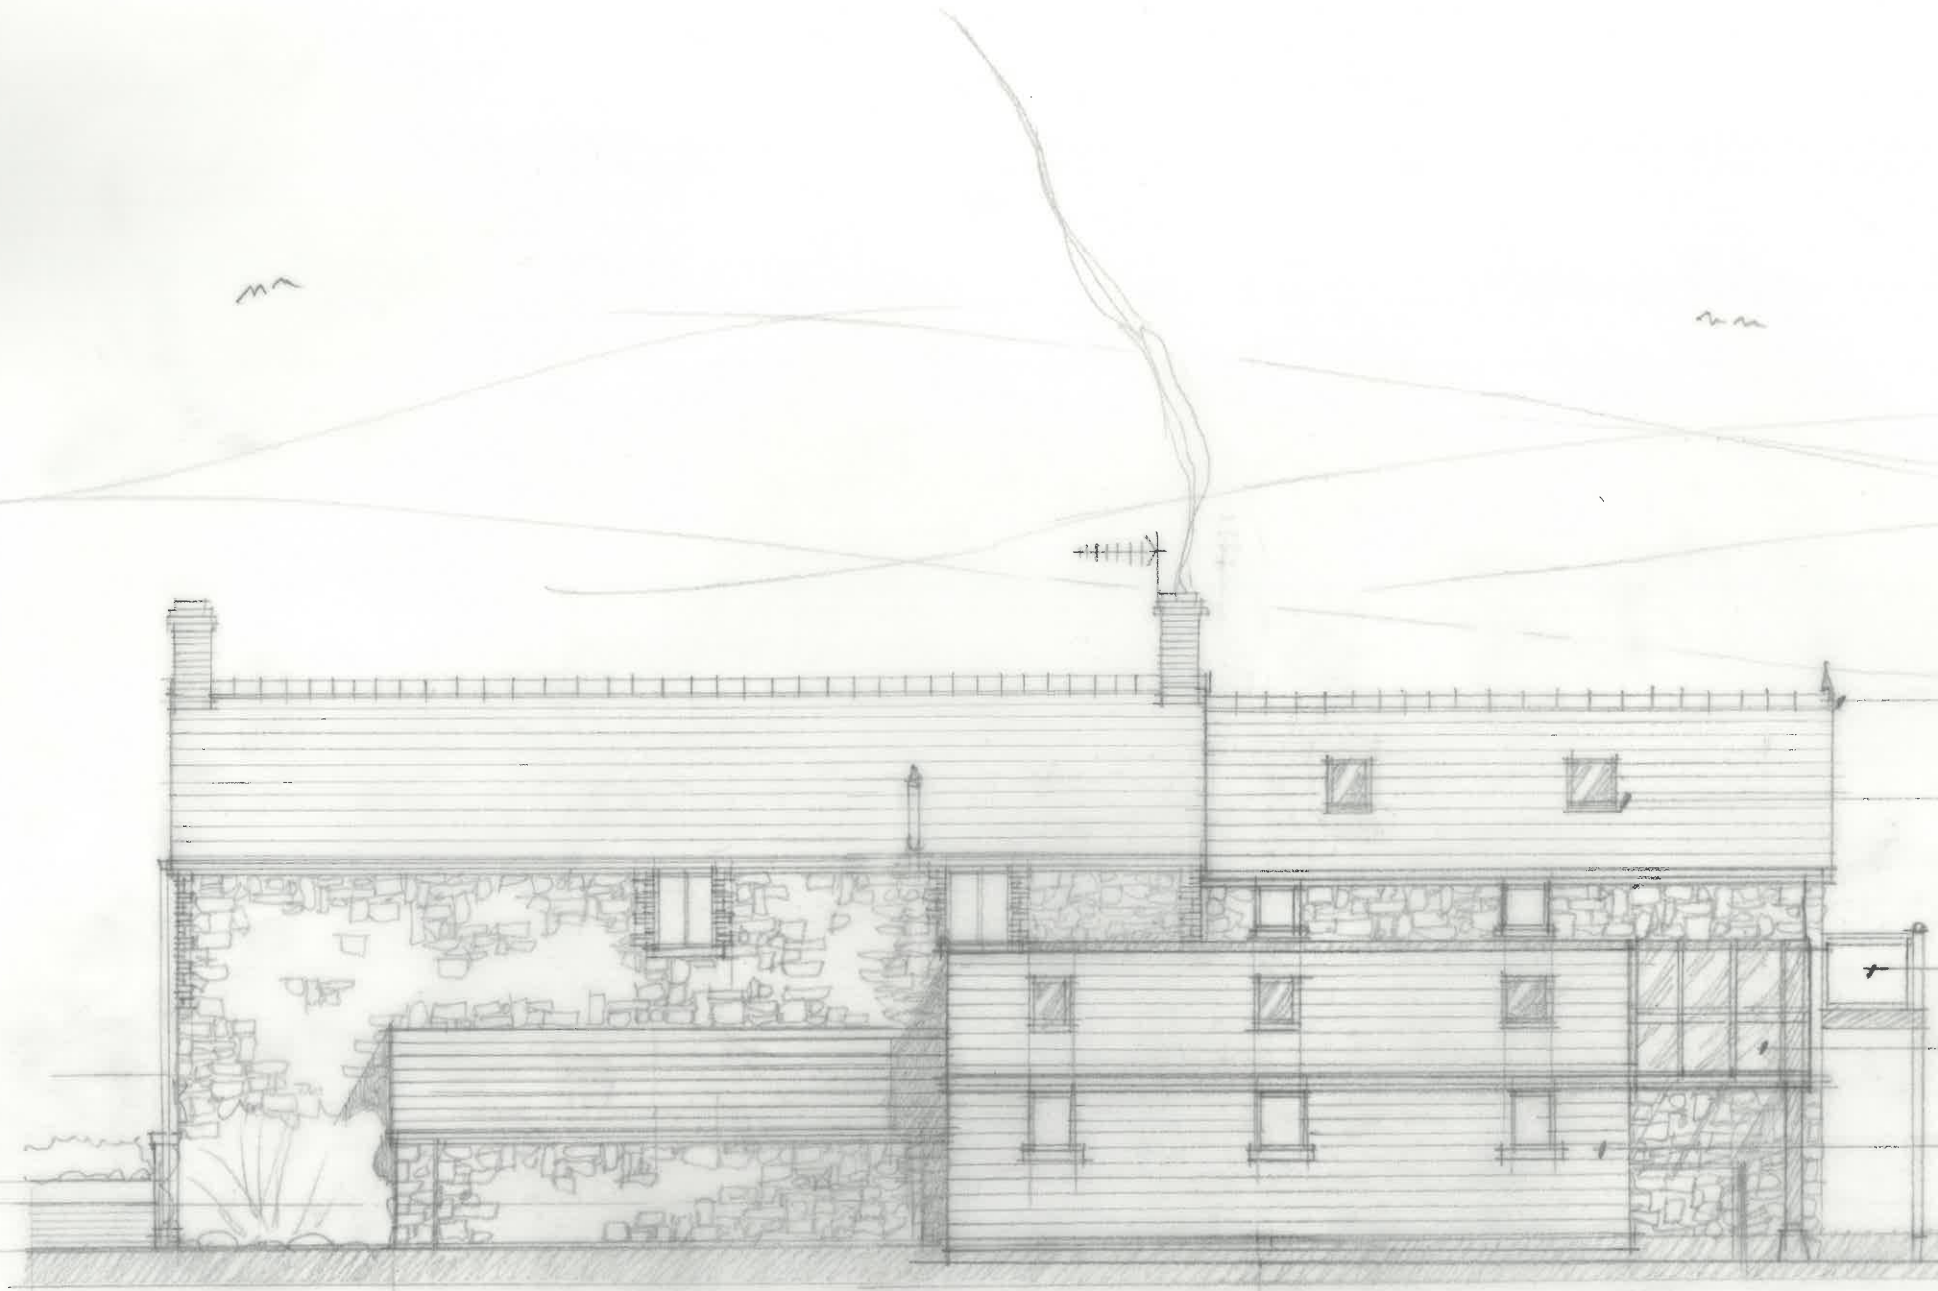

- TERACOTTA RIDGE TILES & SLATE /
SLATE TYPE ROOF FINISH TO
PROPOSED EXTENSIONS TO MATCH
EXISTING MAIN ROOF
- ROOFLIGHTS TO VAULTED CEILING
INTERIALLY
- GLAZED BALUSTRADE TO
BALCONY
- GLAZED CANOPY TO ENTRANCE /
LOBBY BOOT ROOM
- ETERMIT / CEMENTIT SHIP LAY
BOARDING & PROPOSED LEAN-TO
TO CREATE CONTRAST & REDUCE
MAINTENANCE

NORTH EAST ELEVATION - SCALE 1:100 @ A3 ~ AS PROPOSED.

DRG/PRP/NE/ELEV/GA/04



Stuart Bentley BA (Hons) Arch, BArch (Wales)
Suite 6, 33 The Esplanade, Porthcawl CF36 3YR
t: 01656 817 099 m: 07807 326 892
e: stuartbentley_designs@hotmail.co.uk