




SOUTH ELEVATION

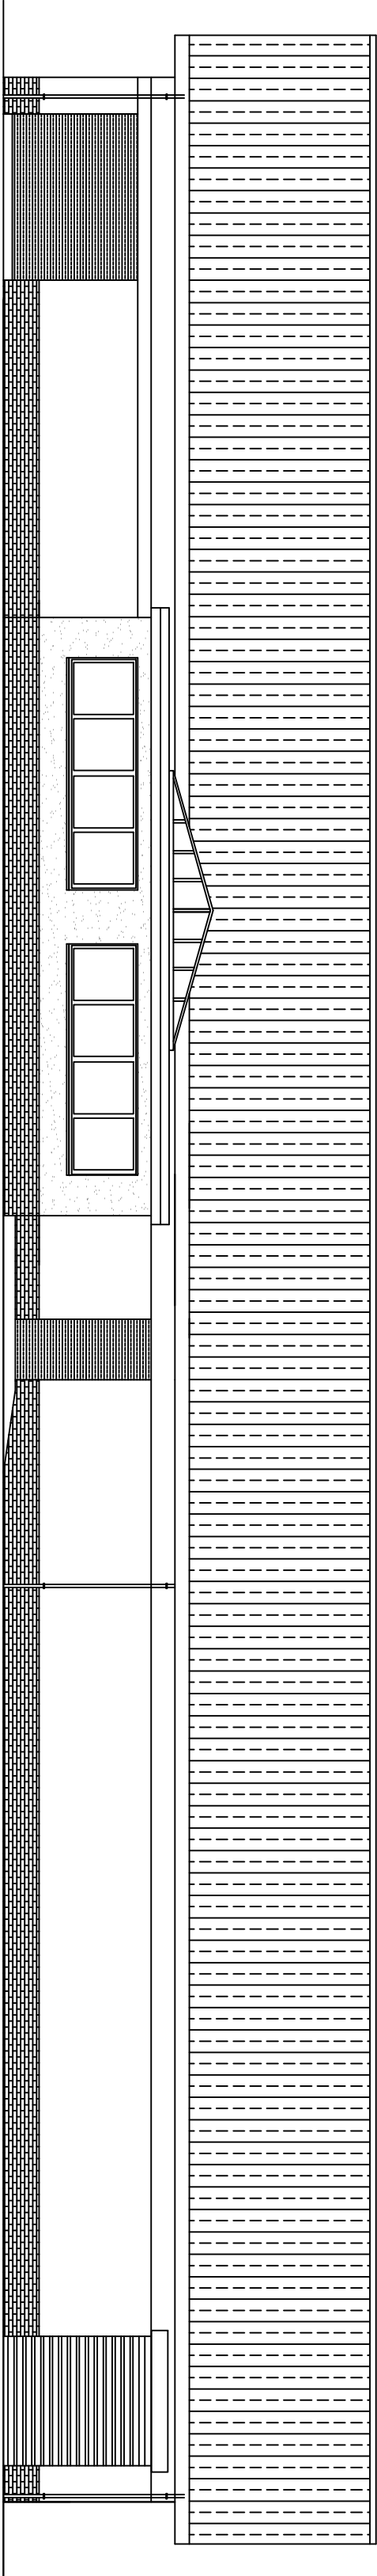

WEST ELEVATION

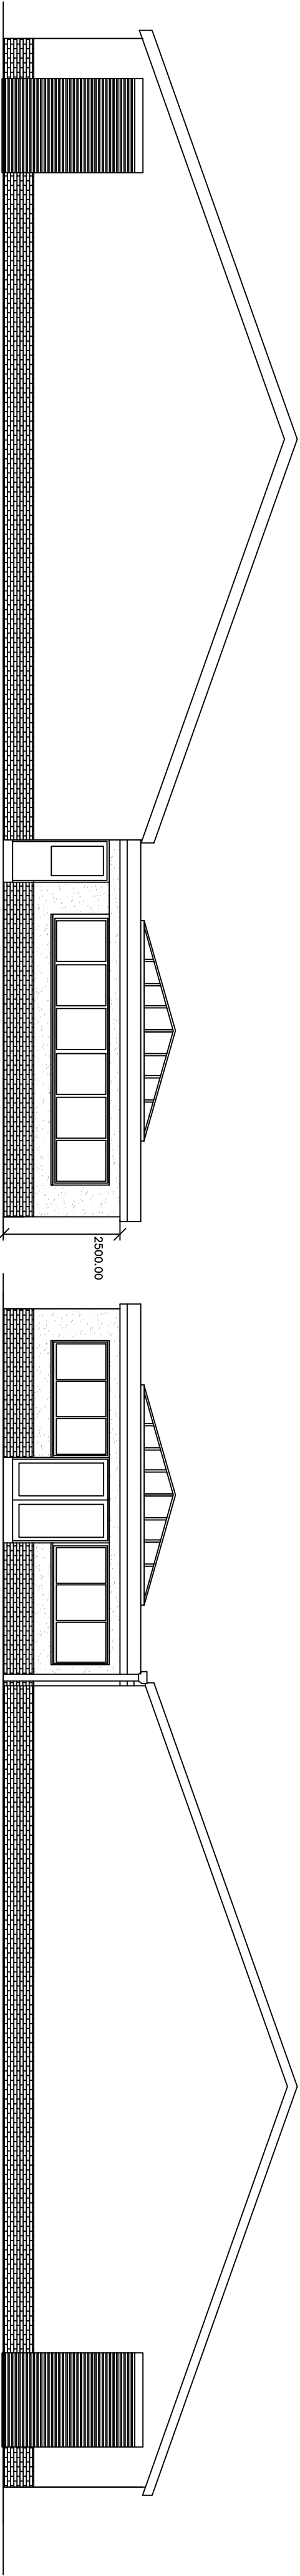

EAST ELEVATION

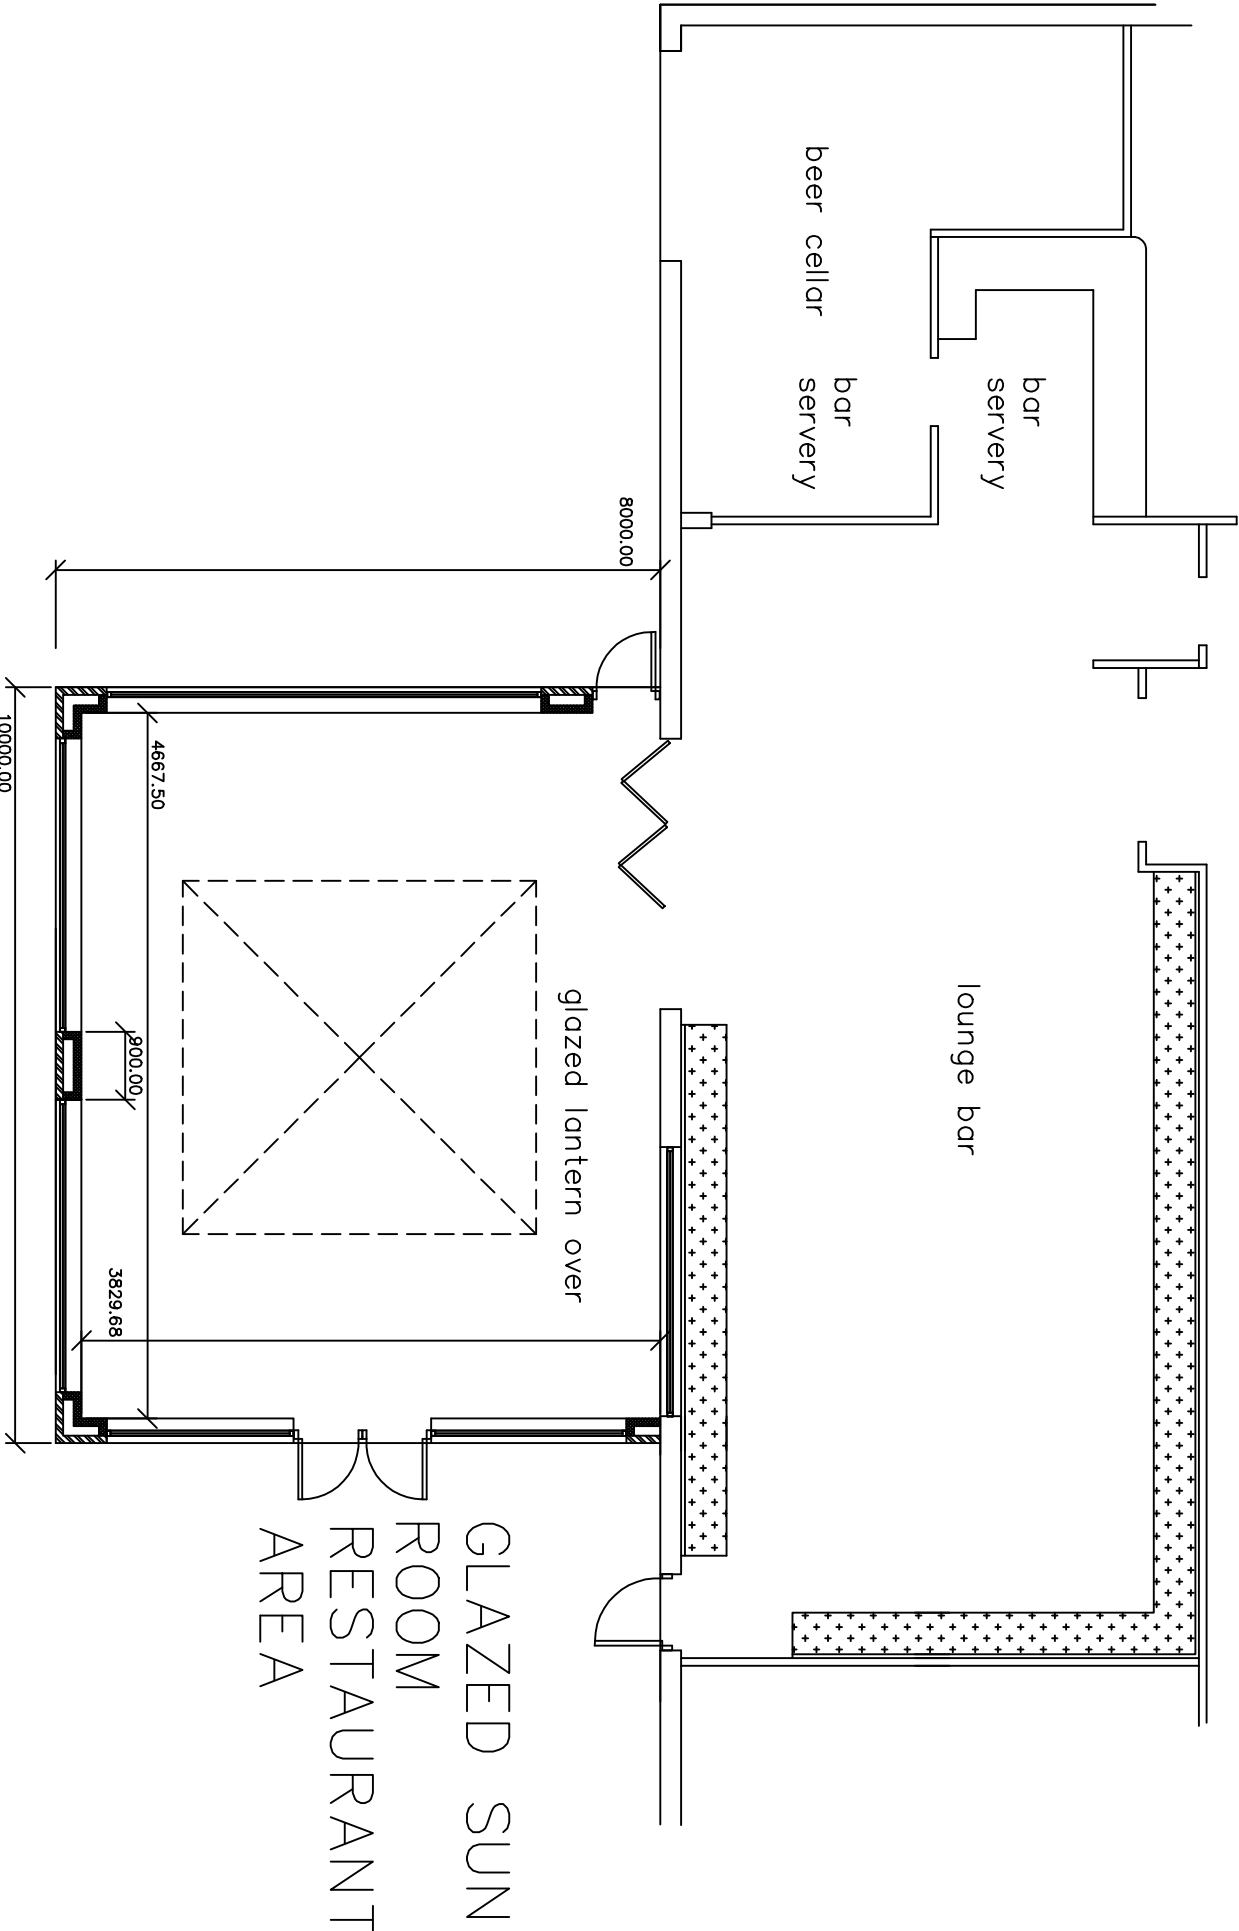

Clients MR H PATEL		
Drawing Title Plans as proposed		
Job Title Proposed extensions at: Croeserw Social Club Croeserw		
Drawing No: CSC/2/20	Date march 2020	Scale 1:100
© copyright		
 INVICTA Building Advisory Service Min yr Efoil High Street, Nantfyllon, CF34 0BW Tel : 07971 458724 E Mail : invicta7777@ymoo.co.uk 		