



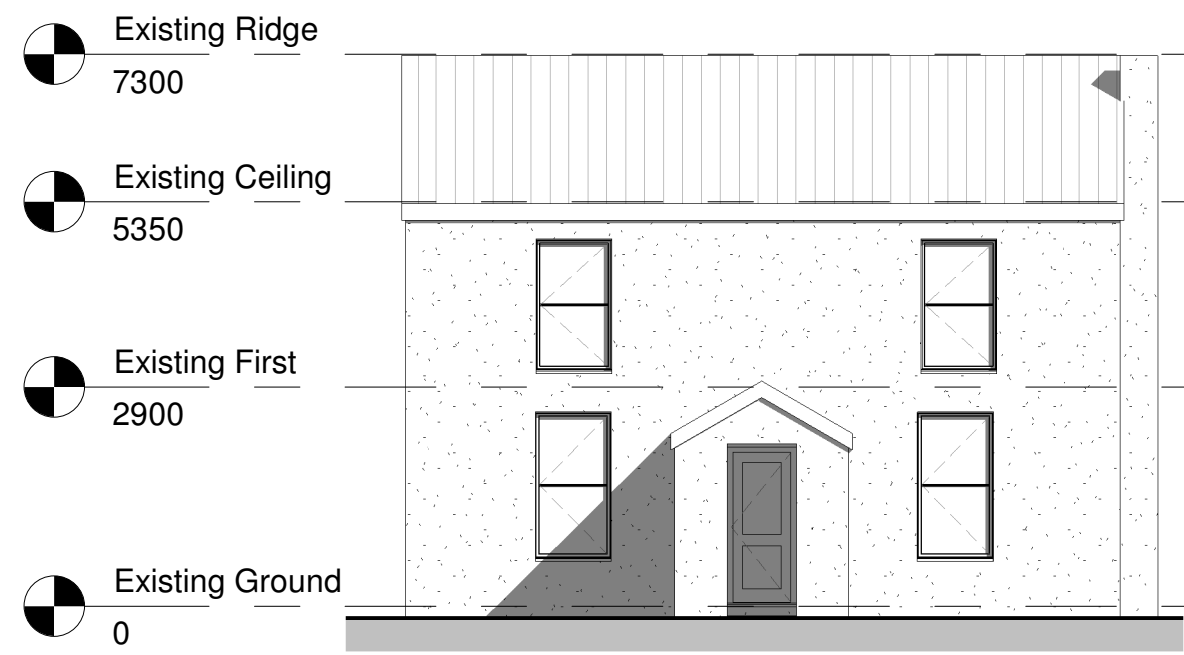


Existing Front Elevation

Scale 1:100

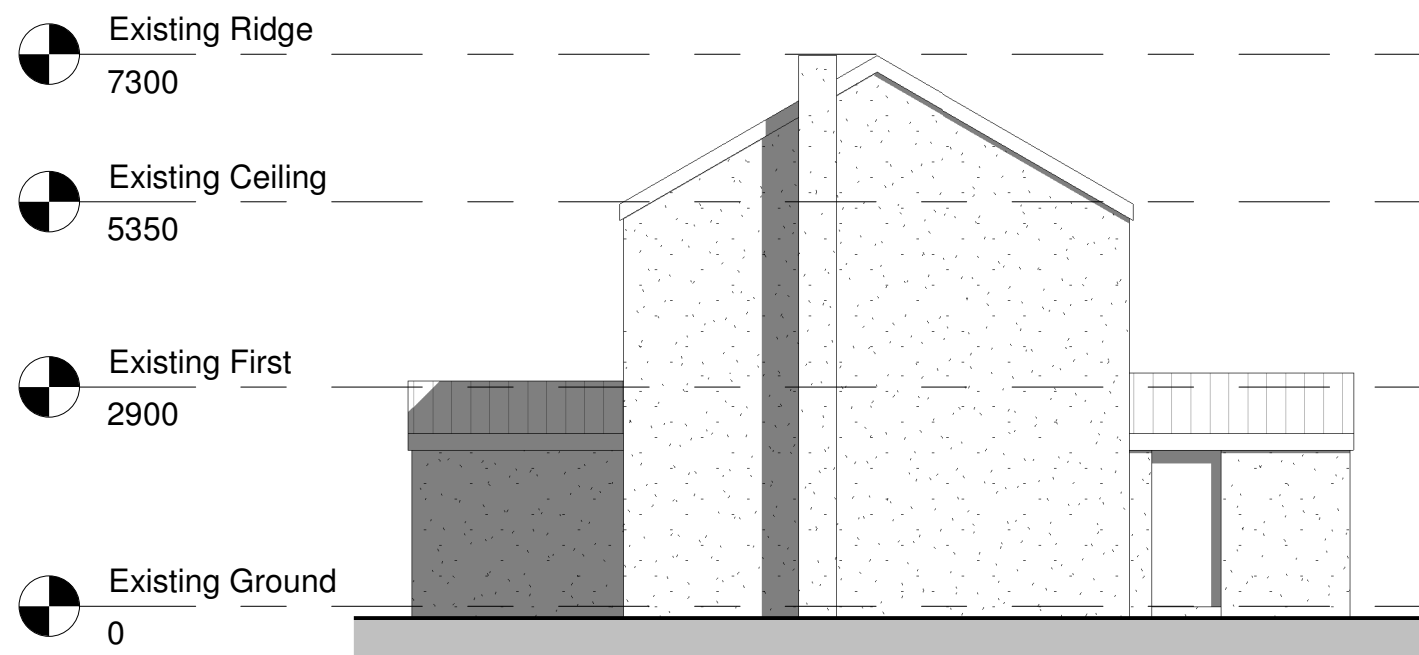


Existing Side Elevation (Right)

Scale 1:100

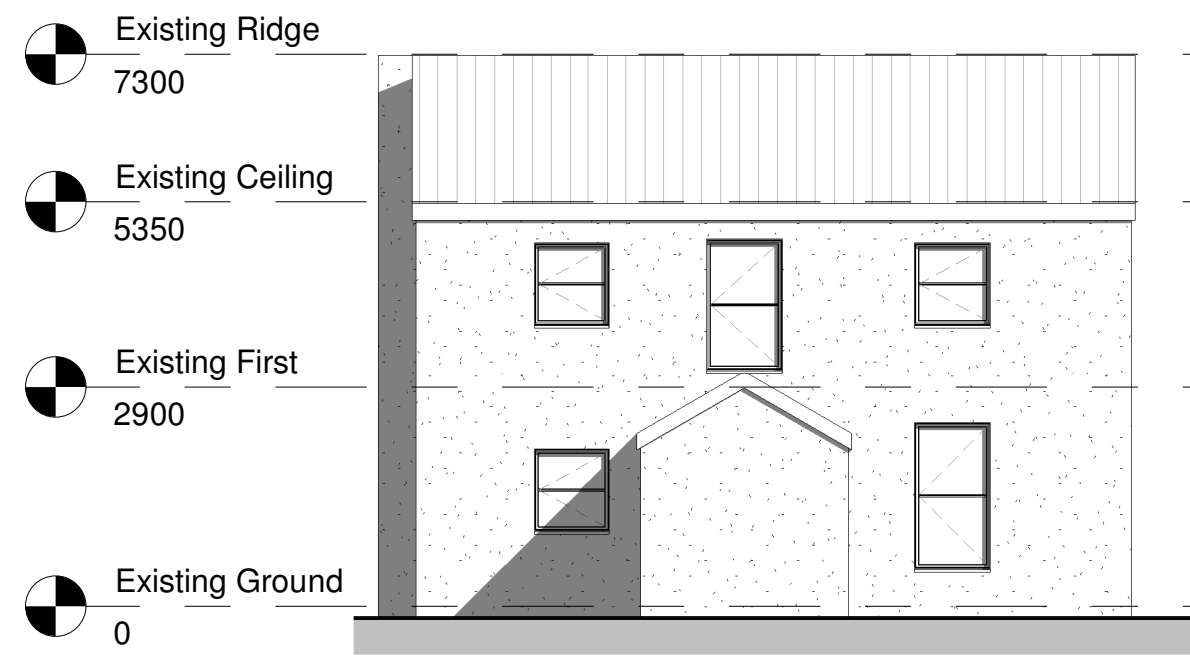

Existing Rear Elevation

Scale 1:100

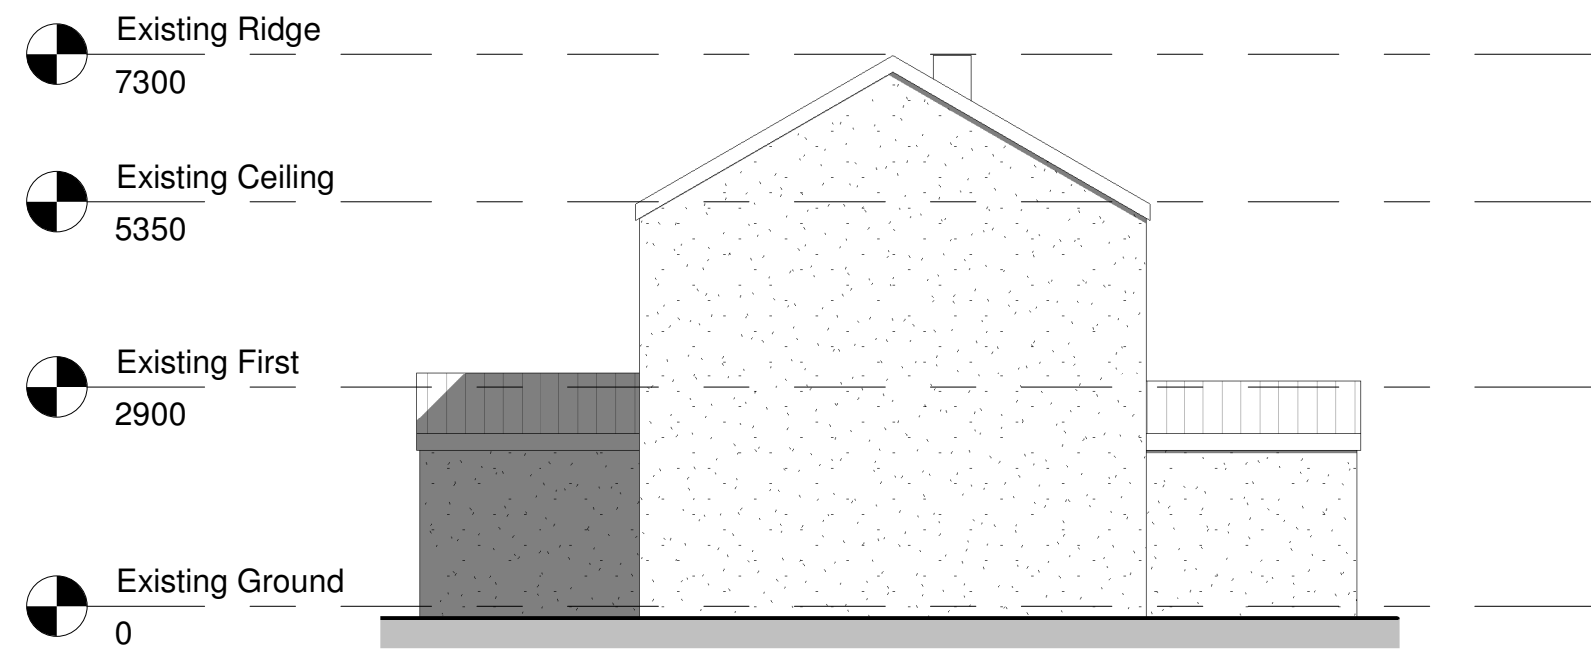


Existing Side Elevation (Left)

Scale 1:100



Proposed Front Elevation

Scale 1:100

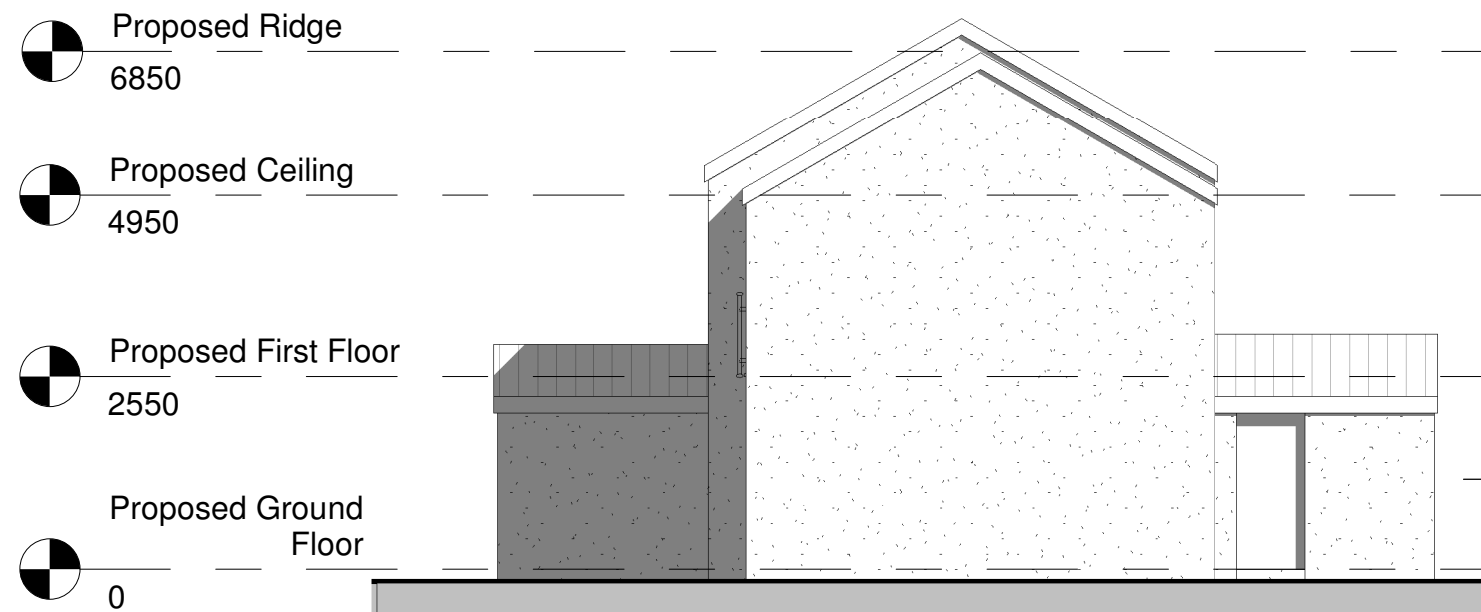

Proposed Side Elevation (Right)

Scale 1:100



Proposed Rear Elevation


Scale 1:100

MATERIALS

Roof - Concrete to match existing.
Rainwater goods - White upvc.
Walls - Render to match.
Windows and External doors - White uPVC.
Fascias and Barge Boards - White uPVC.




3D View

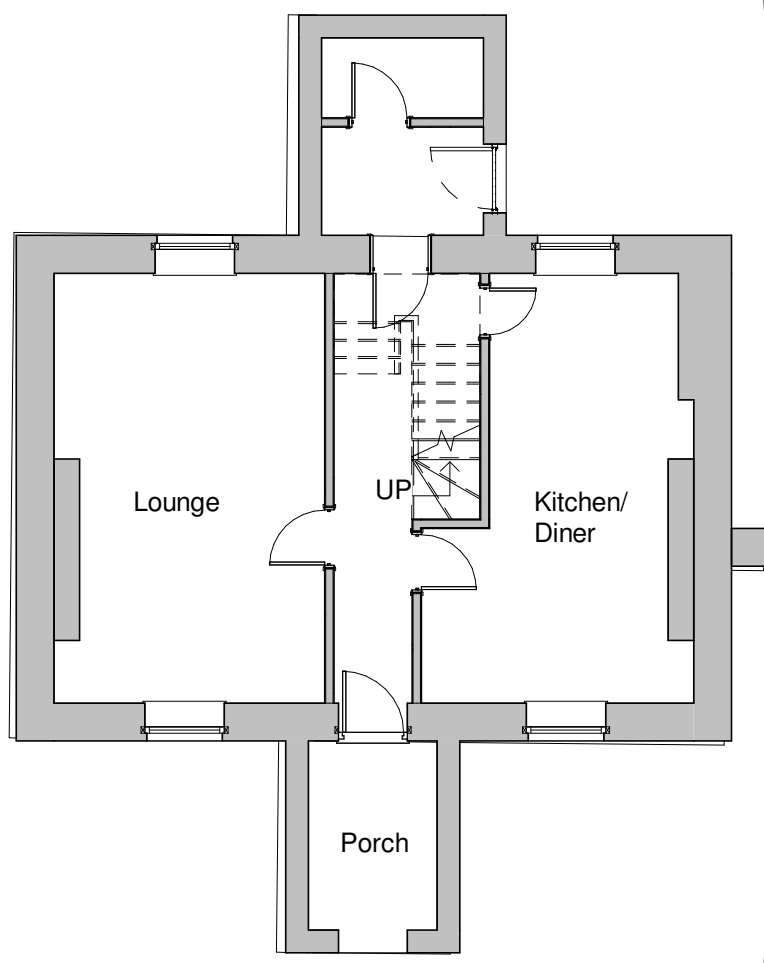


Existing Ground Floor

Scale 1:100

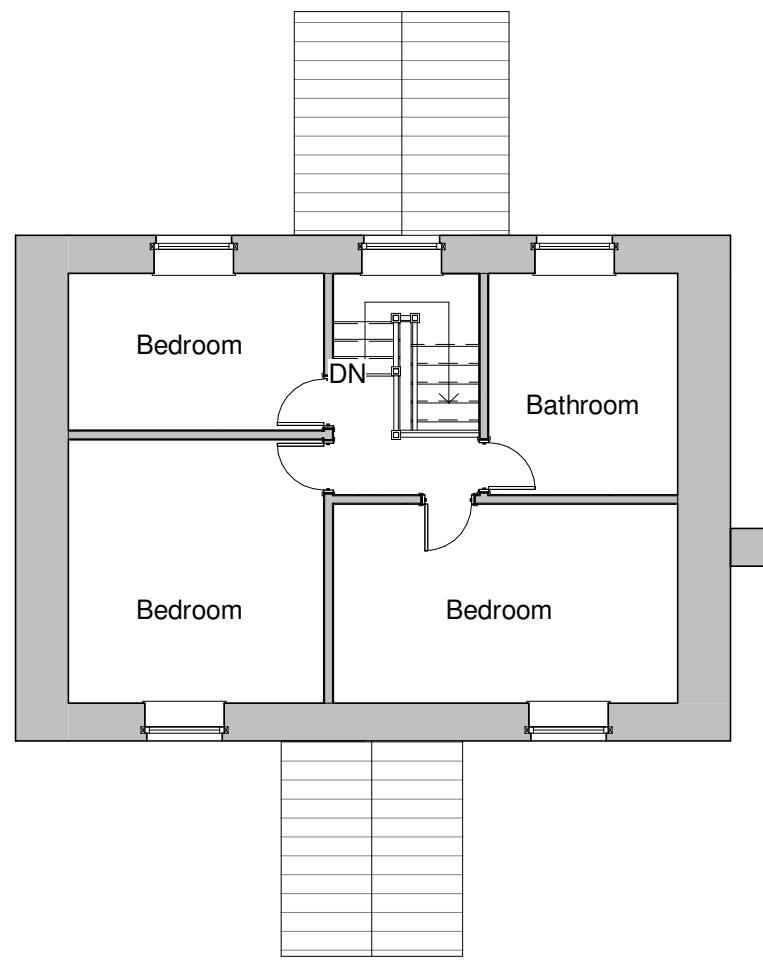

Existing First Floor

Scale 1:100

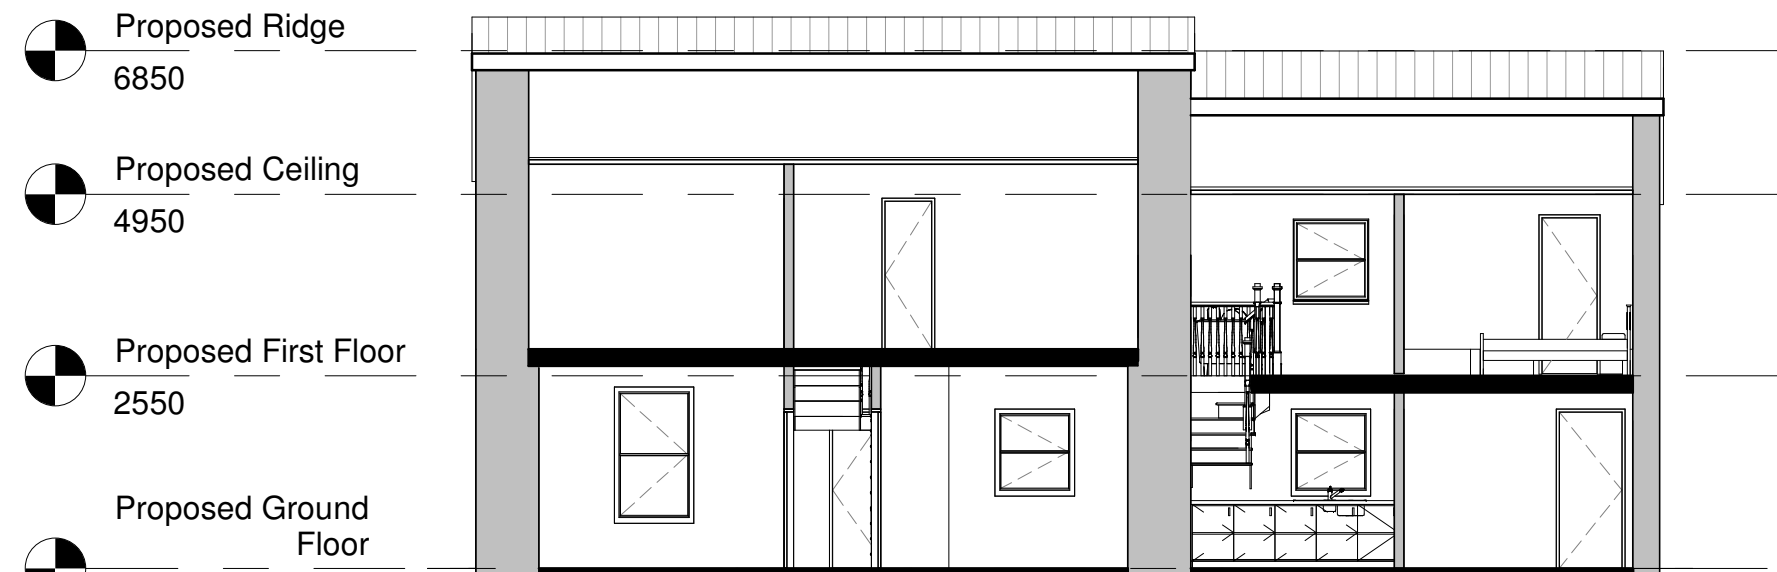


Proposed Section A-A

Scale 1:100




Existing Block Plan

Scale 1:200

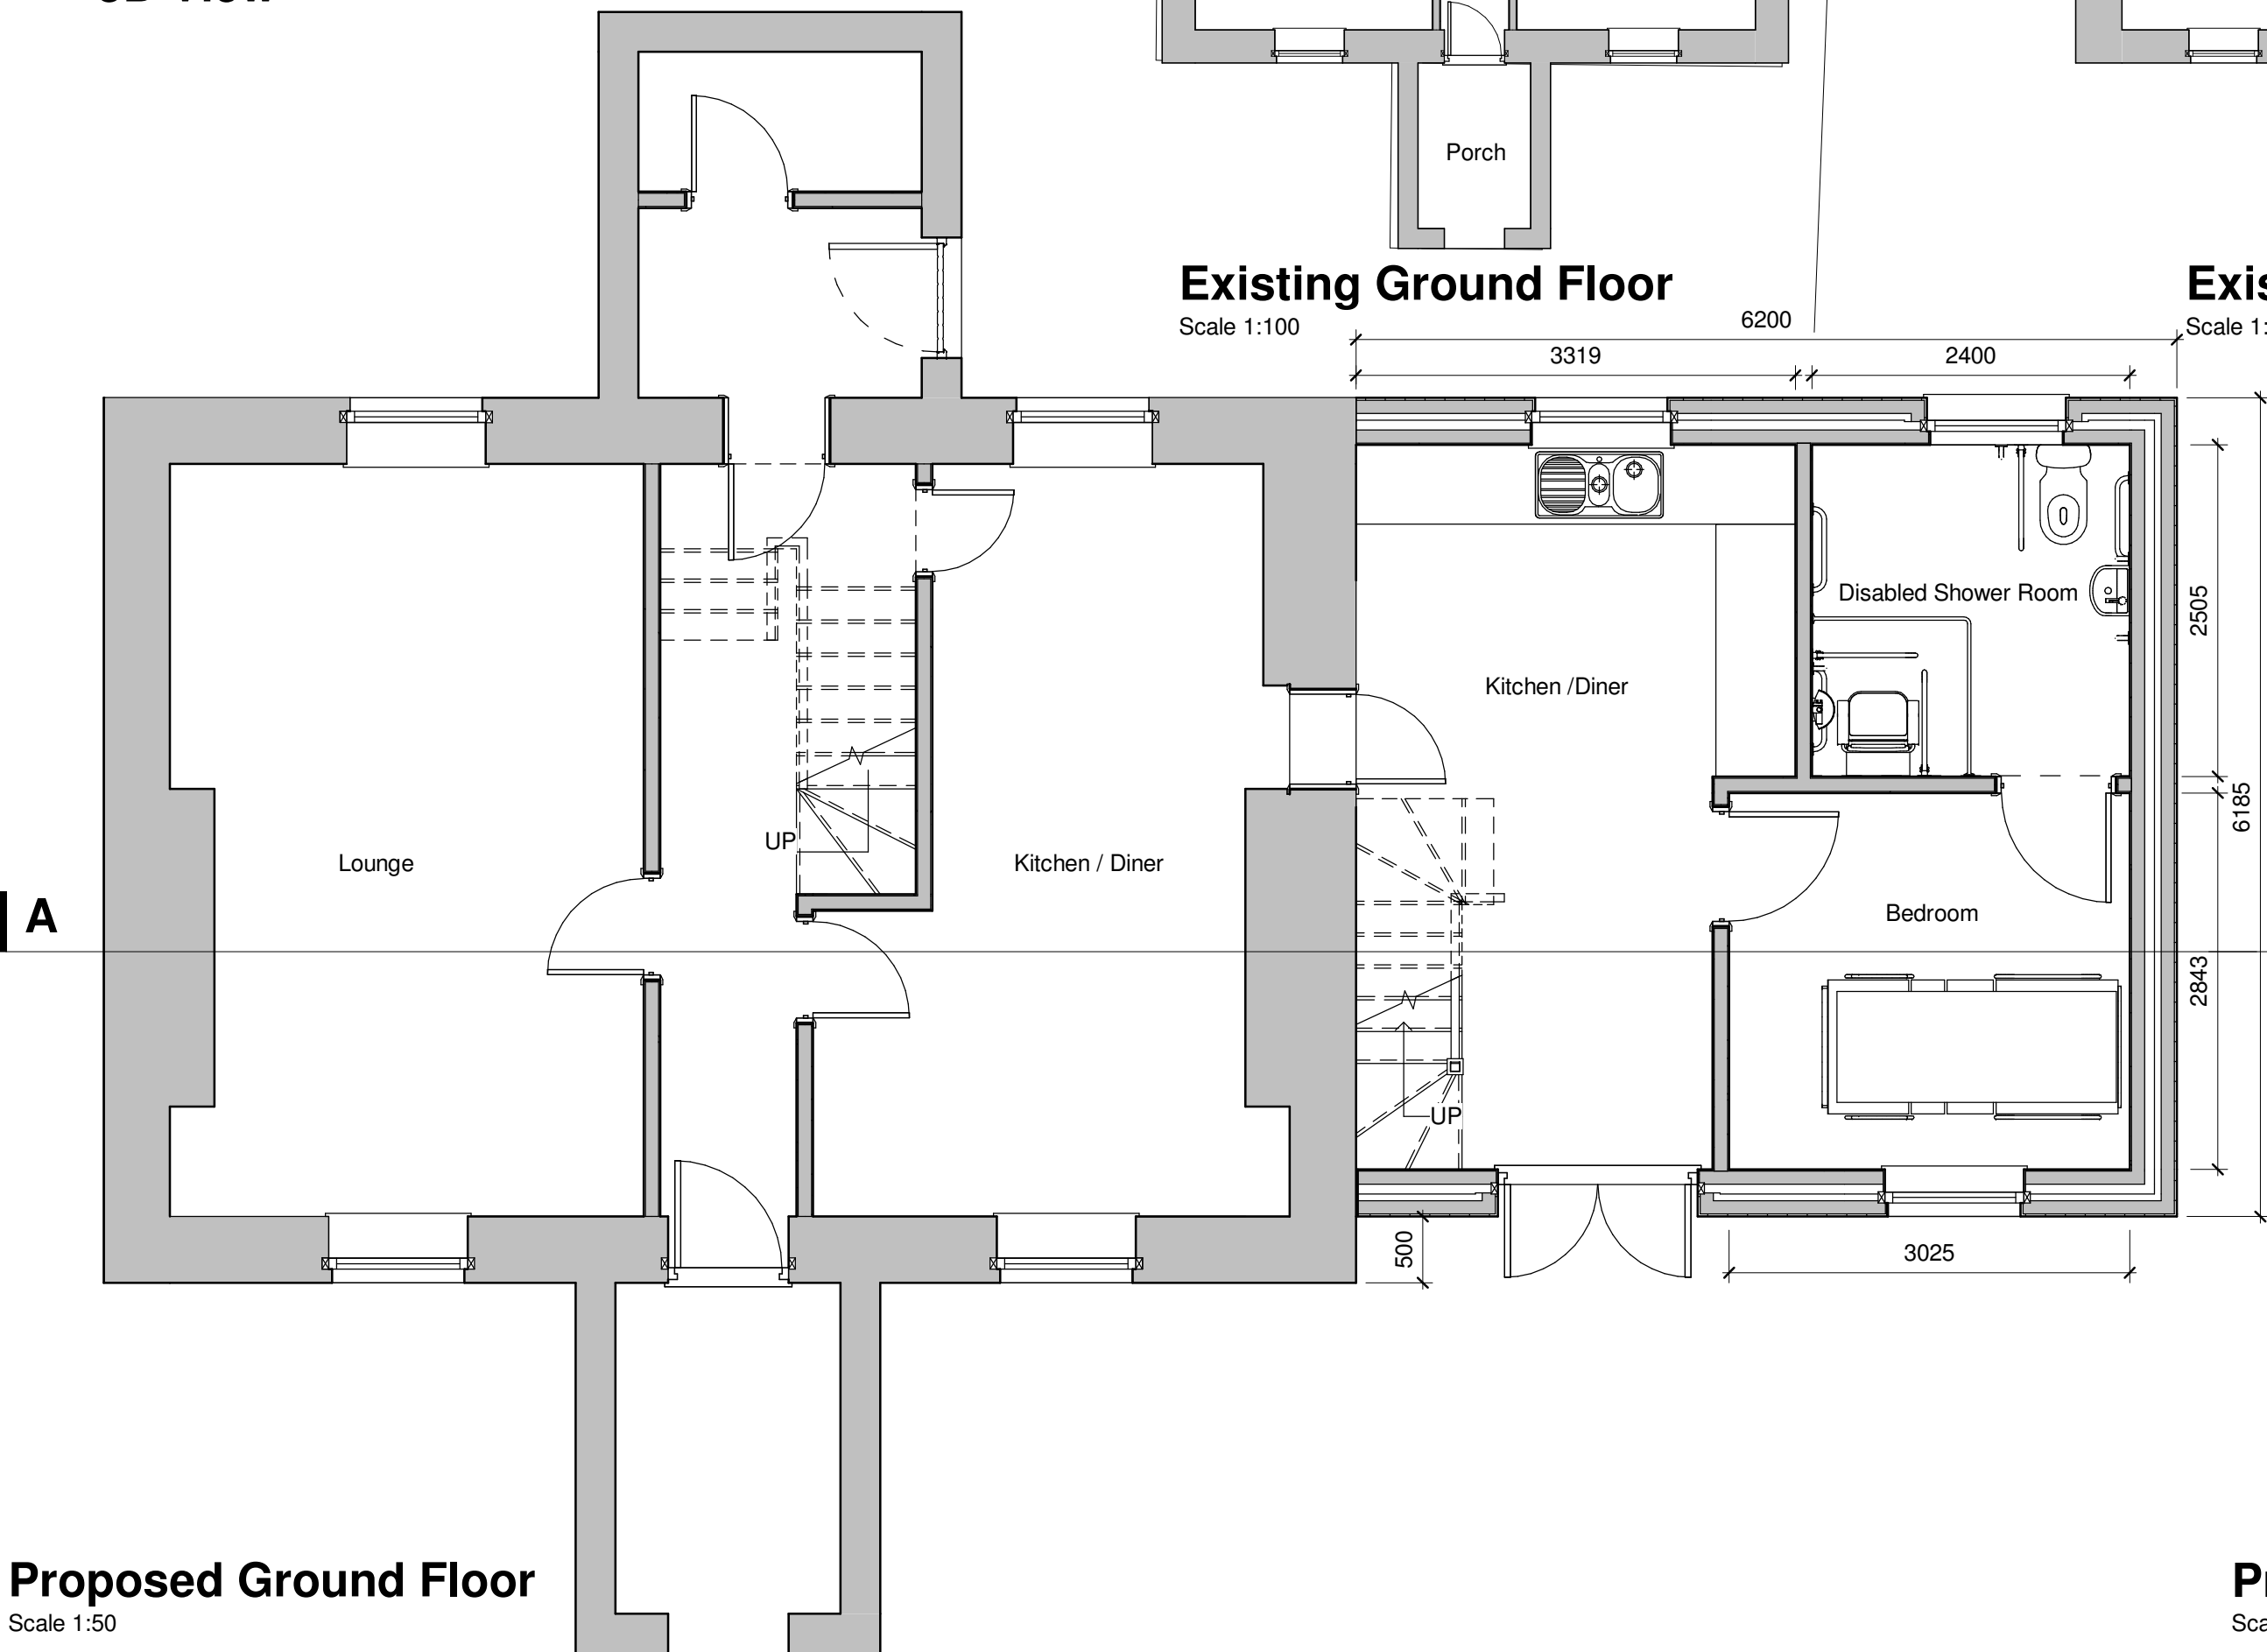

Proposed Ground Floor

Scale 1:50

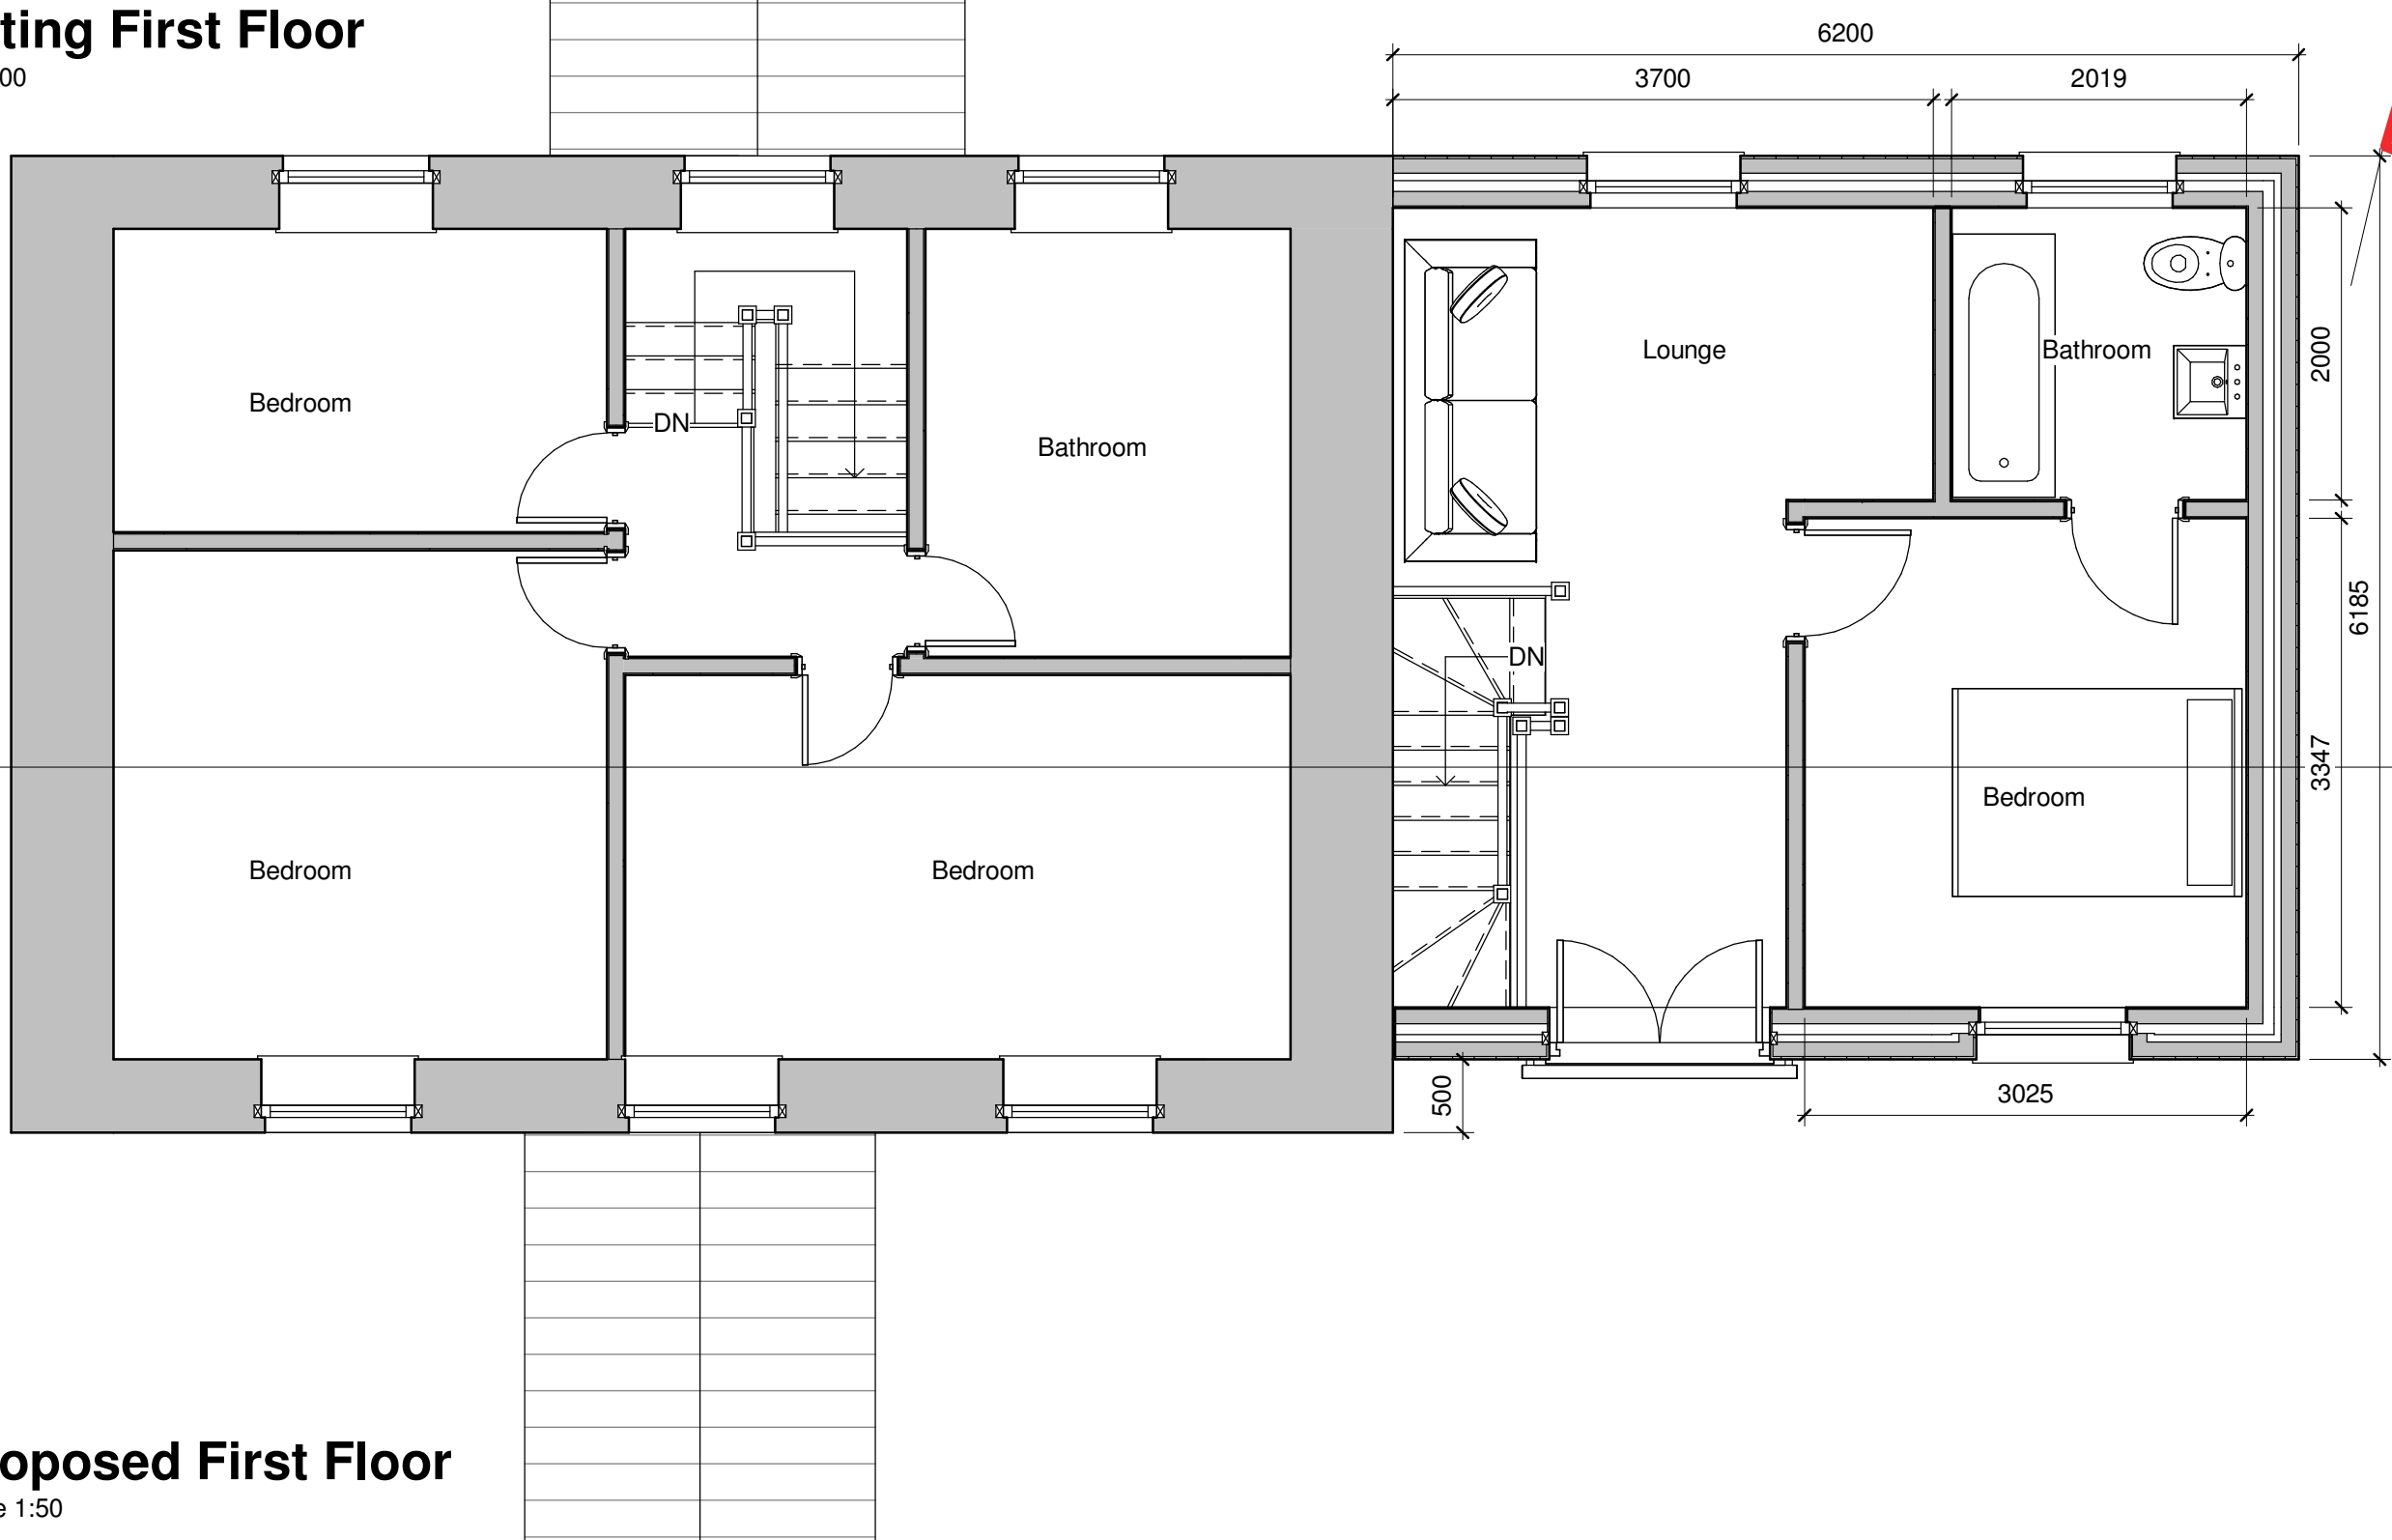

Proposed First Floor

Scale 1:50

PROJECT		
PROPOSED SIDE EXTENSION TO LLWYN CELYN FARM, RHIW FAWR SA9 2RB		
TITLE		
Existing and Proposed Details		
CLIENT		
DRAWN BY Author	CHECKED BY Checker	DATE 05/04/18
SCALE (@ A1) As indicated		PROJECT NUMBER Project Number
DRAWING NUMBER 310-02		REV