





Reproduced from an Ordnance Survey map with the permission of the
Controller of Her Majesty's Stationary Office.
©Crown Copyright. All rights reserved.

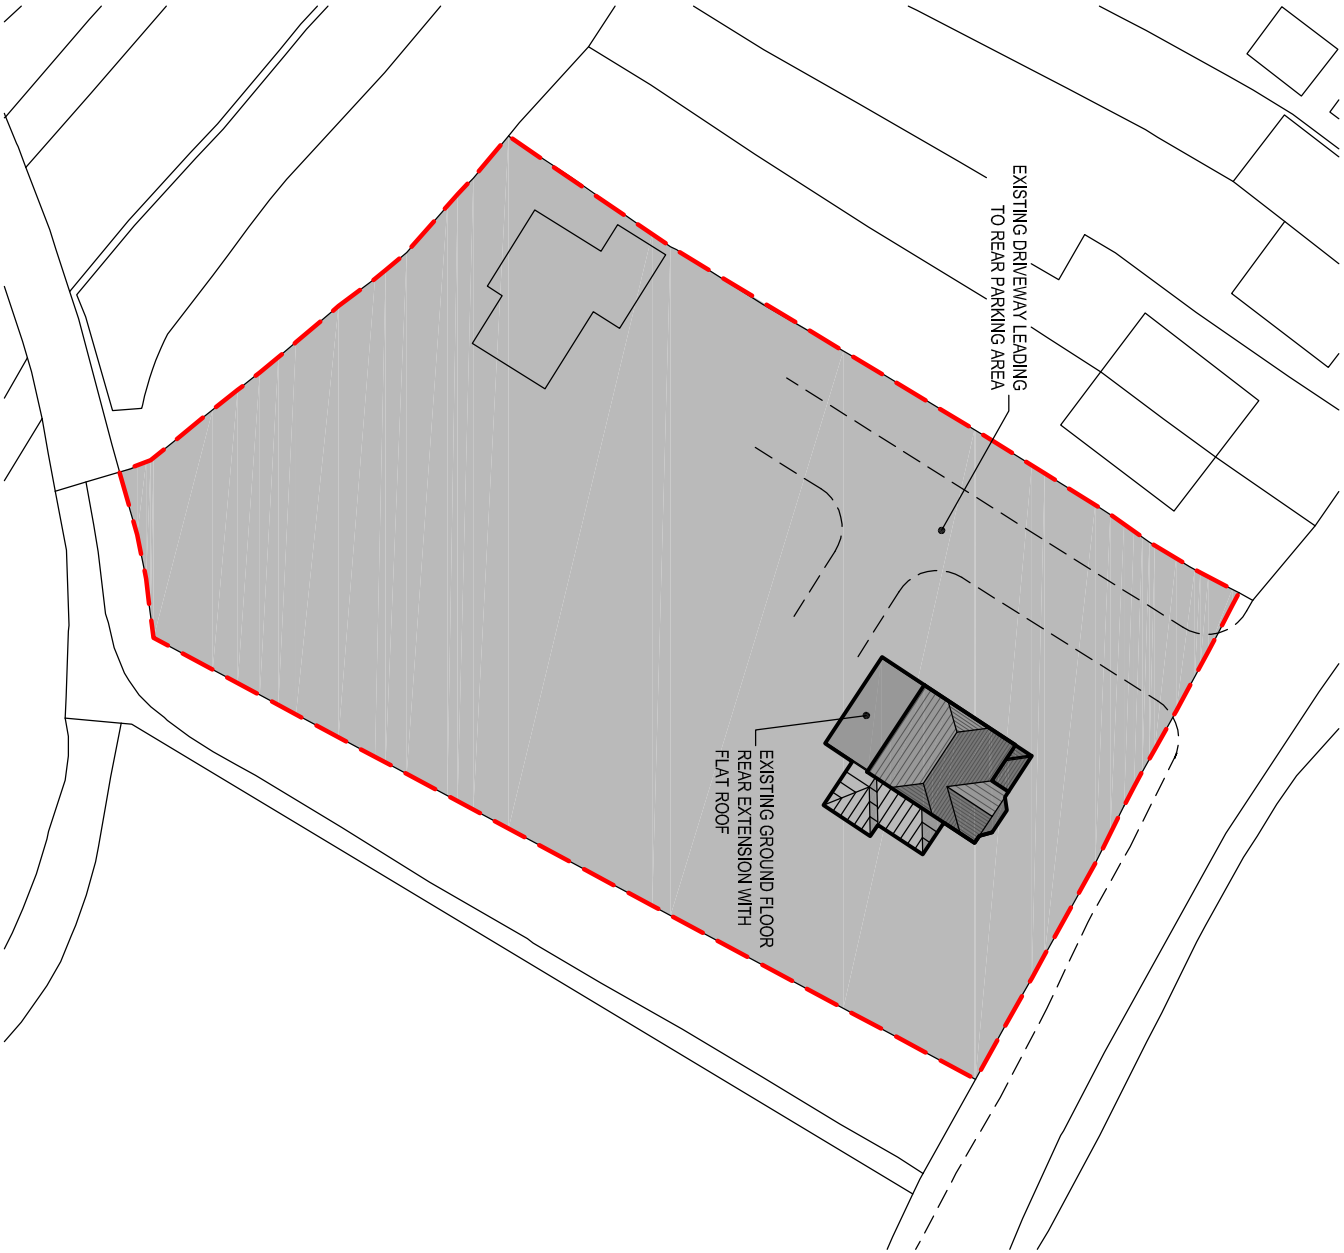

EXISTING SITE PLAN
Scale 1:500



Reproduced from an Ordnance Survey map with the permission of the
Controller of Her Majesty's Stationary Office.
©Crown Copyright. All rights reserved.

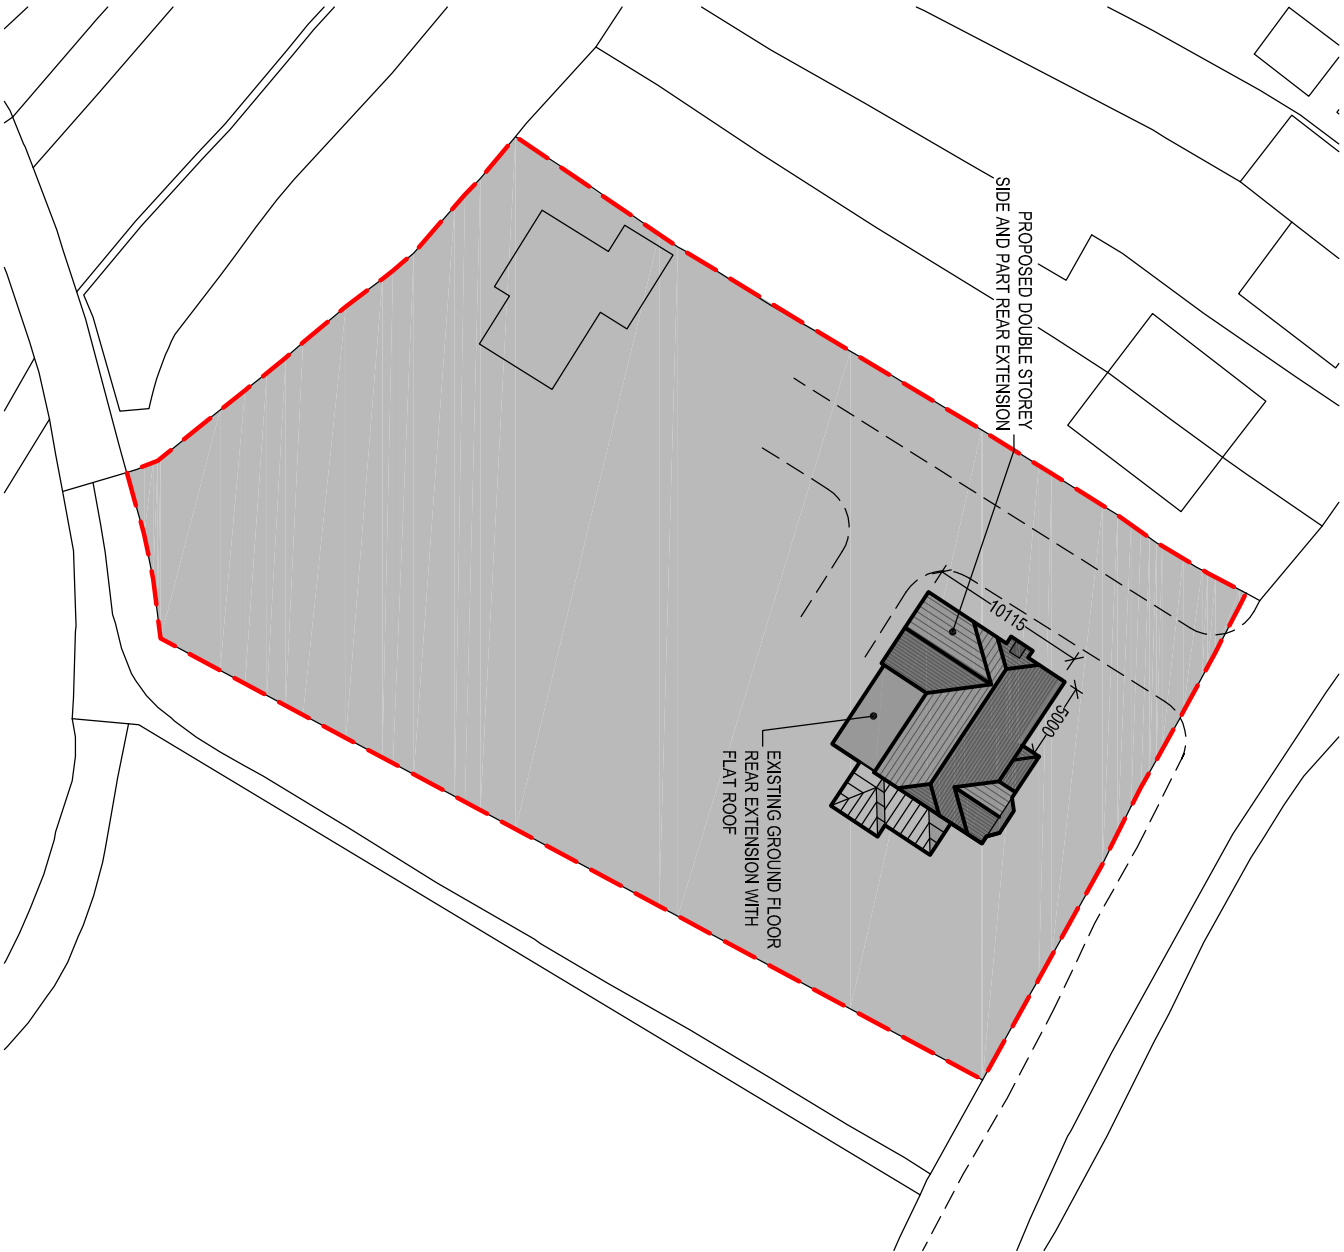

PROPOSED SITE PLAN
Scale 1:500



Cwm Planning & Design Ltd.
(architectural and Draughting Services)

Client:

Mr. N. Jones & Mrs. H.Squires-Jones
Maes Neuadd
Neuadd Road
Gwaun Cae Gunwen
Neath Port Talbot

Project Title:

PROPOSED DOUBLE
STOREY SIDE EXTENSION

General Notes:

1. Do not scale from this drawing, take figured dimensions only.
2. Dimensions are in millimeters unless otherwise stated.

Drawing Issue:

PLANNING

Drawing Title:

EXISTING & PROPOSED SITE PLANS

Drawing No:

002

Revision:

A

Date:

25-05-2019

Revised:

08-04-2020

Scale(s):

1:500

Paper Size:

A3