



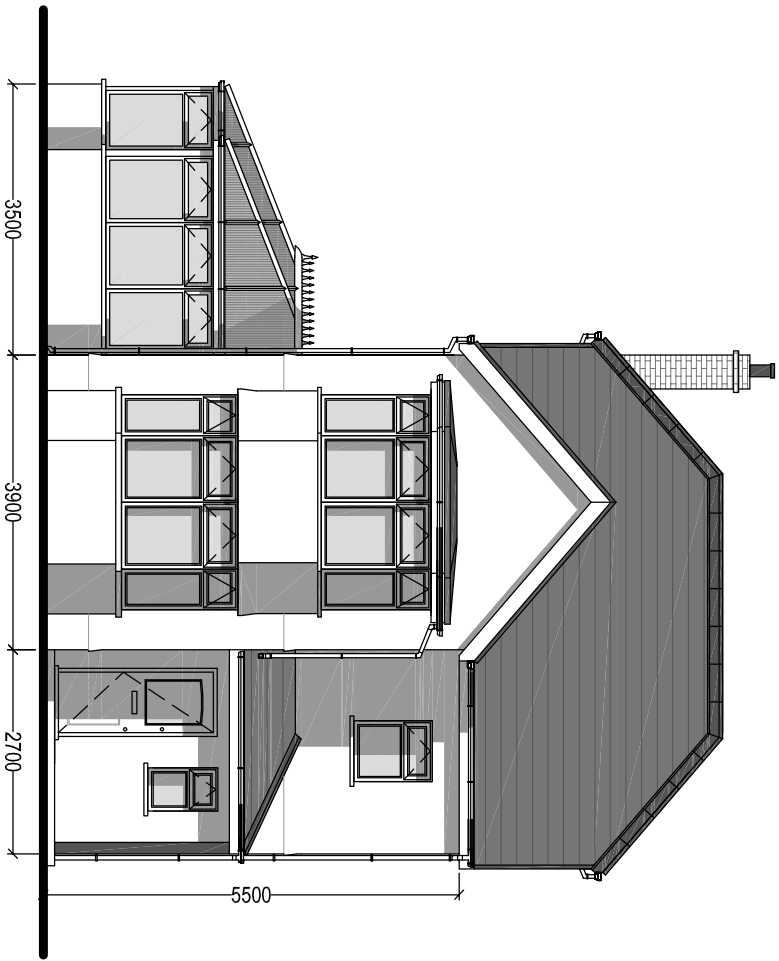


EXISTING FRONT ELEVATION

Scale 1:100

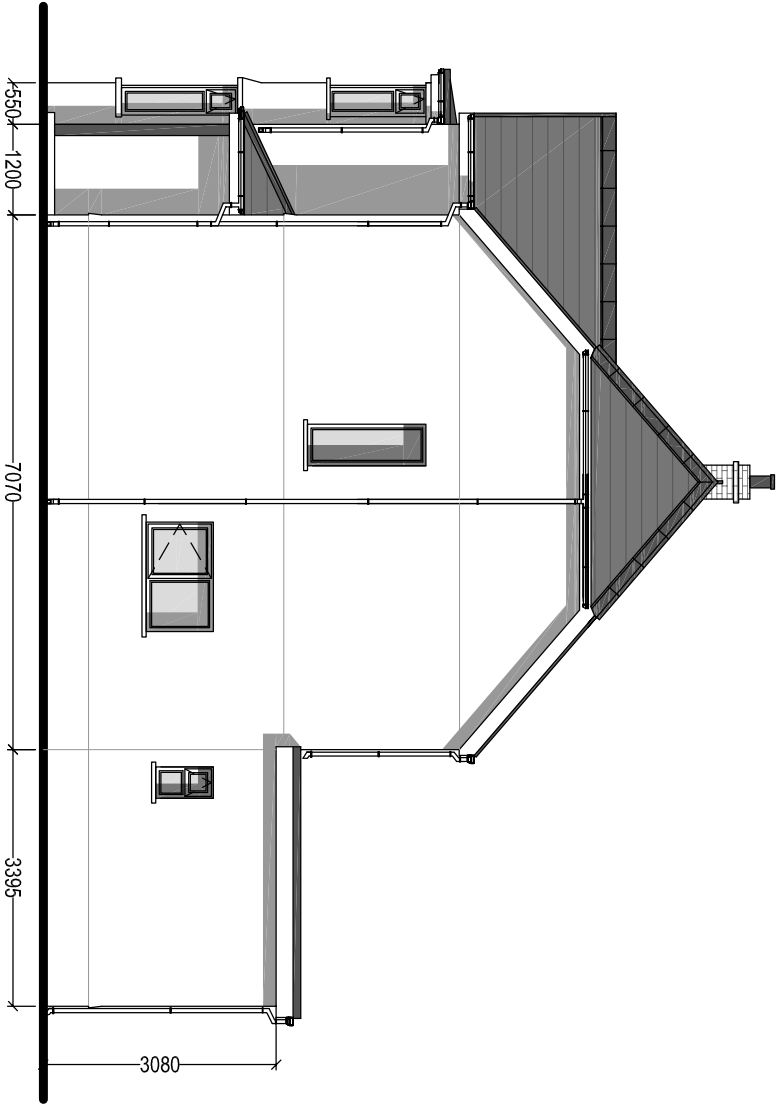


EXISTING SIDE ELEVATION

Scale 1:100

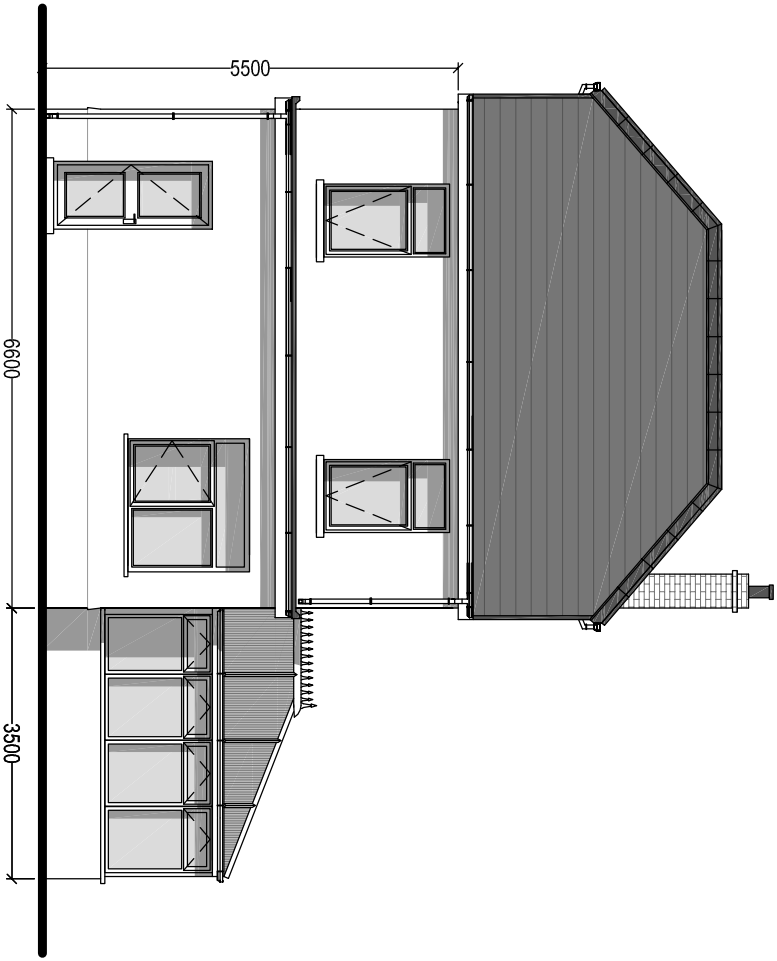

EXISTING REAR ELEVATION

Scale 1:100

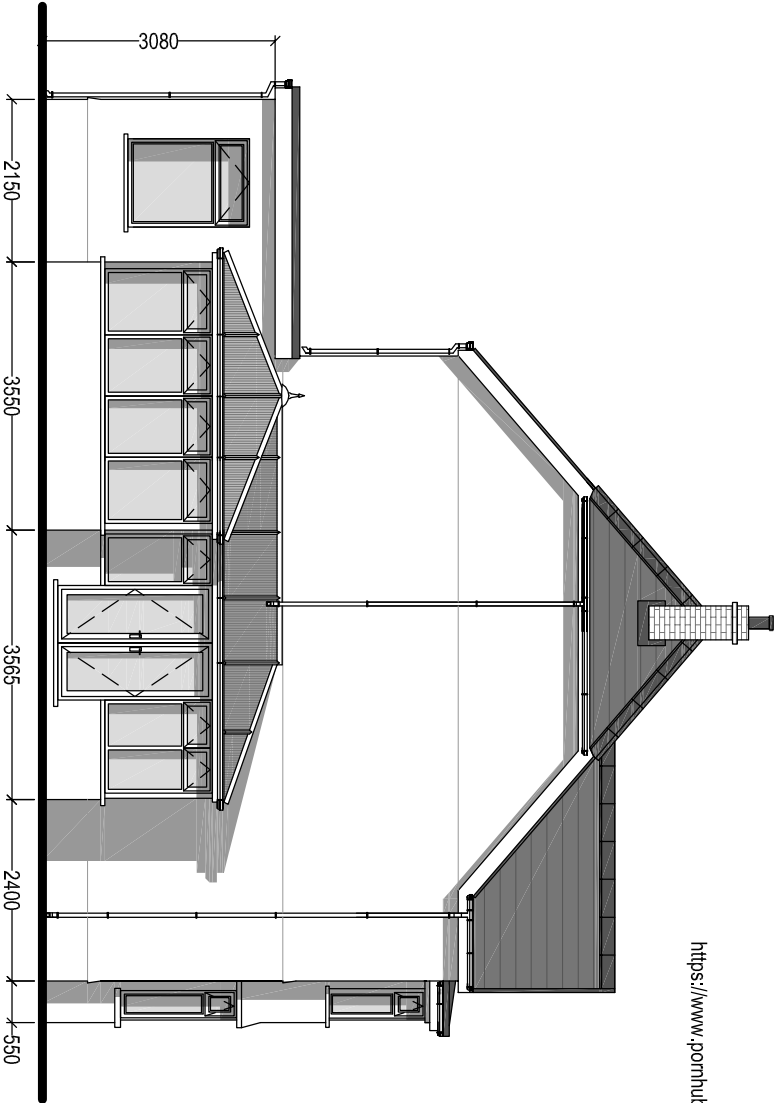

EXISTING SIDE ELEVATION

Scale 1:100

<https://www.pornhub.com/>

Client:

Mr. N. Jones & Mrs. H.Squires- Jones
Maes Neuadd
Neuadd Road
Gwaun Cae Gurwen
Neath Port Talbot

Project Title:

PROPOSED DOUBLE
STOREY SIDE EXTENSION

General Notes:

1. Do not scale from this drawing. Take figured dimensions only.
2. Dimensions are in millimeters unless otherwise stated.

Drawing Issues:

PLANNING

Drawing Title:

EXISTING ELEVATIONS

Drawing No:

003

Revision:

Date:

25-05-2019

Revised:

Scales:

1:100

Paper Size:

A3



Cwm Planning & Design Ltd.
(architectural and Draughting Services)