



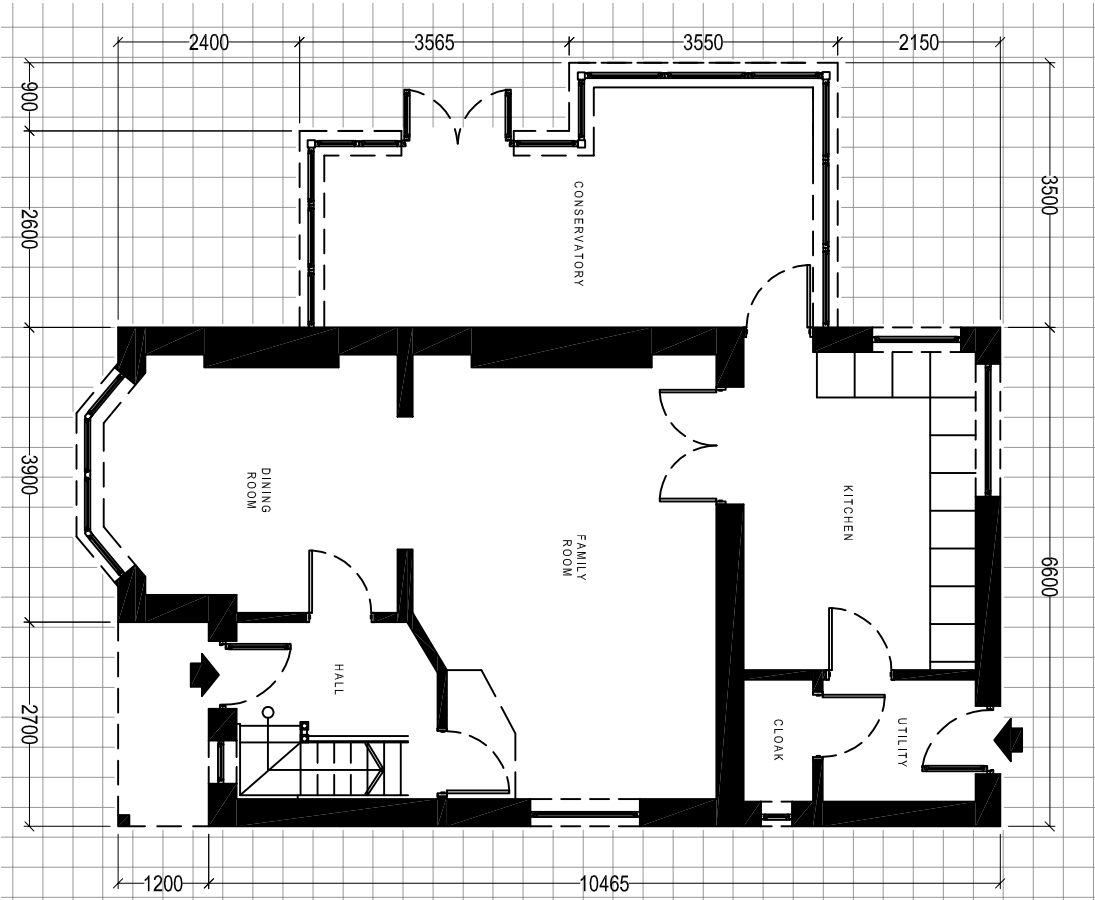

EXISTING GROUND FLOOR PLAN

Scale 1:100

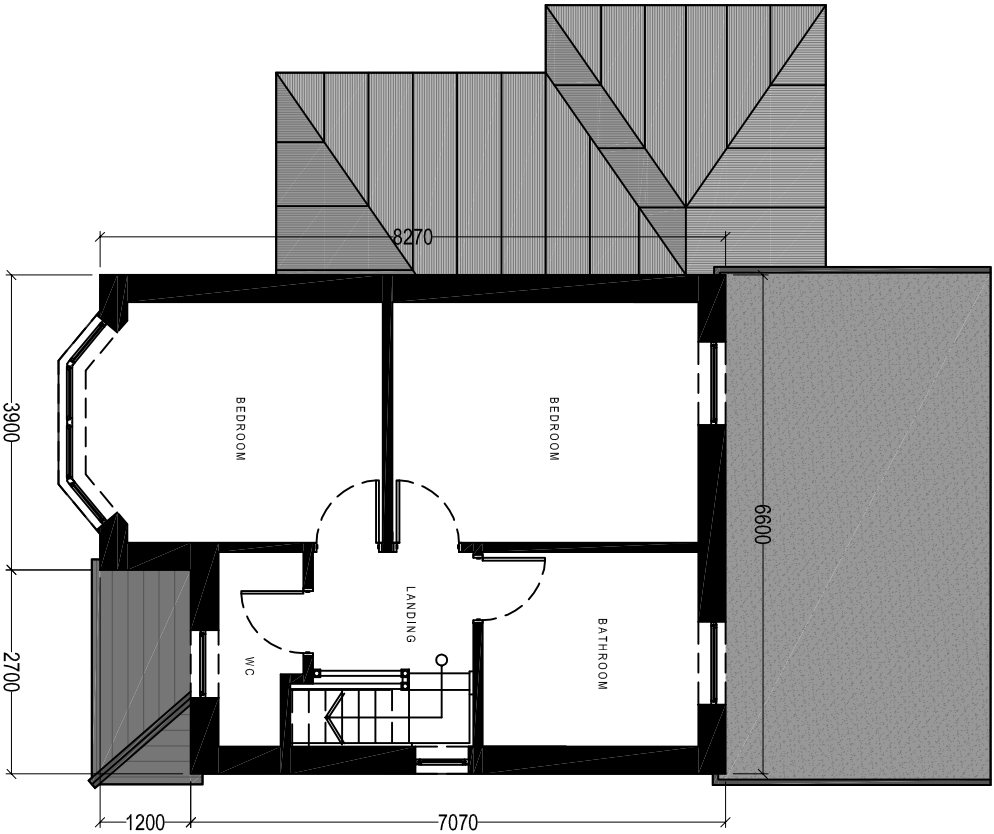

EXISTING FIRST FLOOR PLAN

Scale 1:100

Client:

Mr. N. Jones & Mrs. H.Squires- Jones
Maes Neuadd
Neuadd Road
Gwaun Cae Gurwen
Neath Port Talbot

Project Title:

PROPOSED DOUBLE
STOREY SIDE EXTENSION

General Notes:

- 1. Do not scale from this drawing take figured dimensions only.
- 2. Dimensions are in millimeters unless otherwise stated.

Drawing Issues:

PLANNING

Drawing Title:

EXISTING FLOOR PLANS

Drawing No:	004	Revision:	
Date:	25-05-2019	Revised:	
Scales:	1:100	Paper Size:	A3



Cwm Planning & Design Ltd.
(architectural and Draughting Services)