



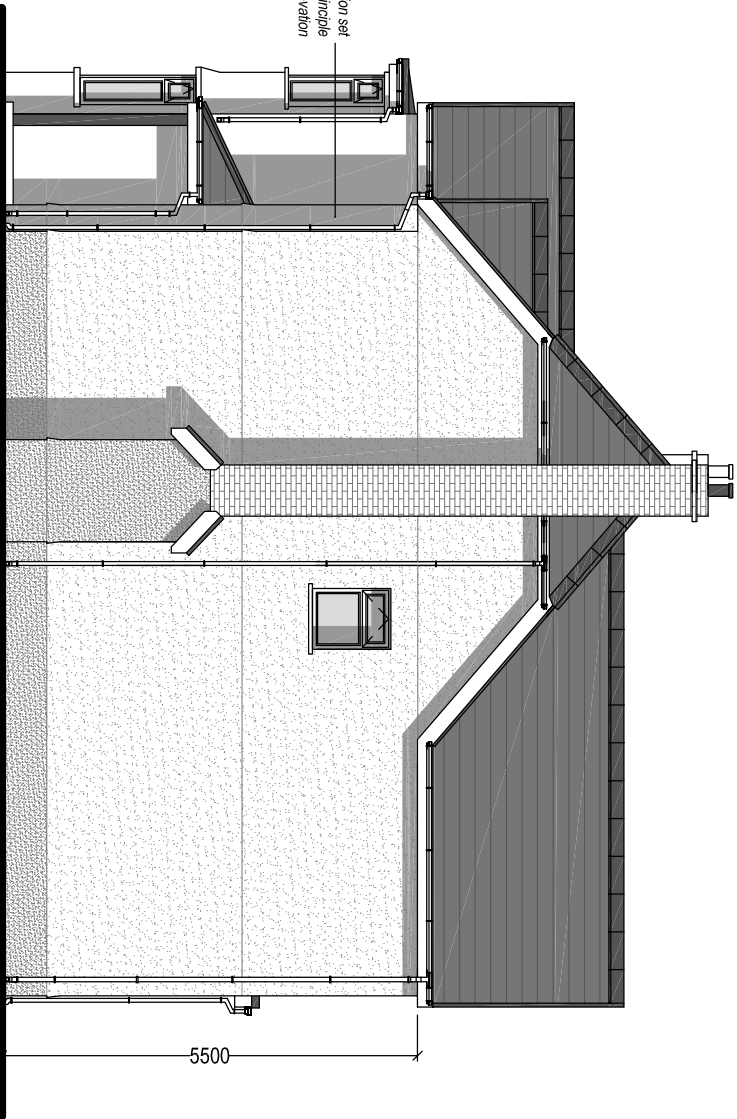


PROPOSED FRONT ELEVATION

Scale 1:100

PROPOSED SIDE ELEVATION

Scale 1:100

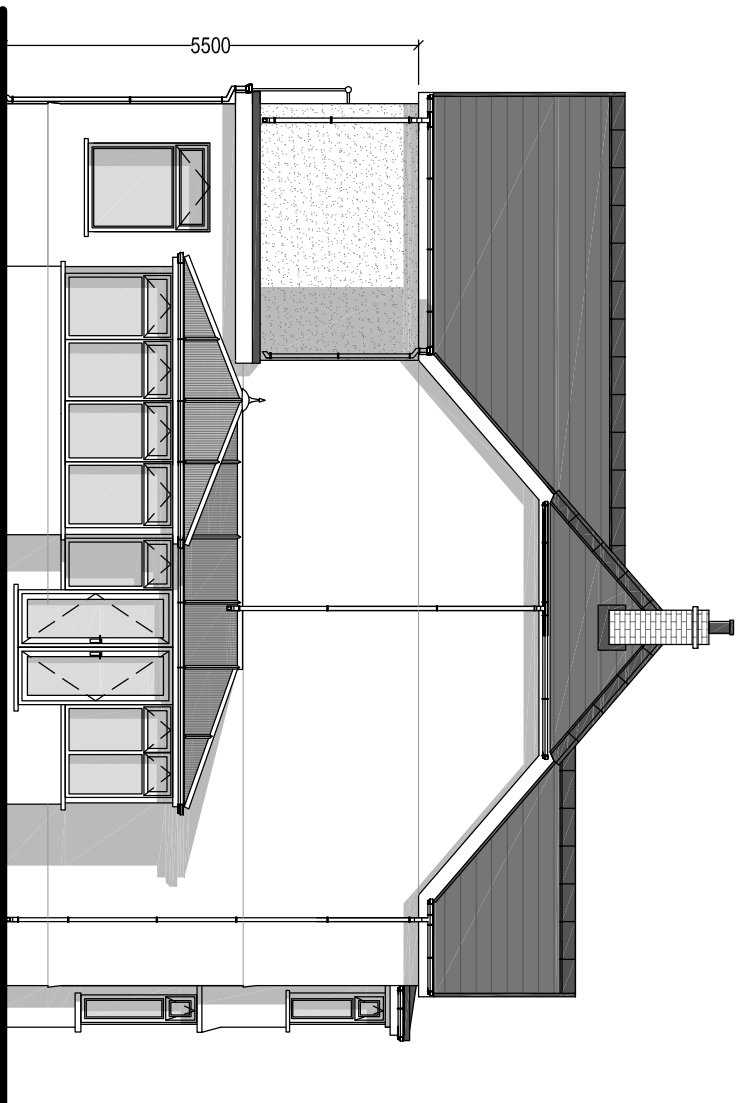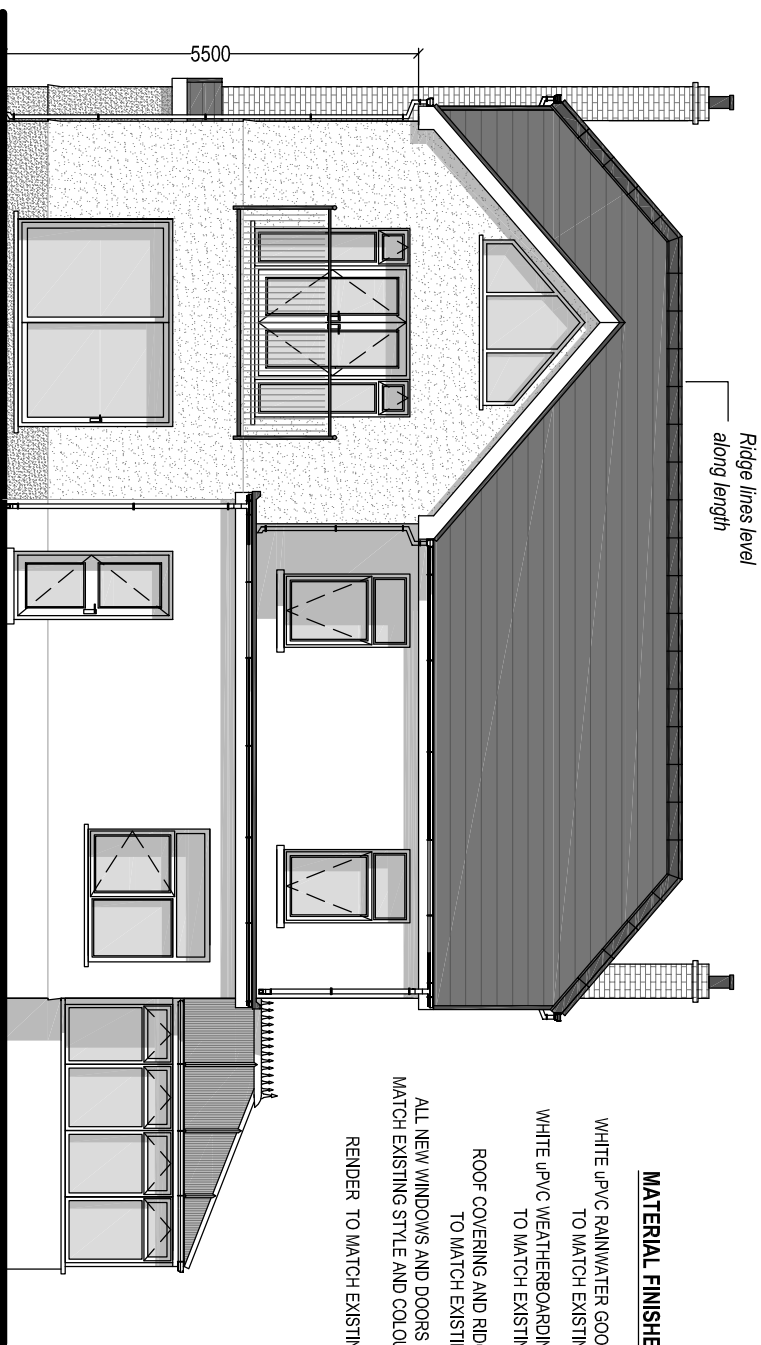

PROPOSED REAR ELEVATION

Scale 1:100

PROPOSED SIDE ELEVATION

Scale 1:100

MATERIAL FINISHES:

- WHITE UPVC RAINWATER GOODS TO MATCH EXISTING.
- WHITE UPVC WEATHERBOARDING TO MATCH EXISTING.
- ROOF COVERING AND RIDGE TO MATCH EXISTING
- ALL NEW WINDOWS AND DOORS TO MATCH EXISTING STYLE AND COLOUR.
- RENDER TO MATCH EXISTING.

Project Title:

PROPOSED DOUBLE
STOREY SIDE EXTENSION

General Notes:

- 1. Do not scale from this drawing. Take figured dimensions only.
- 2. Dimensions are in millimeters unless otherwise stated.

Drawing Issues:

PLANNING

Drawing Title:

PROPOSED ELEVATIONS

Drawing No:	005	Revision:	A
Date:	25-05-2019	Revised:	08-04-2020
Scales:	1:100	Paper Size:	A3



Cwm Planning & Design Ltd.
(architectural and Draughting Services)