



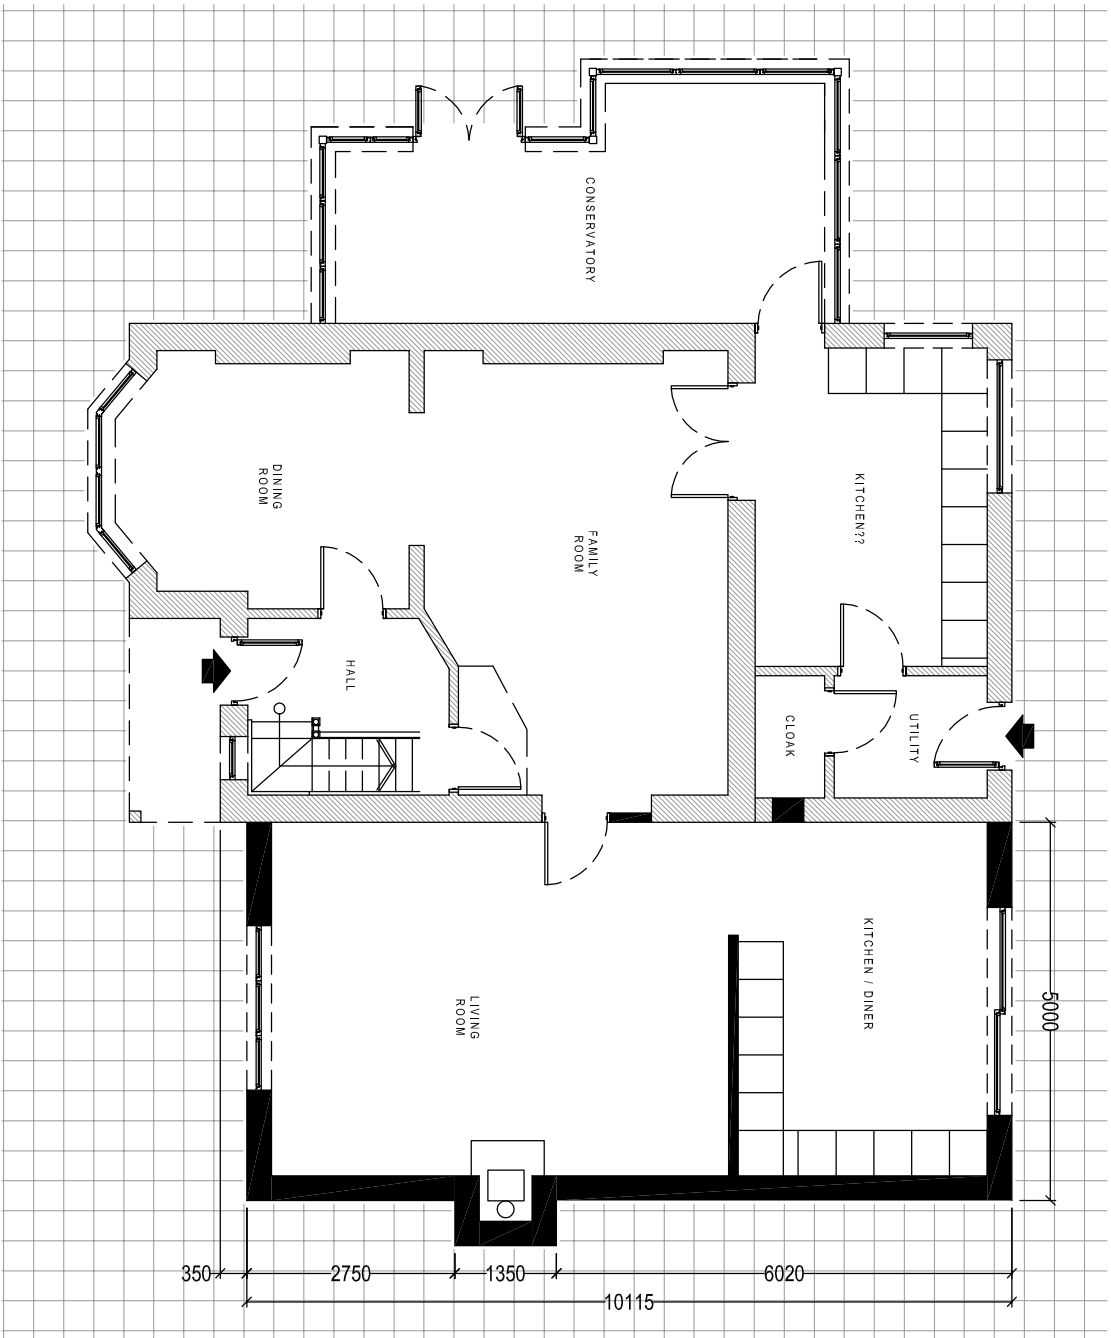

PROPOSED GROUND FLOOR PLAN
Scale 1:100

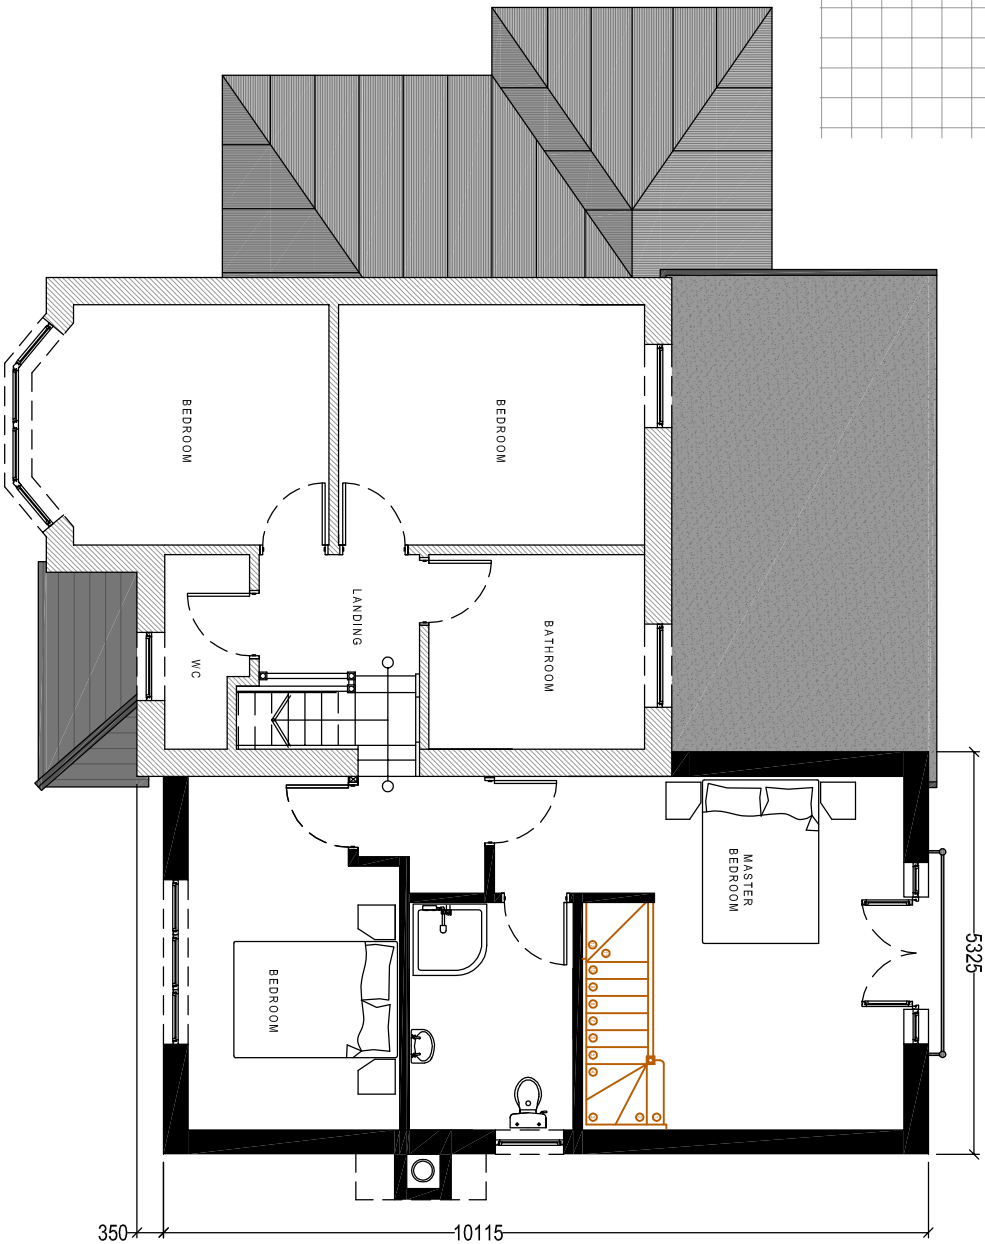

PROPOSED FIRST FLOOR PLAN
Scale 1:100

Client:

Mr. N. Jones & Mrs. H. Squires- Jones
Maes Neuadd
Neuadd Road
Gwaun Cae Gurwen
Neath Port Talbot

Project Title:

PROPOSED DOUBLE
STOREY SIDE EXTENSION

General Notes:

1. Do not scale from this drawing. Take figured dimensions only.
2. Dimensions are in millimeters unless otherwise stated.

Drawing Issues:

PLANNING

Drawing Title:

PROPOSED FLOOR PLANS

Drawing No:

006

Revision:

A

Date:

25-05-2019

Revised:

08-04-2020

Scales:

1:100

Paper Size:

A3



Cwm Planning & Design Ltd.
(architectural and Draughting Services)